All dimensions in millimetres unless otherwise stated

The contractor must verify all dimensions on site before commencing on site

Architect must be notified of any suspected discrepancies or omissions

Any scaled dimensions to be confirmed by the Architect

NOTES

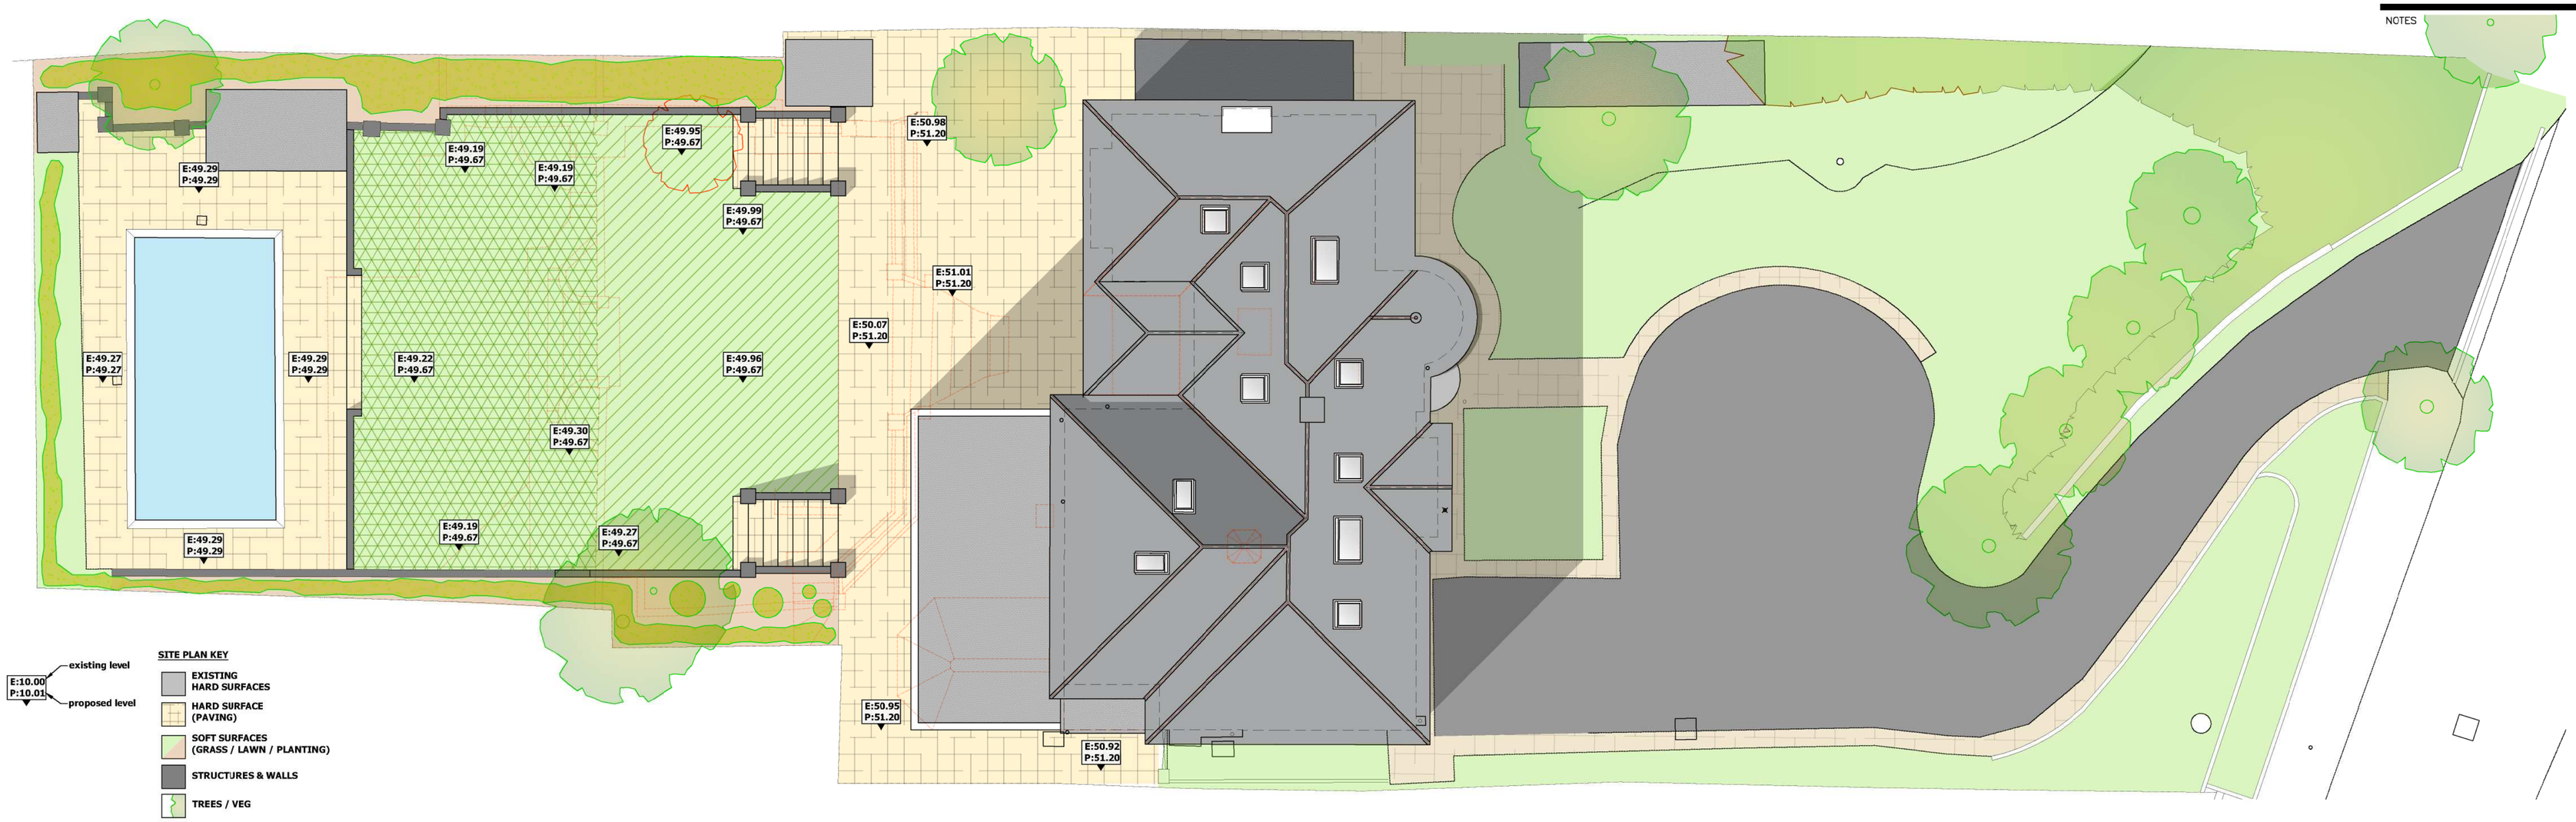

existing level
E:10.00
P:10.01
proposed level

SITE PLAN KEY

- EXISTING HARD SURFACES
- HARD SURFACE (PAVING)
- SOFT SURFACES (GRASS / LAWN / PLANTING)
- STRUCTURES & WALLS
- TREES / VEG
- WATER / POOL
- LOWERED AREA OF LAWN (CUT)
- RAISED AREA OF LAWN (FILL)

0 2 4 6 8 10

SCALEBAR (m) 1:100.

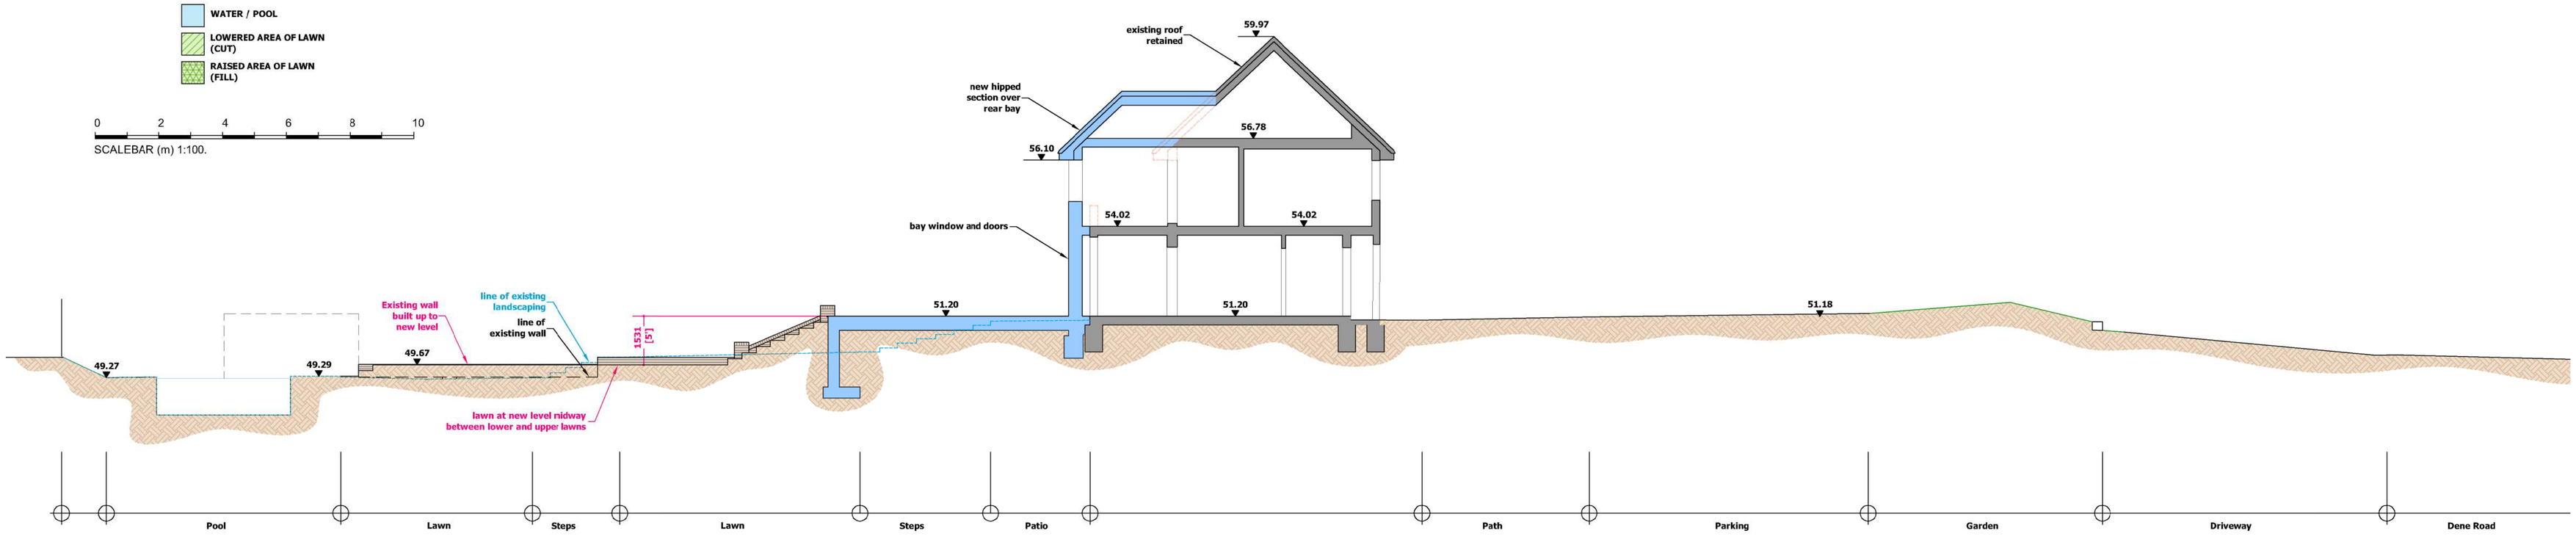

A	05-02-24	Car port removed

REVISIONS

HAWKINS EADES ASSOCIATES
ARCHITECTURAL
PLANNING & DESIGN CONSULTANTS

100 High Street
Great Missenden
Bucks HP16 0BE

CIAT CHARTERED PRACTICE

Tel: (01494) 891555/891666
Fax: (01494) 891222
e-mail:mail@hawkinseades.co.uk

CLIENT	Dr & Mrs Ponniah			
PROJECT	Proposed works at: 42 Dene Road, Northwood Greater London, HA6 2DA			
TITLE	Proposed Site & Levels			
DRWG No.	4349	PLA	8.02	A
DATE	Nov '23	SCALE	1/100 @ A1	
DRAWN BY	gje	CHECKED		

Do not scale from this drawing, use dimensions only. All discrepancies must be reported to the Architect.

©2023 HAWKINS EADES ASSOCIATES