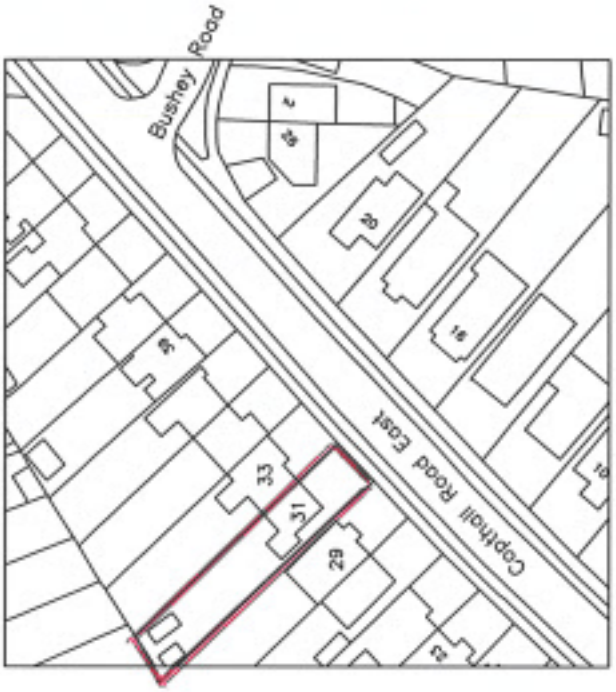

Location Plan 1:1250

10 0 10 20 30 40 50

Metres

For Planning Purposes only

ADDRESS 31 Copthall Road East Ickenham UB10 8SD		
DRAWING TITLE Location Plan		
PROPOSAL Front porch		
SCALE 1:1250	DATE Jun 22	REV
DRAWING NUMBER L.02		