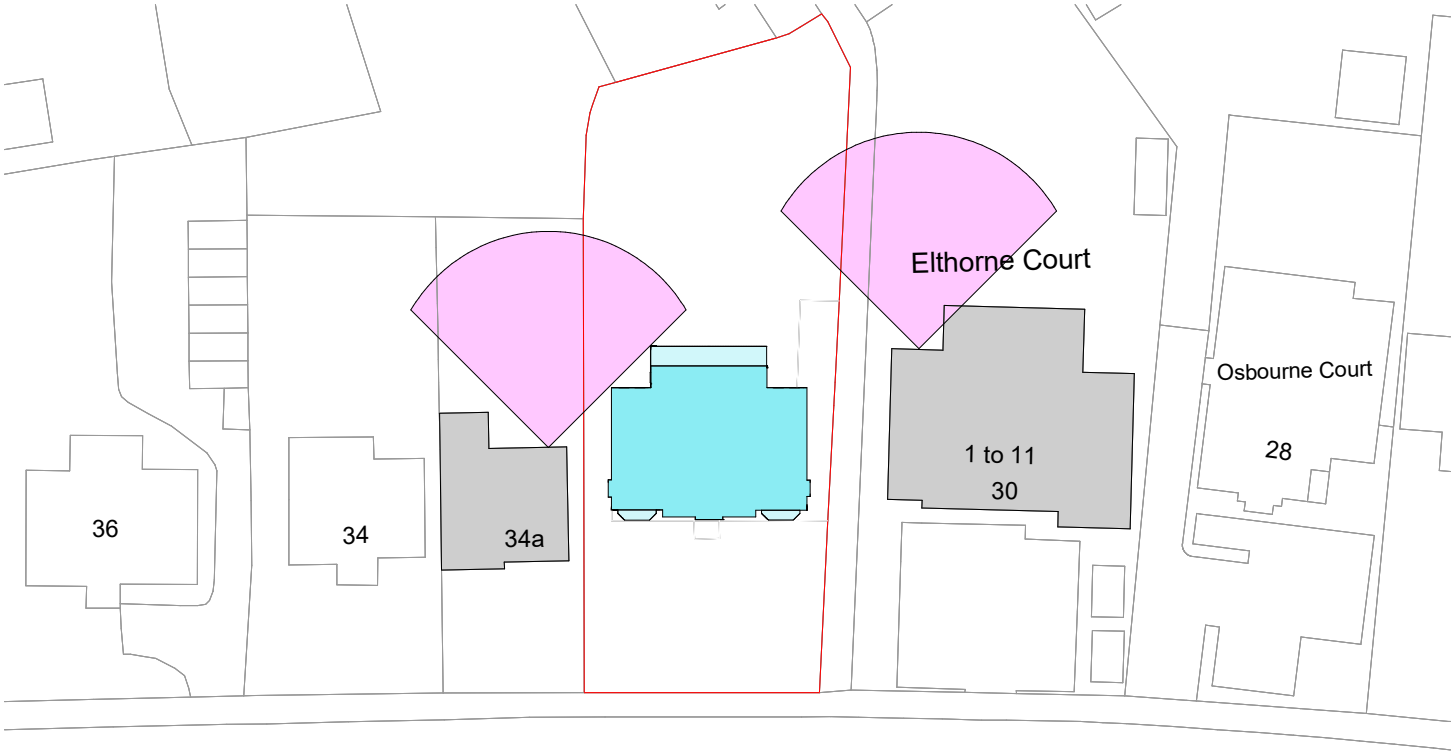

Right to light site plan
1:200

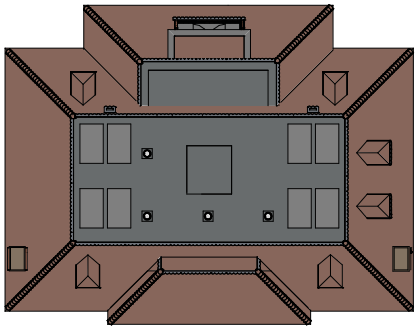

Roof Plan 1:100

Rev	Description	Date

PROJECT
32 Kingsend

TITLE
Proposed Roof and 45 Degree Outlook Plan

CLIENT
BGA

DRAWN BY	CHECKED BY	DATE
Author	Checker	11/17/22

SCALE (@ A1)	PROJECT NUMBER
As indicated	Project Number

DRAWING NUMBER	REV
PL05	

09/12/2022 15:56:55