


1004 Uxbridge Road

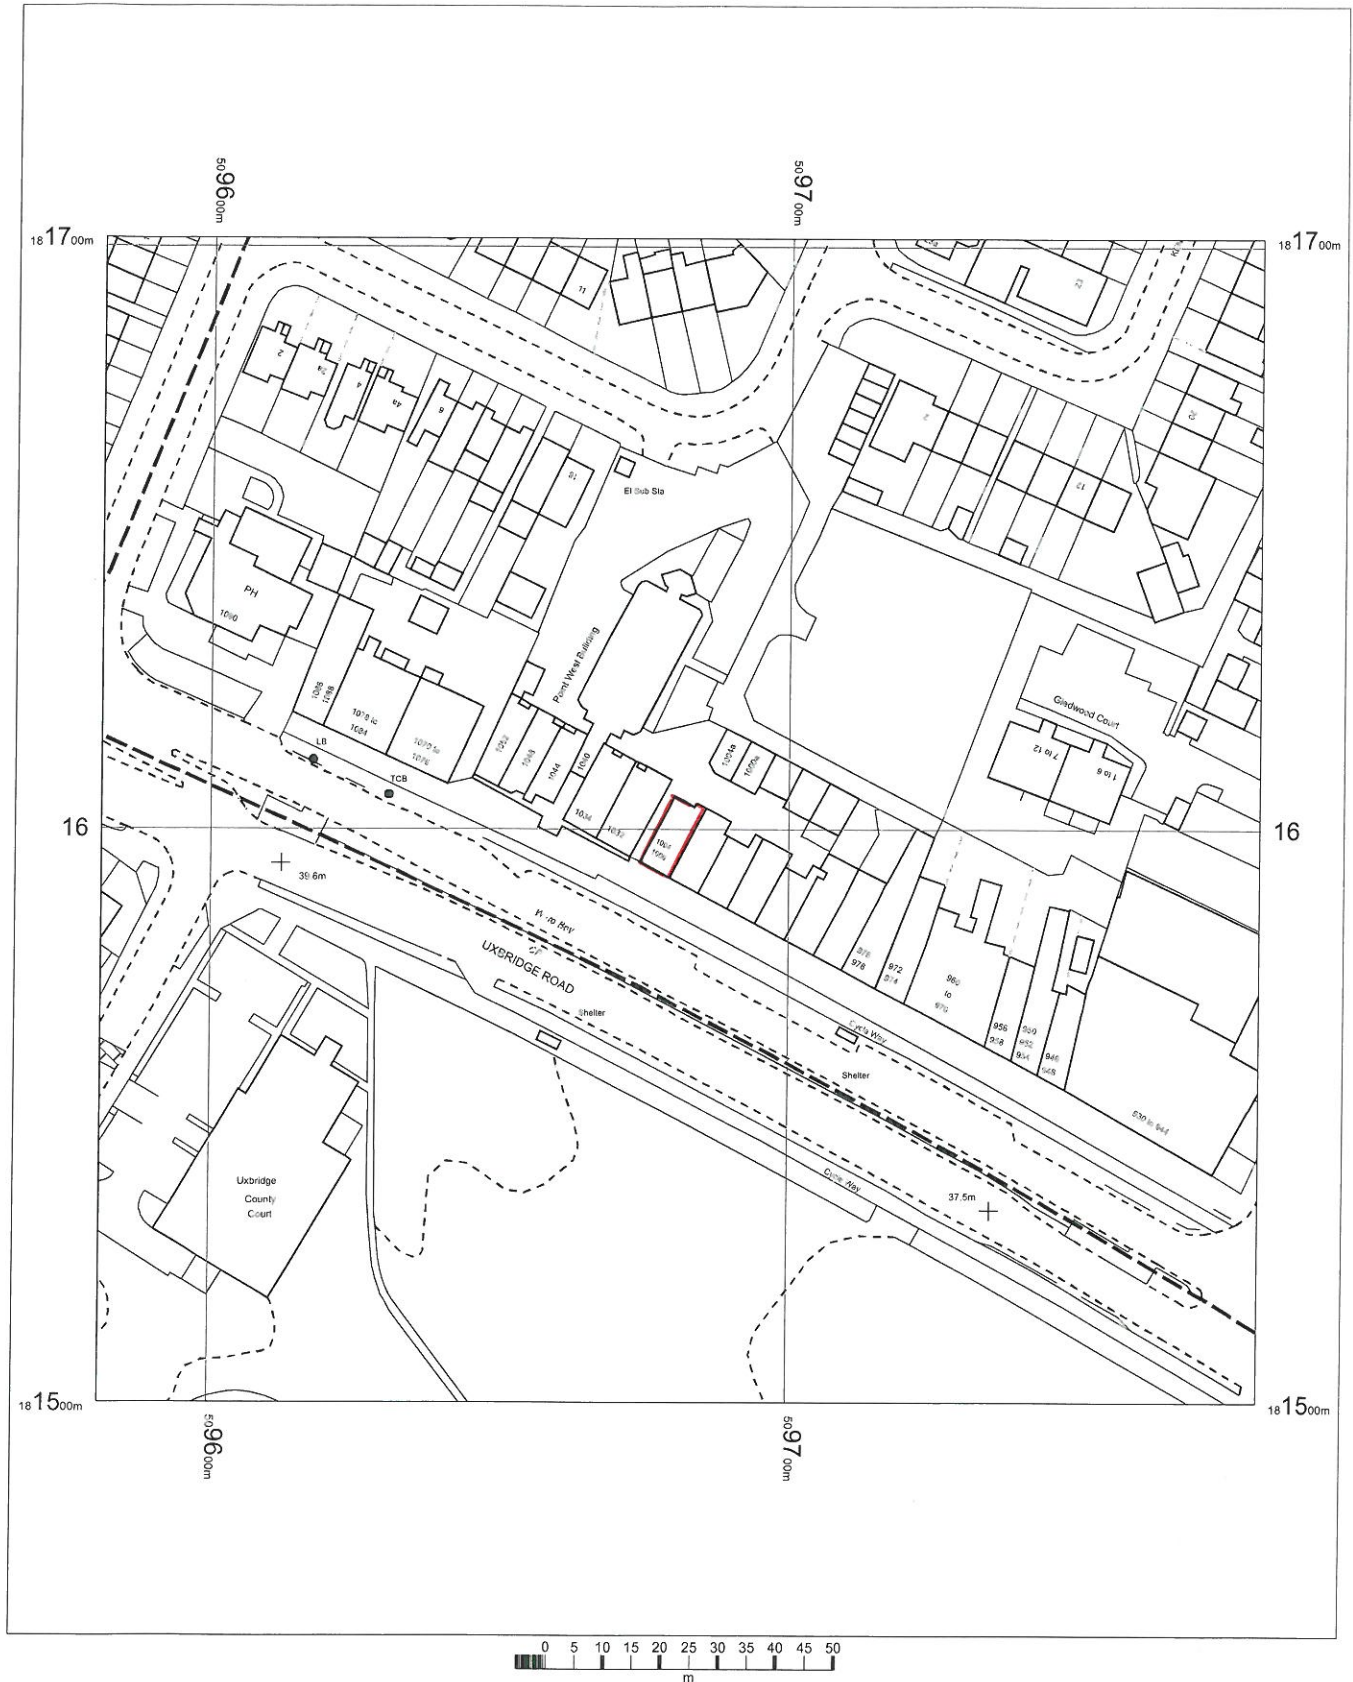

Cost Cut
1004 Uxbridge Road
Hayes
UB4 0RL

T012468

OS MasterMap 1250/2500/10000 scale
22 June 2015, ID: BLJT-00440280
www.planningapplicationmaps.co.uk

1:1250 scale print at A4, Centre: 509681 E, 181602 N

©Crown Copyright Ordnance Survey. Licence no.
100051661

Mapping
sourced from

Ordnance
Survey

 **bluejet**
mapping