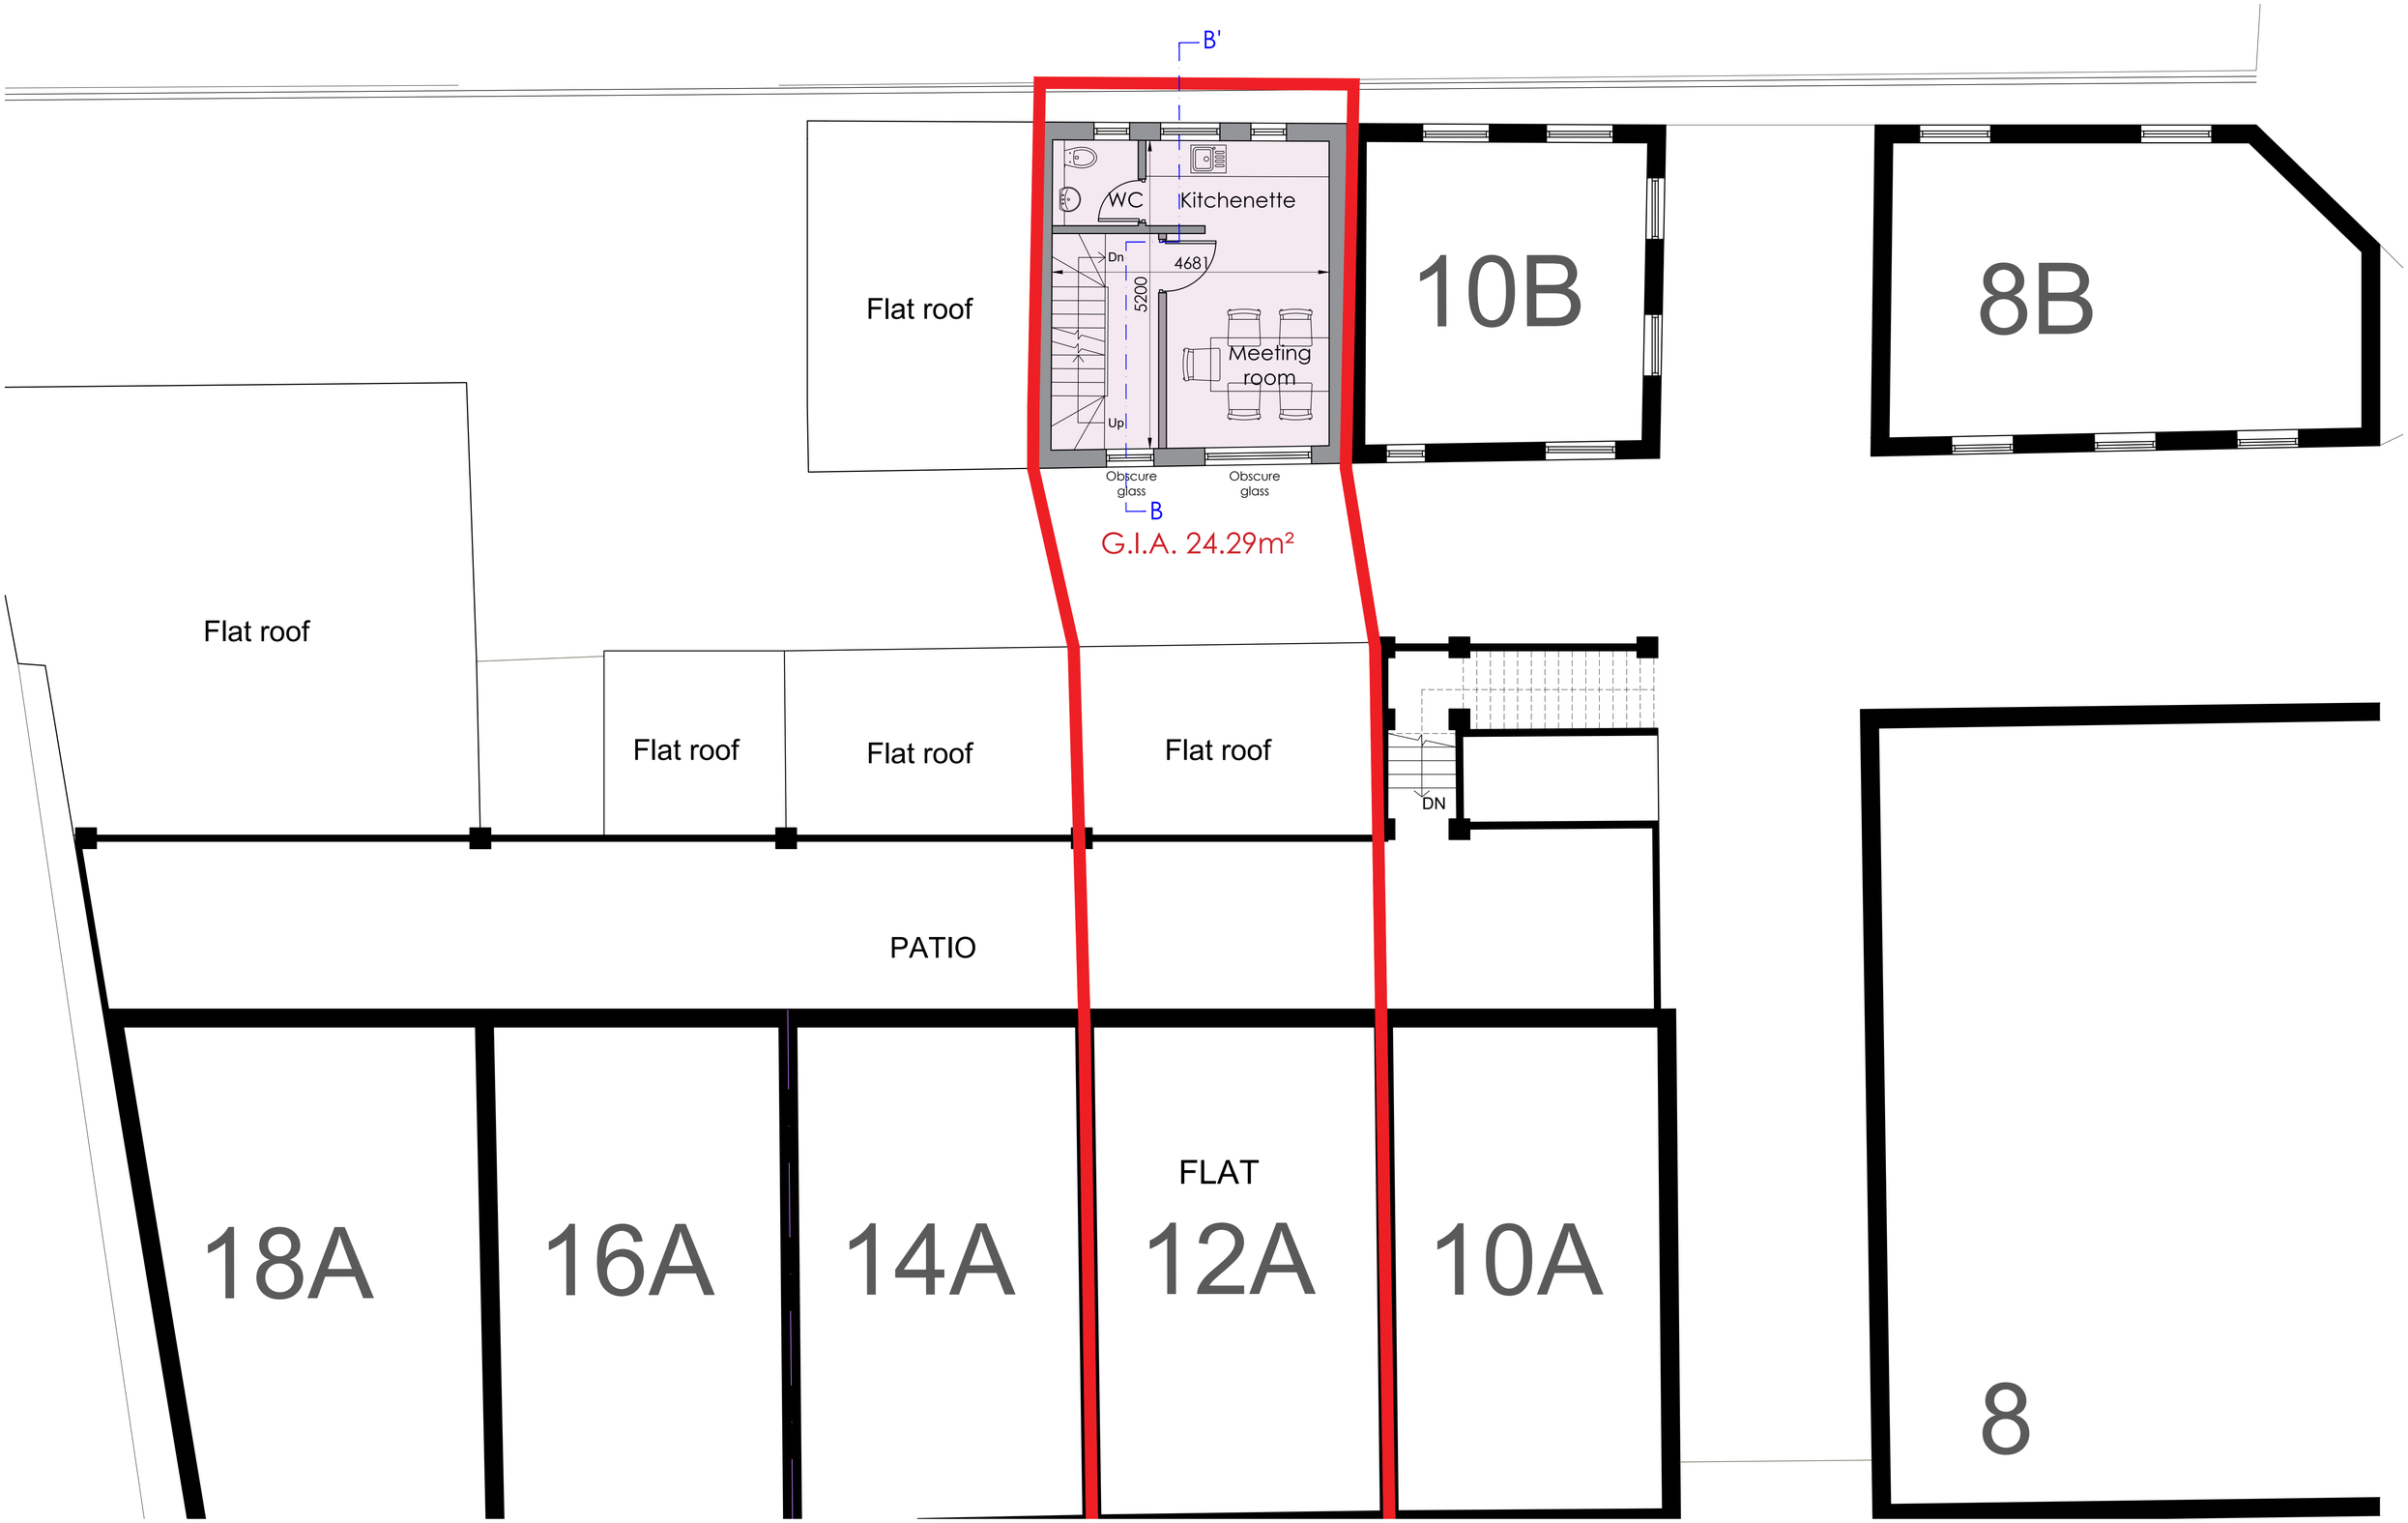

PROPOSED FIRST FLOOR PLAN

PROJECT	DWG NO.	SCALE	DETAIL	02.08.2024	A 22.08.2024	B 10.04.2025	C 17.04.2025	16.05.2025			PROJECT NO.
12 BOTWELL LANE, HAYES, UB3 2AA	06C	1:50 @ A1	PROPOSED FIRST FLOOR PLAN	ISSUED FOR DISCUSSION	SUBMITTED FOR PRE-APP	GENERAL ISSUE	ISSUED FOR DISCUSSION	SUBMITTED FOR PLANNING			24.01

PR Architecture ltd.
Chartered Architect
120, Pinner Road, Harrow, HA1 4JD.
Tel: 0208 357 2304