


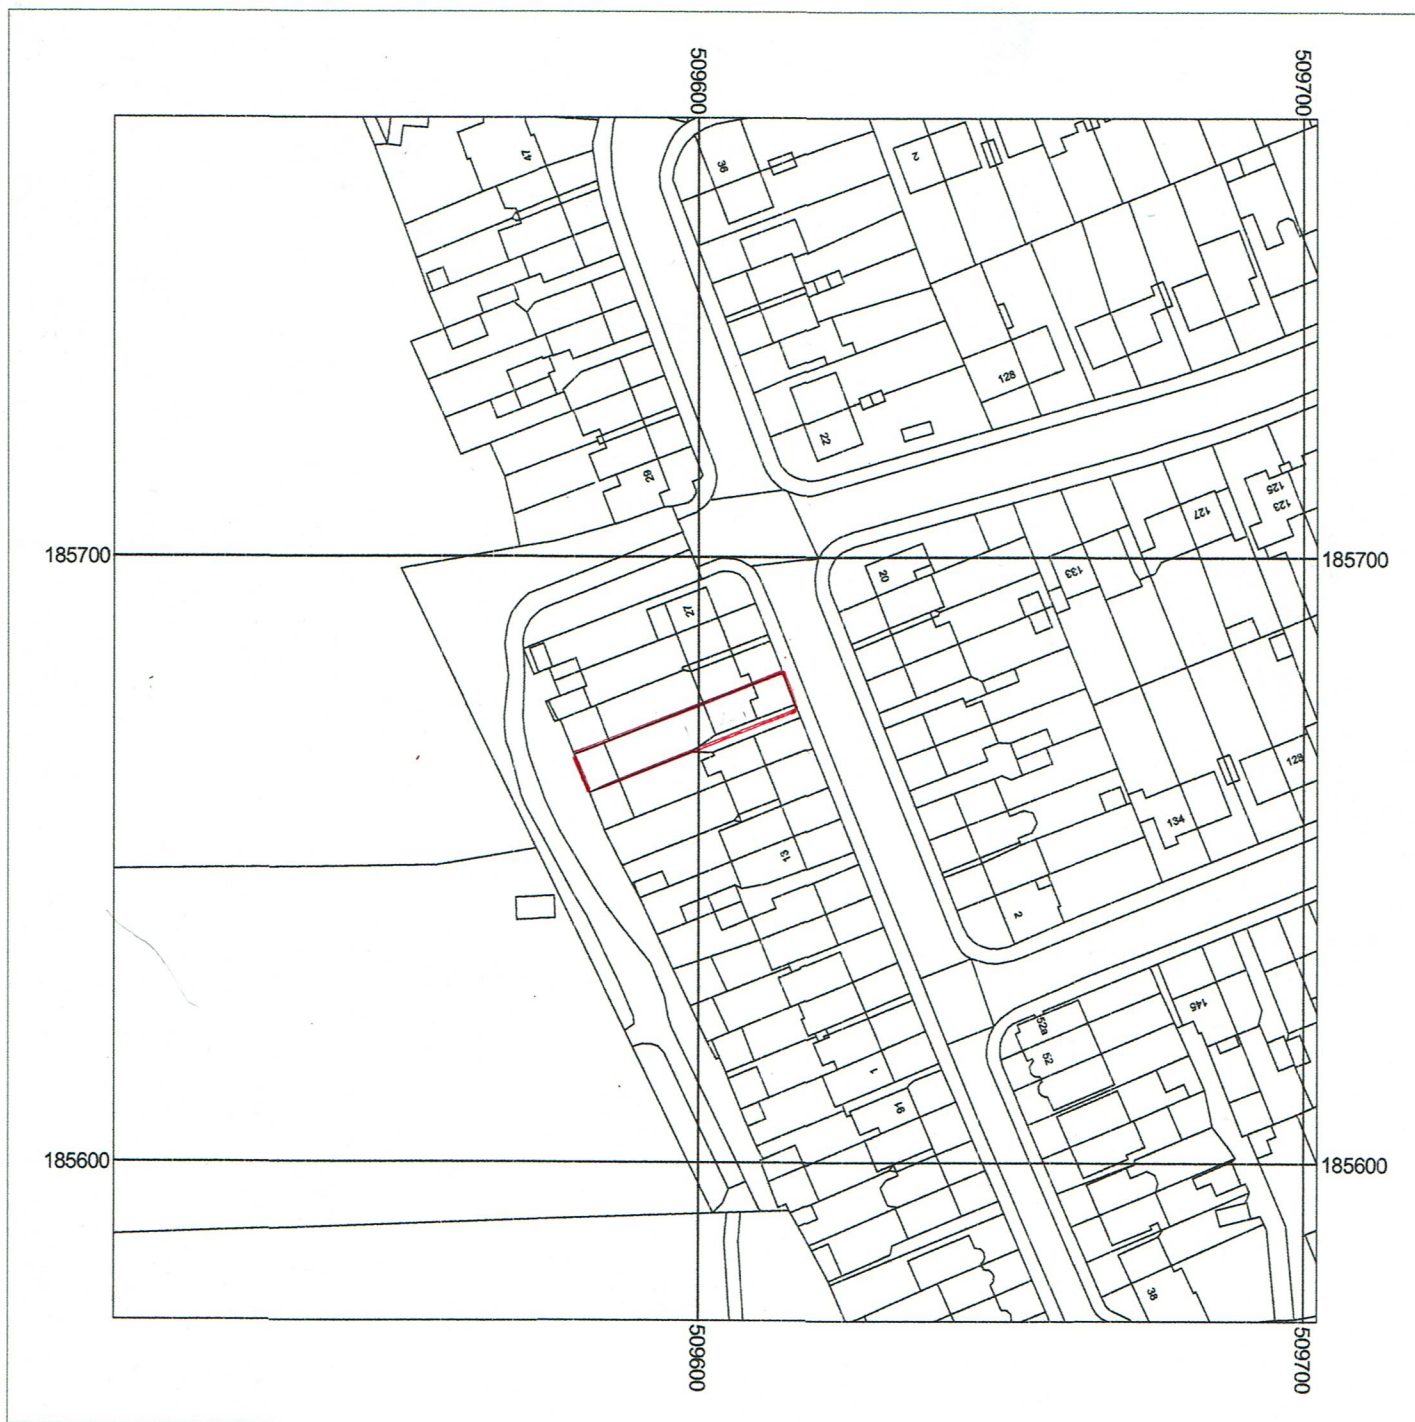

Metres
0 5 10 20 30 40 50

Scale: 1:1250



21 Stafford Road
Ruislip
HA4 6PB

Supplied by: National Map Centre
License number: 100031961
Produced: 19/07/2018
Serial number: 2008480

Plot centre co-ordinates: 509603,185673
Download file: pottle_21staffordrd.zip
Project name: pottle_21staffordrd