ALL DIMENSIONS TO BE CHECKED ON SITE.

0 1 2 3 4 5

LINEAR SCALE 1:50 at A1

Drawing to be read in conjunction with Tree Report

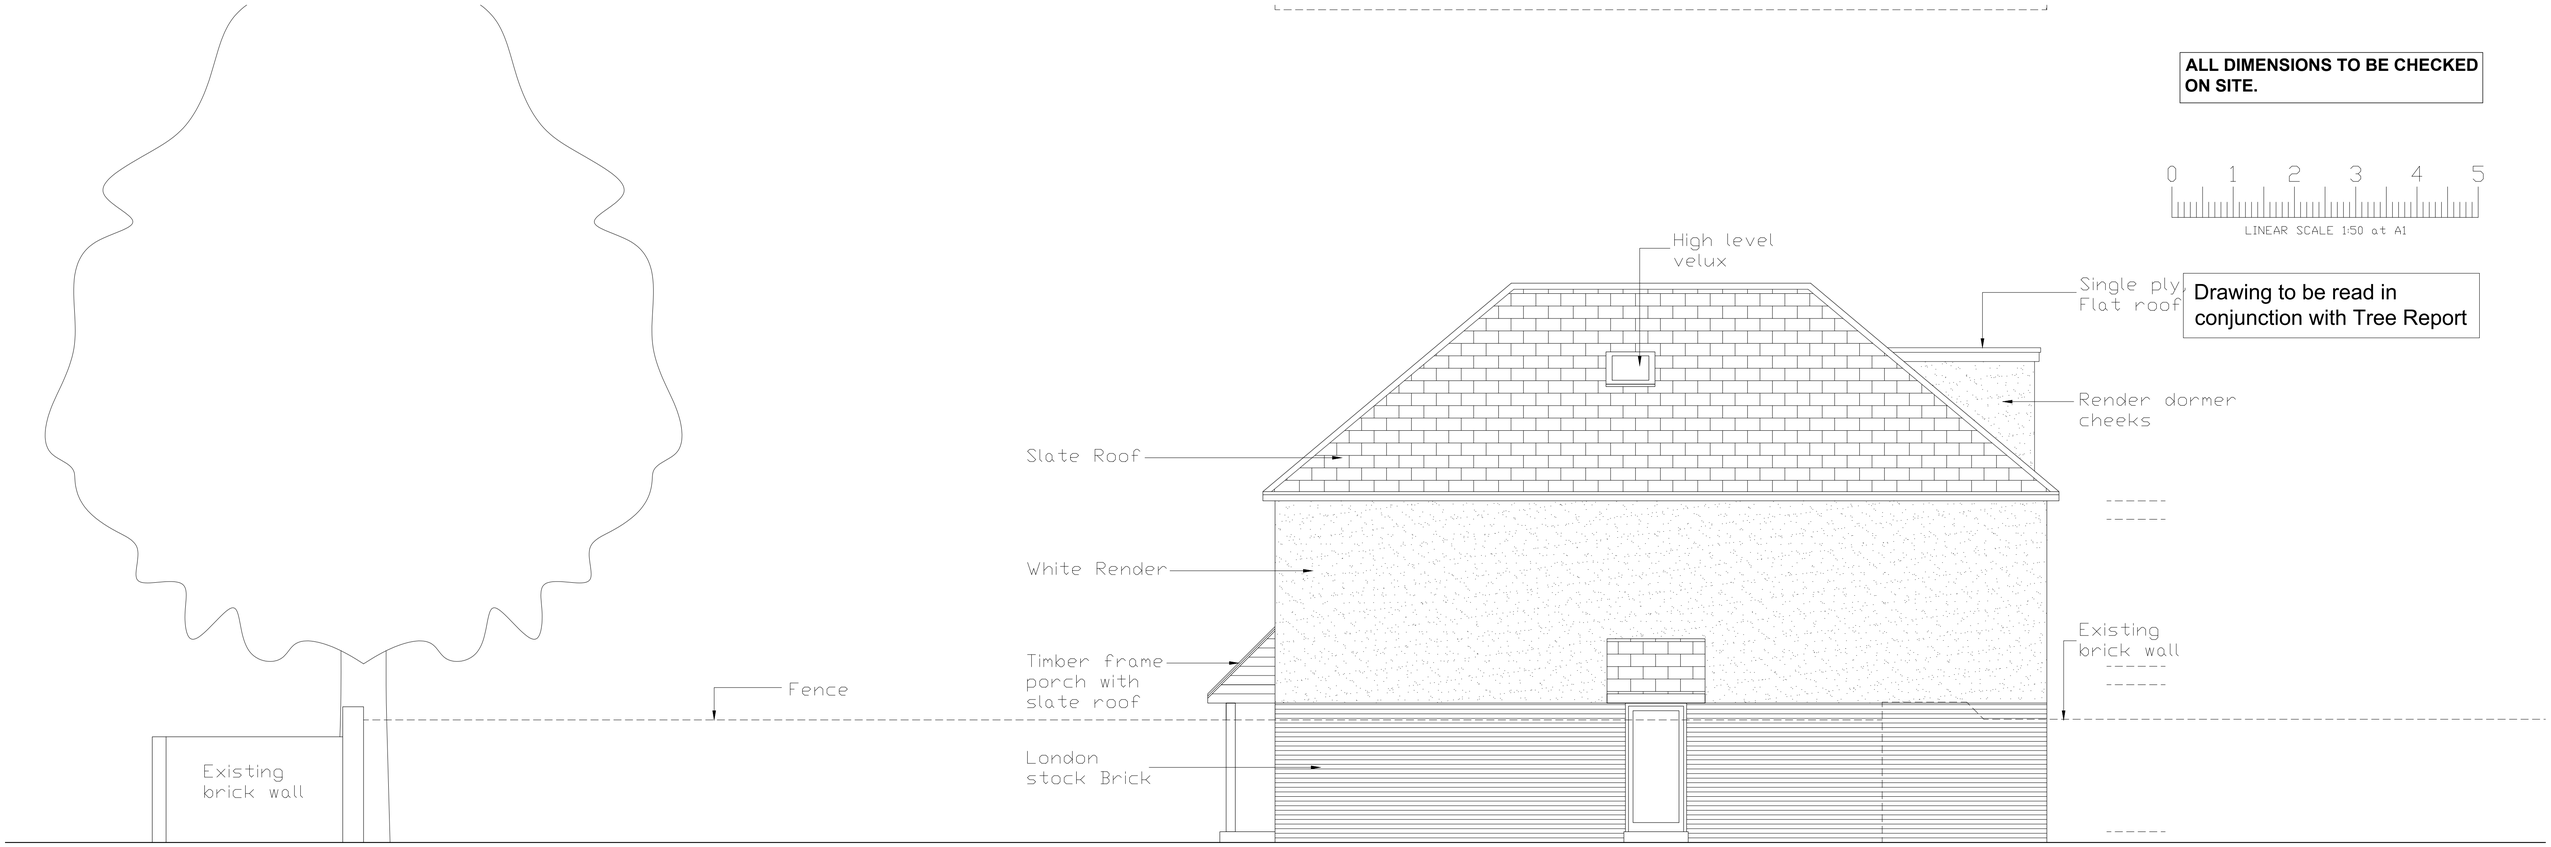

Side Elevation

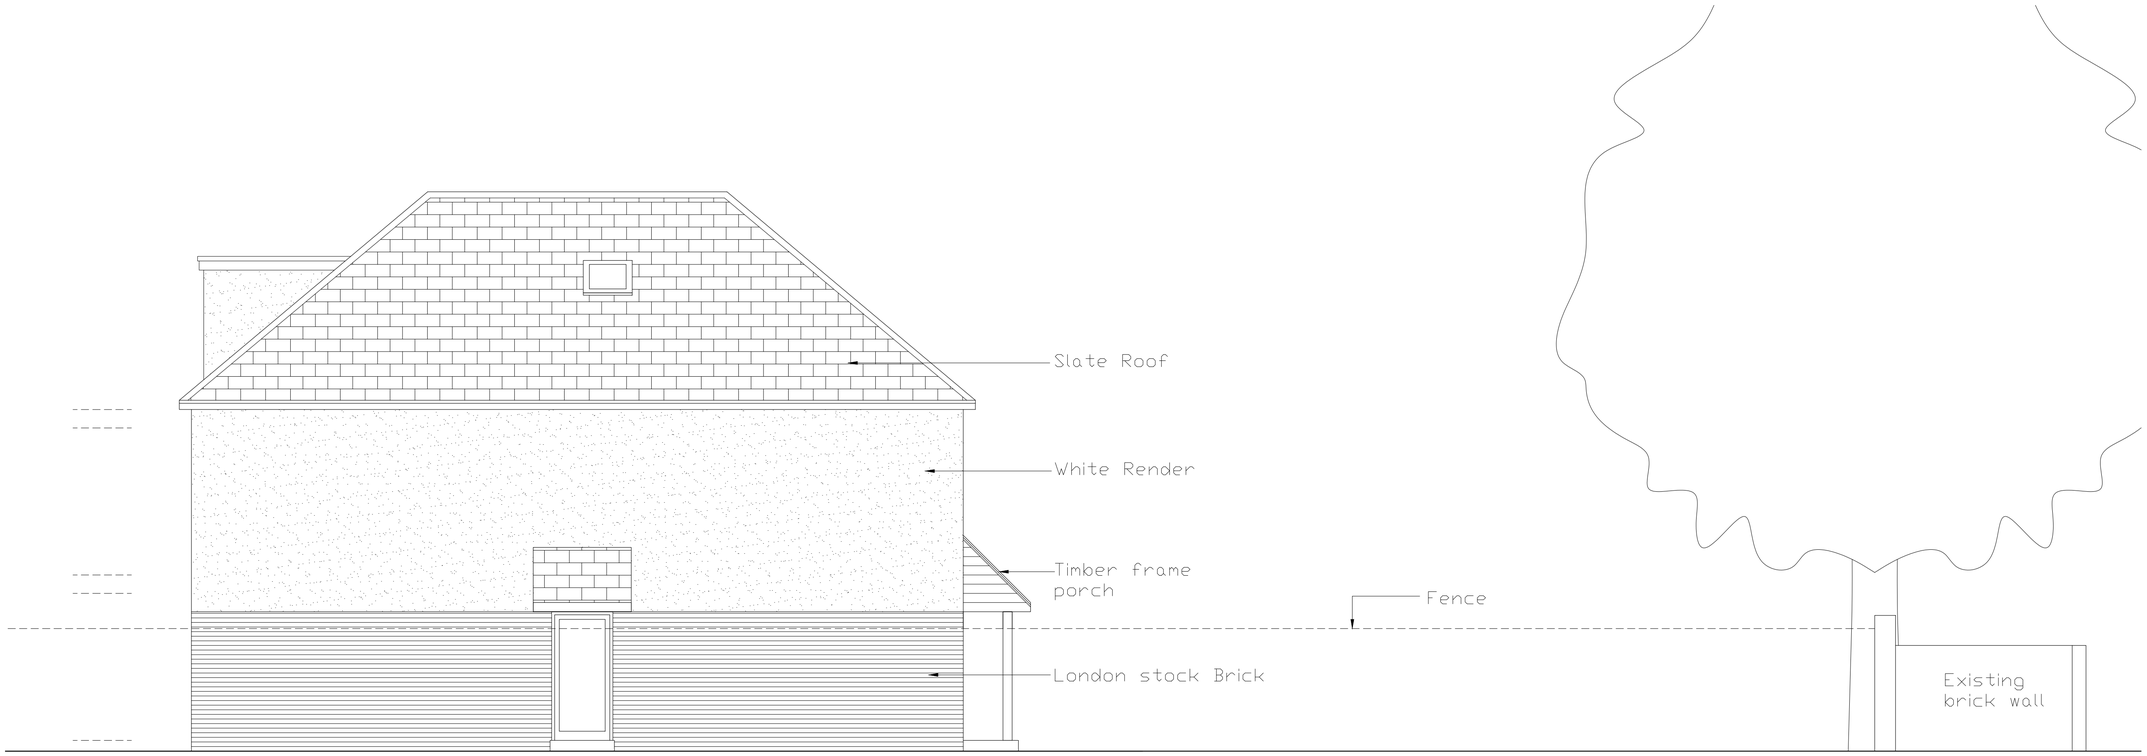

Side Elevation

Rev.	Date	By	Description
F	30/09/2018	SJ	New Planning Application - Amended Scheme
E	14/07/2018	SJ	Front dormers removed, velux added, roof reduced.
D	02/07/2018	SJ	Ridge height raised. Flat roof reduced.
C	07/05/2018	SJ	General Amendments for Re-submit
B	08/01/2018	SJ	Fence + walls dashed
A	27/12/2017	SJ	FIRST ISSUE

JavensDesign
Design & Build Service
Tel: 07811608843 / Email: simonjavensdesign@gmail.com / Web: www.javensdesign.co.uk

STATUS: PROPOSED

CLIENT: Mr & Mrs Jarrett

PROJECT: 137 Swakeleys Road, Ickenham, UB10 8DL

DRAWING: Side Elevations

DRAWING	DATE	DRAWN
1:100 @ A3 1:50 @ A1	DEC 2017	SJ

JOB NO.	DRAWING NO.	REV
025	23	F