


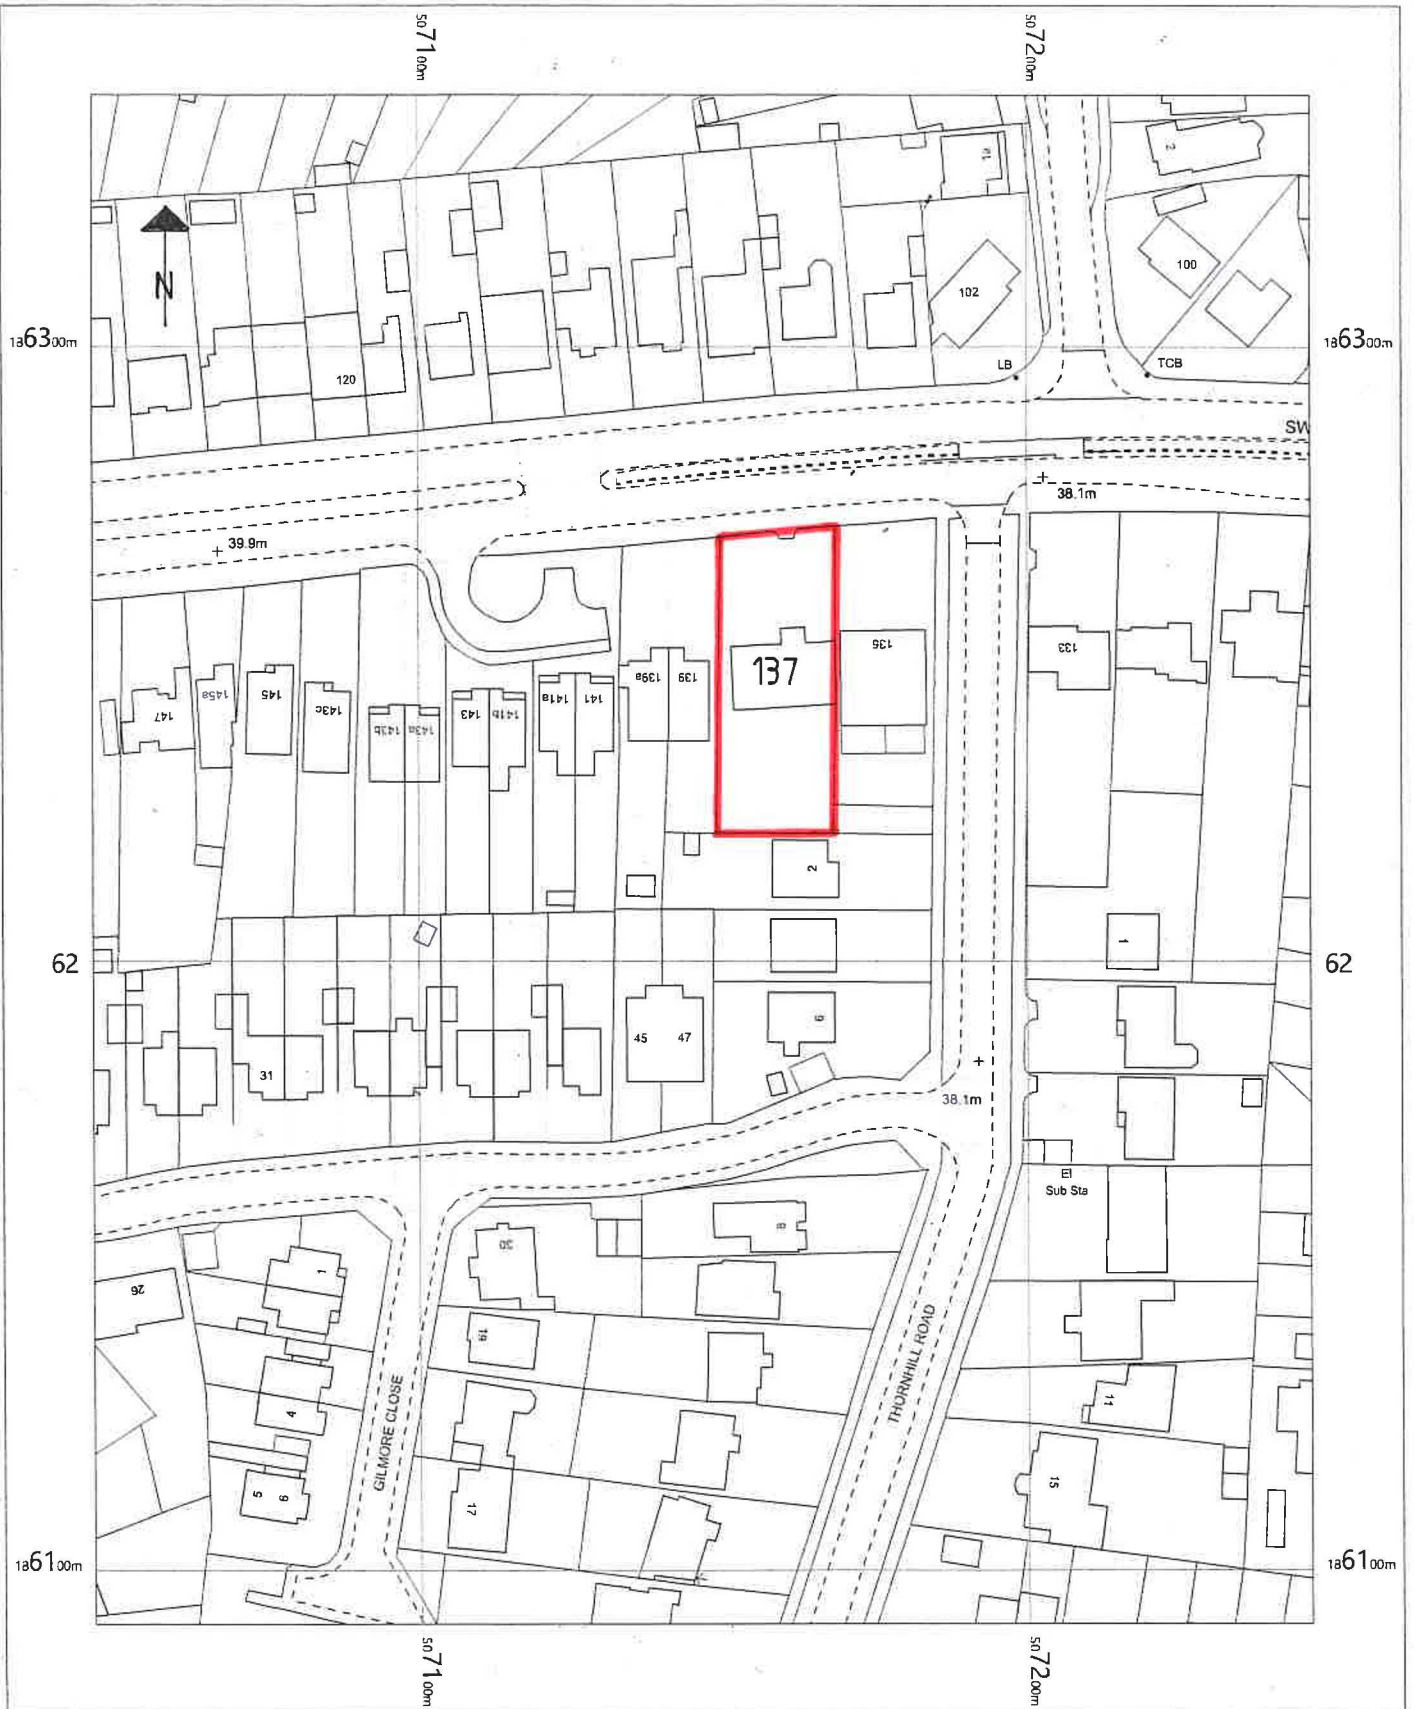

SITE LOCATION 1:1250

137 SWAKELEYS ROAD
ICKENHAM

HOME PLANS
MAR. 2020 2110/S1