


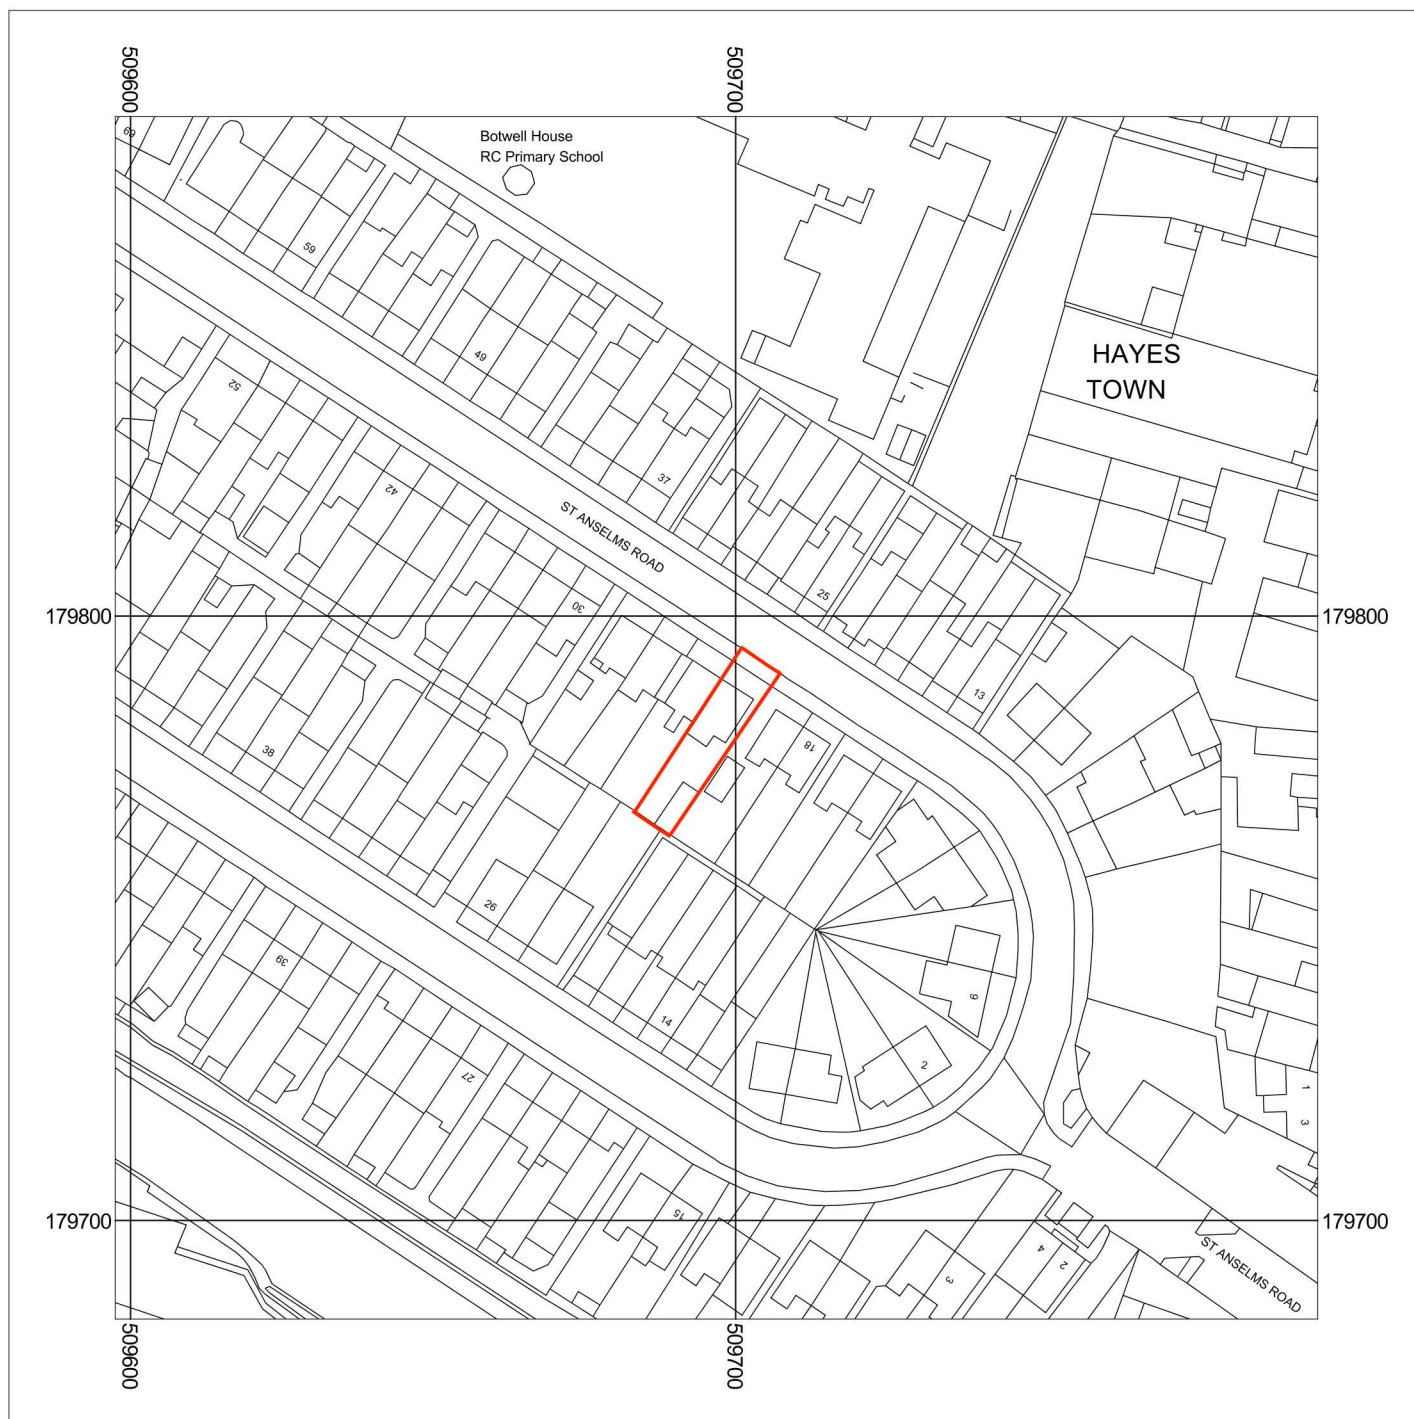

Metres
0 5 10 20 30 40 50
Scale: 1:1250



**22 St Anselms Road
Hayes
UB3 1SB**

Supplied by: National Map Centre
License number: 100031961
Produced: 01/10/2019
Serial number: 2161760

Plot centre co-ordinates: 509697,179783
Download file: 22_StAnselmsRd.zip
Project name: 22_StAnselmsRd