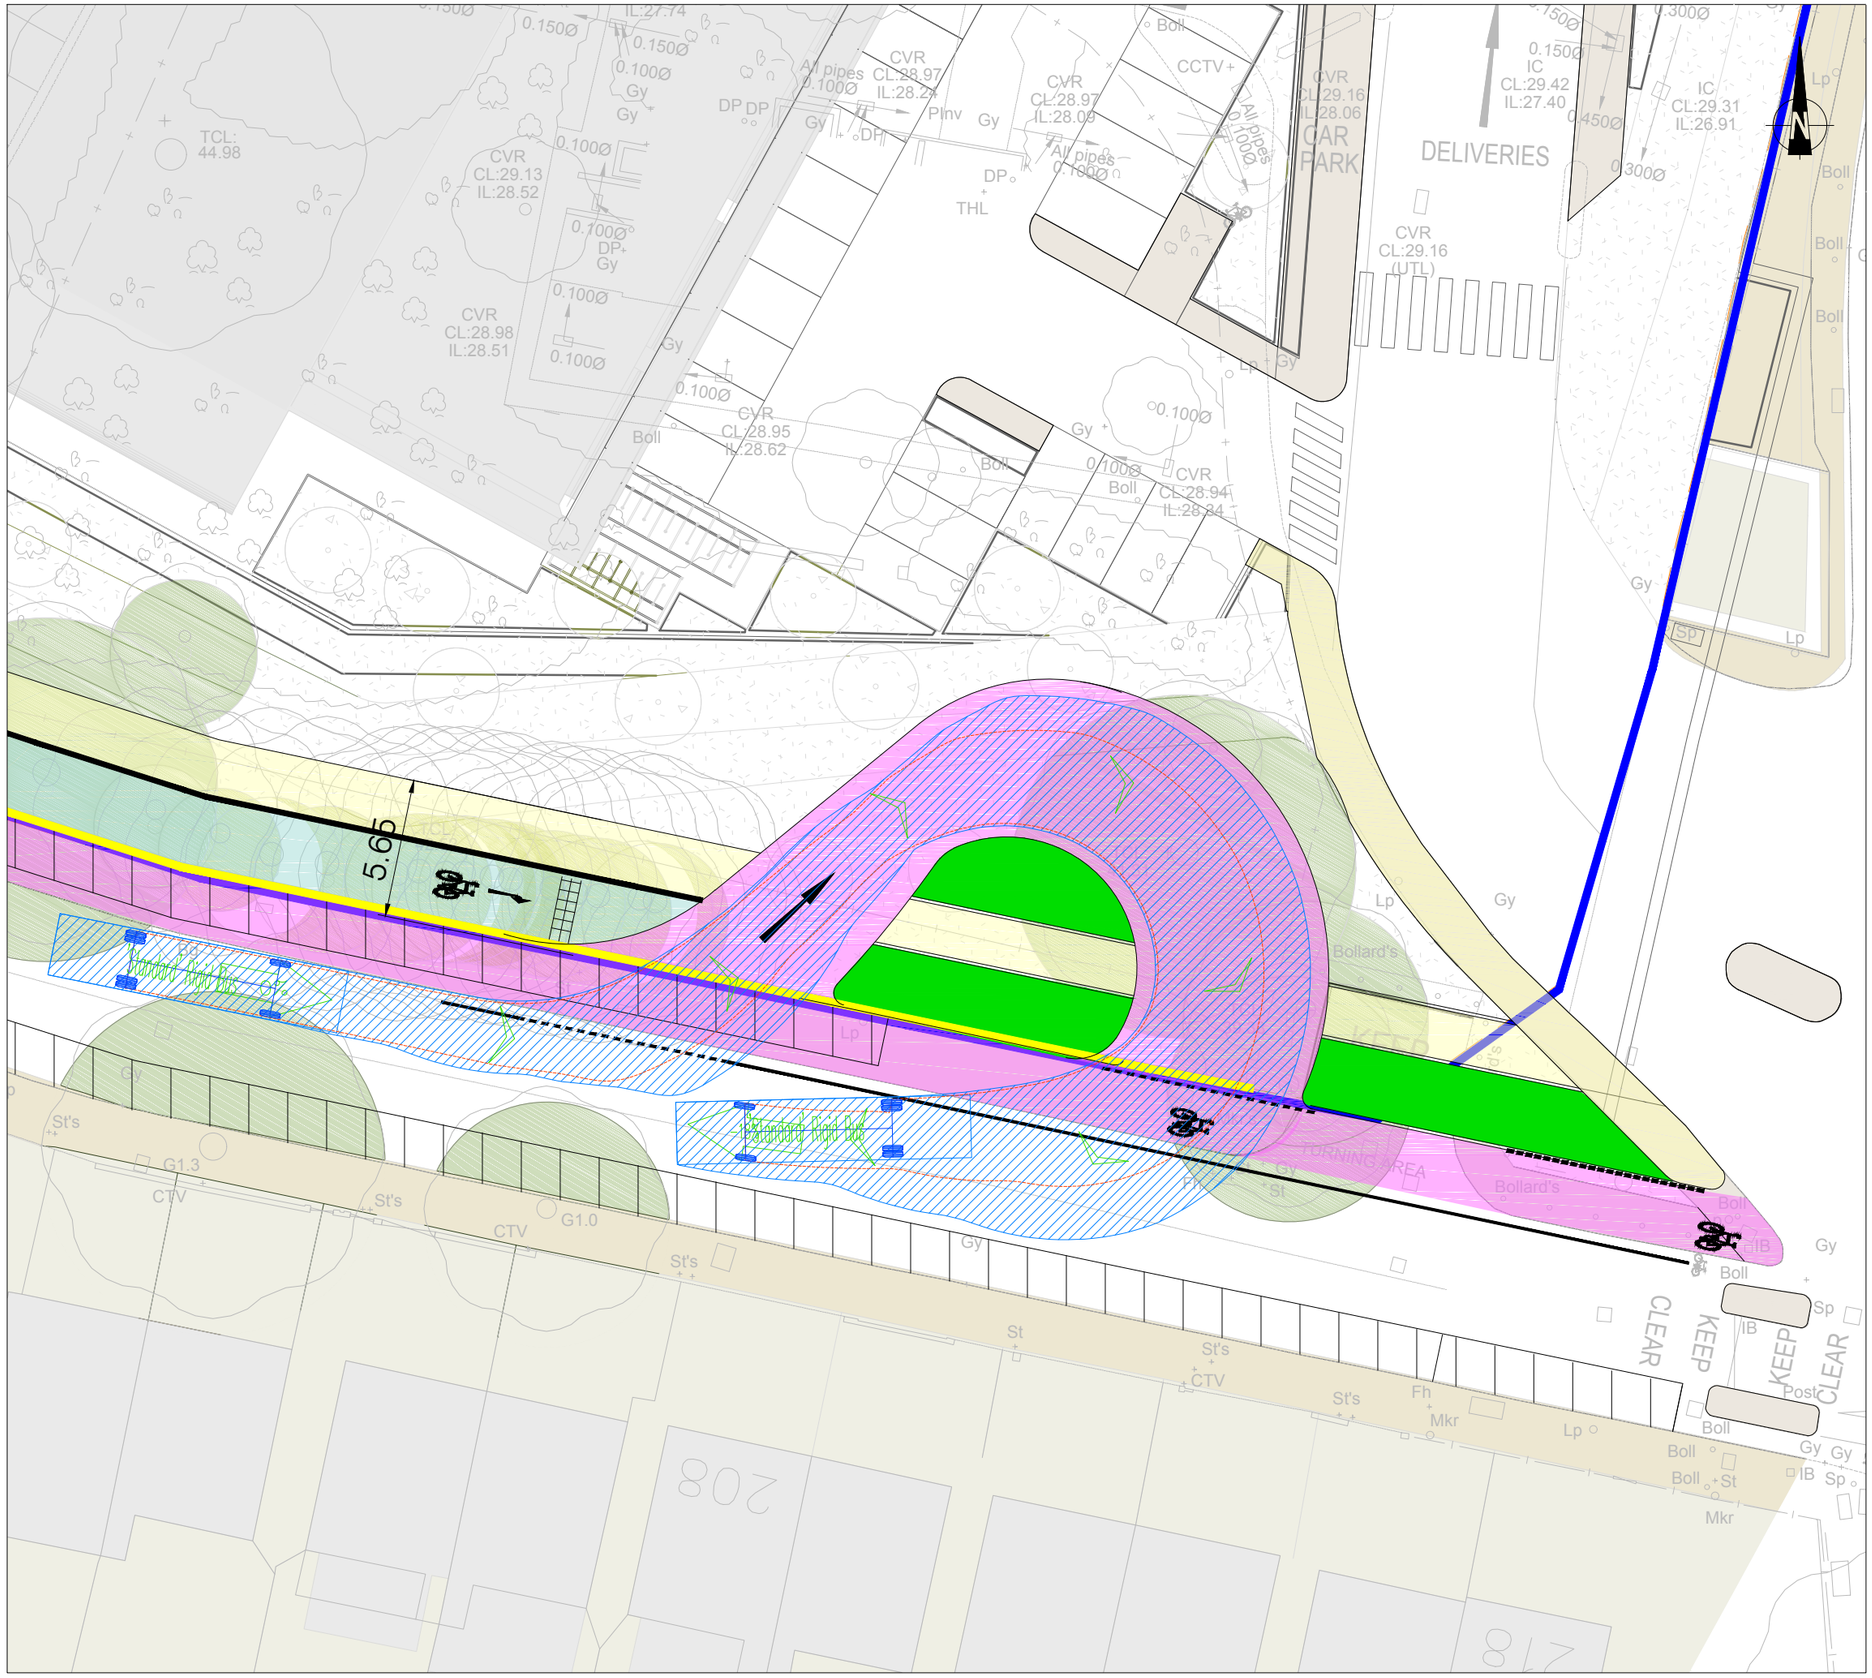

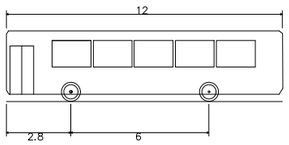

'Standard' Rigid Bus

Overall Length	12.000m
Overall Width	2.550m
Overall Body Height	3.069m
Min Body Ground Clearance	0.309m
Track Width	2.350m
Lock to lock time	4.00s
Wall to Wall Turning Radius	10.771m

Mark	Revision	Date	Drawn	Chkd	Appd

SCALING NOTE: Do not scale from this drawing. If in doubt, ask.

UTILITIES NOTE: The position of any existing public or private sewers, utility services, plant or apparatus shown on this drawing is believed to be correct, but no warranty to this is expressed or implied. Other such plant or apparatus may also be present but not shown. The Contractor is therefore advised to undertake their own investigation where the presence of any existing sewers, services, plant or apparatus may affect their operations.

Drawing Issue Status

NESTLES AVENUE, HAYES
PUBLIC TRANSPORT PROPOSALS
PBA SUGGESTED TURNING HEAD LAYOUT

Client

Architect

Date of 1st Issue	Designed	Drawn
10.10.17	-	JHC
A3 Scale	**Checked**	**Approved**
1:250	SM	SM

Drawing Number	Revision
30710/5501/SK003	-

peterbrett
Offices throughout the UK and Europe
www.peterbrett.com

© Peter Brett Associates LLP

READING
Tel: 01189 500 761