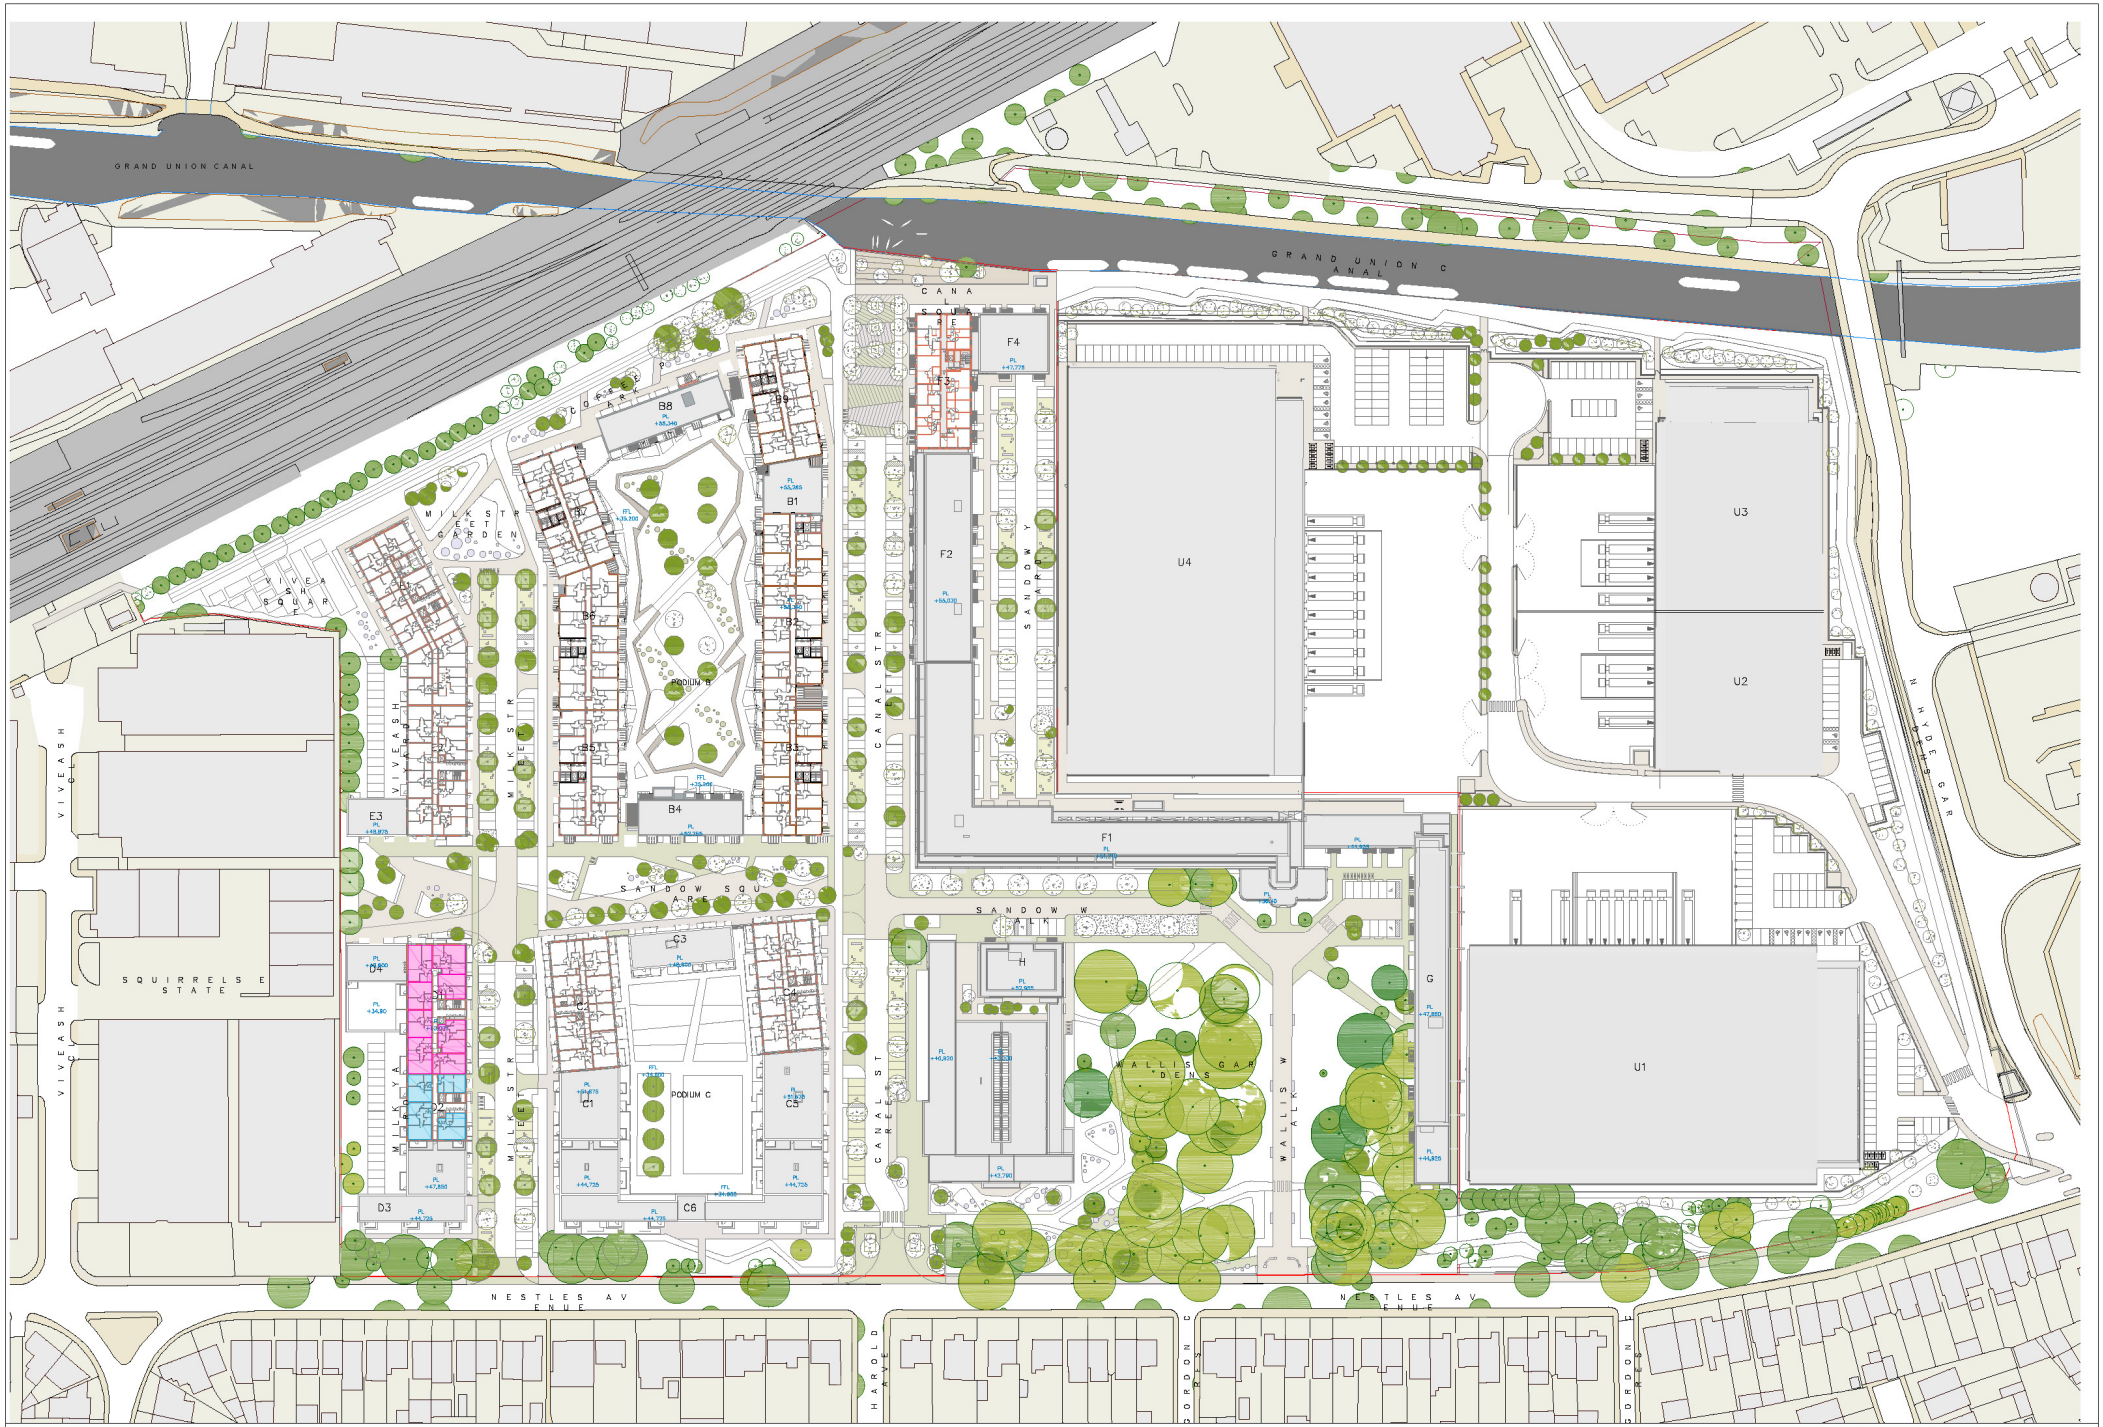

BARRATT LONDON

SEGRO

SHARED OWNERSHIP - 339 UNITS

AFFORDABLE RENTED - 136 UNITS

ALL DUPLEXES 2BED ARE SHARED OWNERSHIP

ALL DUPLEXES 3BED ARE AFFORDABLE RENTED

1386 UNITS @ 35% AFFORDABLE

70% SHARED OWNERSHIP

30% AFFORDABLE RENTED

DATE	A.M.	DESCRIPTION	CHK.
08/12	D	AP AS AGREED, REPLACE DWG	KJ
07/08	AB	AS AGREED, REPLACE DWG	

DO NOT SCALE THIS DRAWING

MAKOWER ARCHITECTS

2a-2d Great Guildford Street | Bermondsey | London SE1 0ES

telephone +44 (0)20 7620 9000

enquiries@makower-architects.com

FORMER NESTLE FACTORY, HAYES

MASTERPLAN - Seventh Floor Plan

AFFORDABLE UNITS - S/O & S/R

MP 607

SCALE 1:500 @ A0

0 5 10 20

REV P2