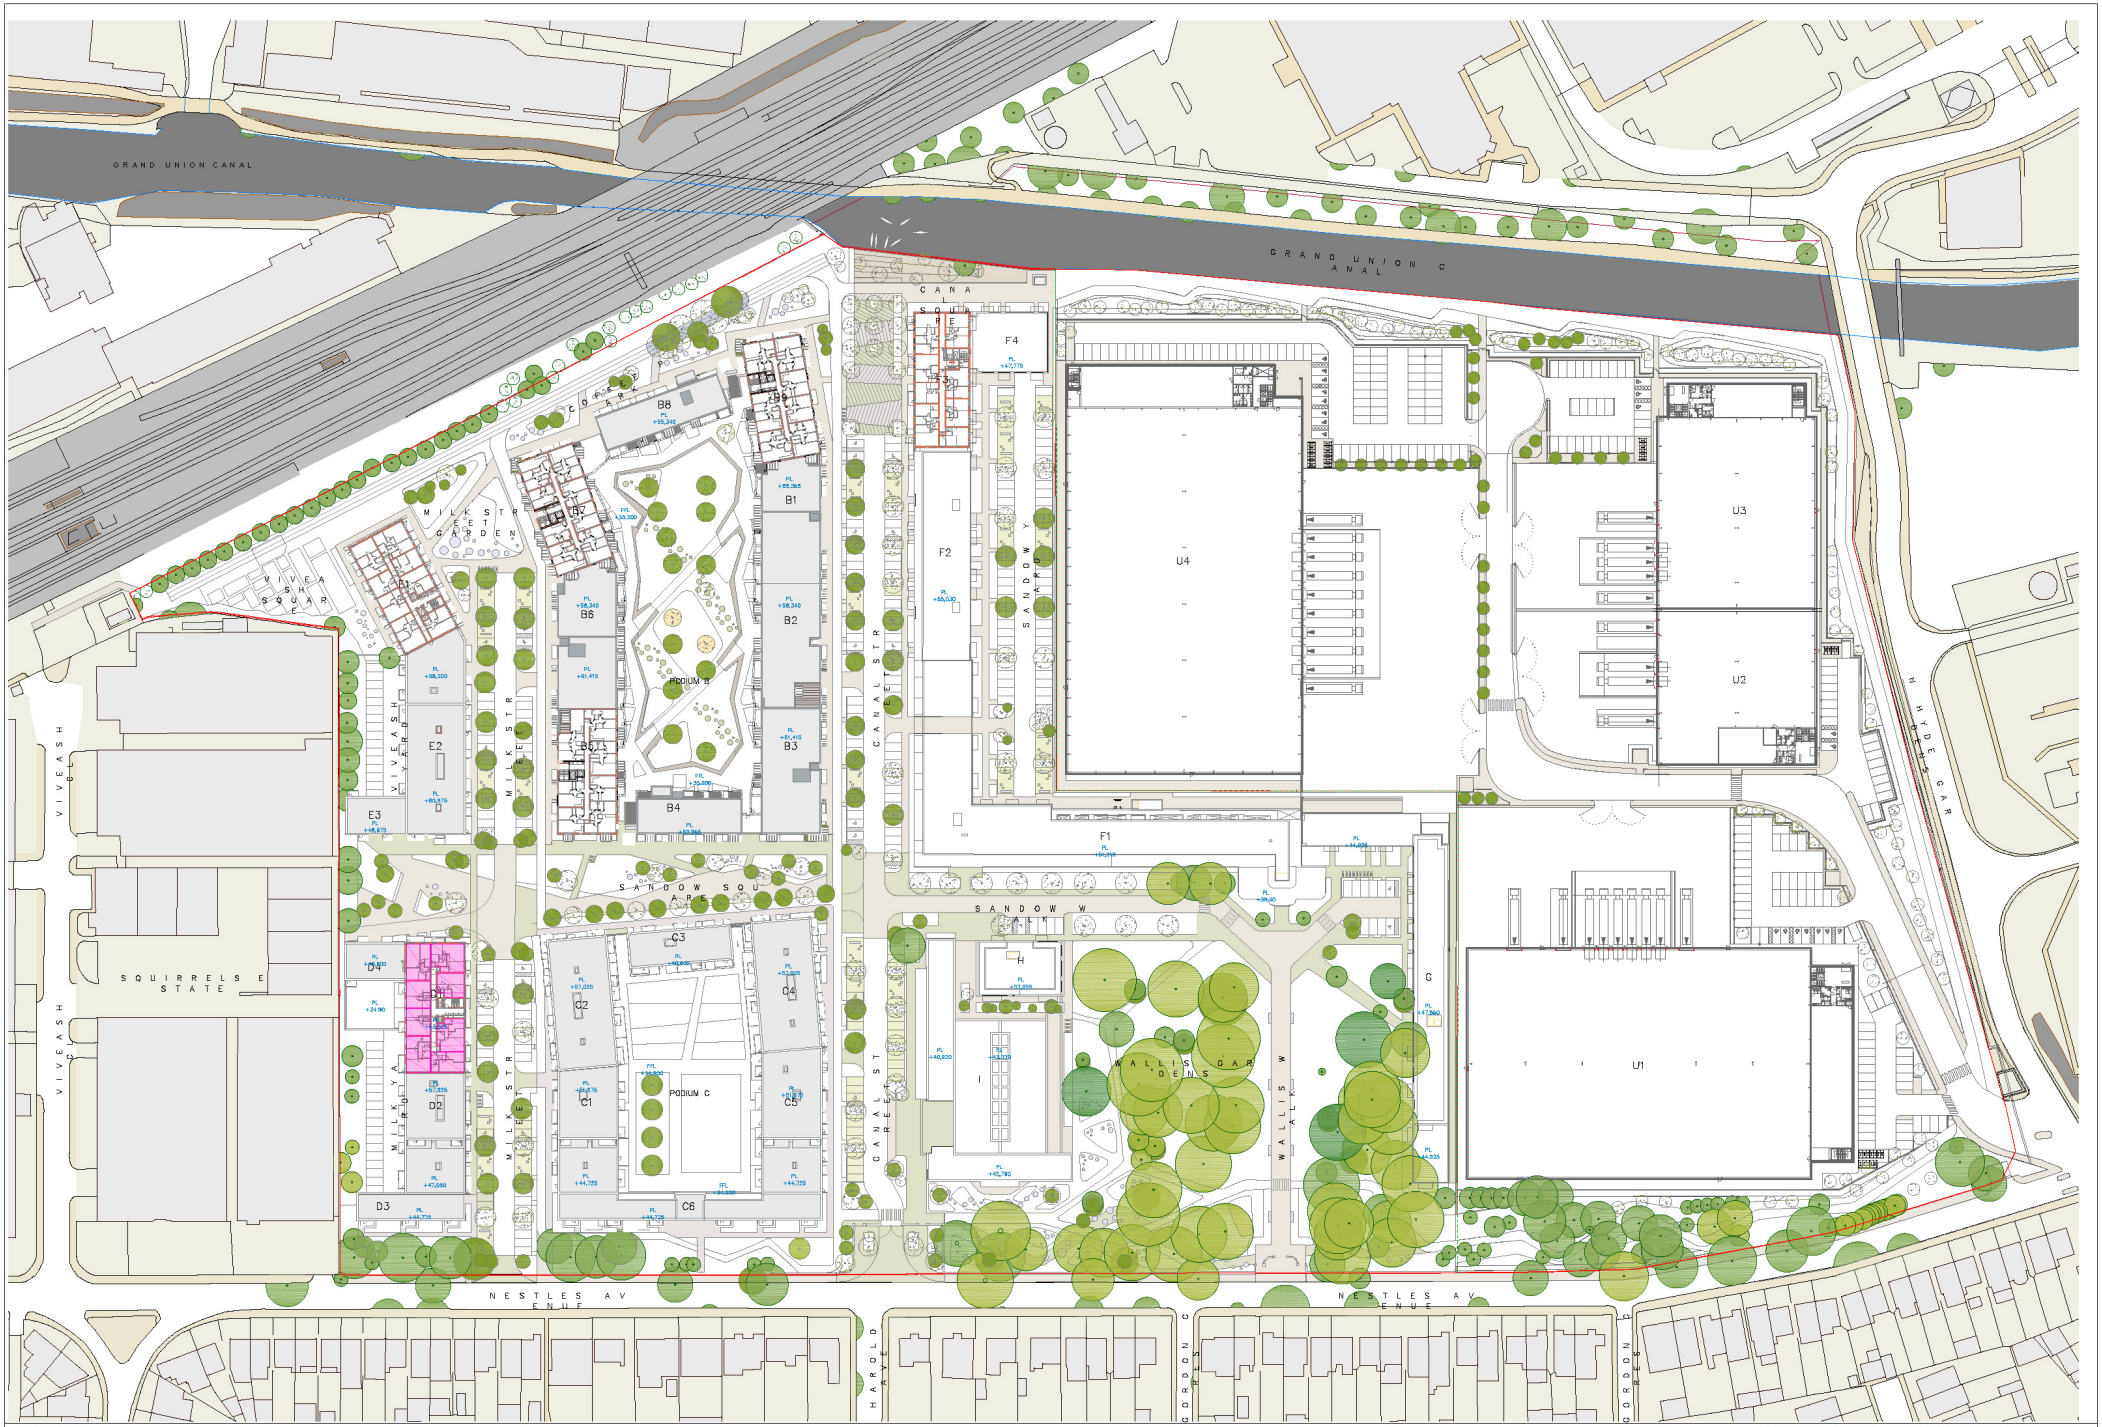

BARRATT LONDON

SEGRO

SHARED OWNERSHIP - 339 UNITS

AFFORDABLE RENTED - 136 UNITS

1386 UNITS @ 35% AFFORDABLE

70% SHARED OWNERSHIP

30% AFFORDABLE RENTED

MAKOWER ARCHITECTS

FORMER NESTLE FACTORY, HAYES **MP 609**

MASTERPLAN - Ninth Floor Plan

AFFORDABLE UNITS - S/O & S/R

P2