



Mr Edward Clare
2 Elswith Close
Grove
Wantage OX12 0BT

Application Ref: 7319/APP/2017/1673

TOWN AND COUNTRY PLANNING ACT 1990 (AS AMENDED)

GRANT OF PLANNING PERMISSION

The Council of the London Borough of Hillingdon as the Local Planning Authority within the meaning of the above Act and associated Orders **GRANTS** permission for the following:-

Description of development:

Single storey rear extension

Location of development: 18 Selan Gardens, Hayes

Date of application: 09 May 2017

Plan Numbers: See attached Schedule of plans

Permission is subject to the condition(s) listed on the attached schedule:-

Head of Planning and Enforcement

Date: 17 July 2017

- NOTES:
- (i) Please also see the informatives included in the Schedule of Conditions.
 - (ii) Should you wish to appeal against any of the conditions please read the attached sheet which explains the procedure.
 - (iii) This decision does not convey any approval or consent which may be required under any by-laws, building regulations or under any Act other than the Town and Country Planning Act 1990 (as amended).

TOWN AND COUNTRY PLANNING ACT 1990 (AS AMENDED)

GRANT OF PLANNING PERMISSION

Application Ref: 7319/APP/2017/1673

SCHEDULE OF CONDITIONS

- 1 · The development hereby permitted shall be begun before the expiration of three years from the date of this permission.

REASON

To comply with Section 91 of the Town and Country Planning Act 1990.

- 2 · The development hereby permitted shall not be carried out except in complete accordance with the details shown on the submitted plans, numbers 1342-01 and 1342-02.

REASON

To ensure the development complies with the provisions of the Hillingdon Local Plan: Part Two Saved UDP Policies (November 2012) and the London Plan (2016).

- 3 · The materials to be used in the construction of the external surfaces of the development hereby permitted shall match those used in the existing building and shall thereafter be retained as such.

REASON

To safeguard the visual amenities of the area and to ensure that the proposed development does not have an adverse effect upon the appearance of the existing building in accordance with Policy BE15 of the Hillingdon Local Plan: Part Two Saved UDP Policies (November 2012)

- 4 · Access to the flat roof over the extension hereby approved shall be for maintenance or emergency purposes only and the flat roof shall not be used as a roof garden, terrace, balcony, patio or similar amenity area.

REASON

To prevent overlooking to adjoining properties in accordance with policy BE24 of the Hillingdon Local Plan: Part Two Saved UDP Policies (November 2012)

SCHEDULE OF CONDITIONS

Standard Informatives

- 1 The decision to GRANT planning permission has been taken having regard to all relevant planning legislation, regulations, guidance, circulars and Council policies, including The Human Rights Act (1998) (HRA 1998) which makes it unlawful for the Council to act incompatibly with Convention rights, specifically Article 6 (right to a fair hearing); Article 8 (right to respect for private and family life); Article 1 of the First Protocol (protection of property) and Article 14 (prohibition of discrimination).
- 2 The decision to GRANT planning permission has been taken having regard to the policies and proposals in the Hillingdon Unitary Development Plan Saved Policies (September 2007) as incorporated into the Hillingdon Local Plan (2012) set out below, including Supplementary Planning Guidance, and to all relevant material considerations, including The London Plan - The spatial development strategy for London consolidated with alterations since 2011 (2016) and national guidance:

Part 1 Policies:

PT1.BE1 (2012) Built Environment

Part 2 Policies:

AM7	Consideration of traffic generated by proposed developments.
AM14	New development and car parking standards.
BE13	New development must harmonise with the existing street scene.
BE15	Alterations and extensions to existing buildings
BE19	New development must improve or complement the character of the area.
BE20	Daylight and sunlight considerations.
BE21	Siting, bulk and proximity of new buildings/extensions.
BE23	Requires the provision of adequate amenity space.
BE24	Requires new development to ensure adequate levels of privacy to neighbours.
BE38	Retention of topographical and landscape features and provision of new planting and landscaping in development proposals.
HDAS-EXT	Residential Extensions, Hillingdon Design & Access Statement, Supplementary Planning Document, adopted December 2008
LPP 3.5	(2016) Quality and design of housing developments

- 3 You are advised this permission is based on the dimensions provided on the approved drawings as numbered above. The development hereby approved must be constructed precisely in accordance with the approved drawings. Any deviation from these drawings requires the written consent of the Local Planning Authority.
- 4 You are advised that if any part of the development hereby permitted encroaches by either its roof, walls, eaves, gutters, or foundations, then a new planning application will have to be submitted. This planning permission is not valid for a development that results in any form of encroachment.

SCHEDULE OF CONDITIONS

- 5 Your attention is drawn to the need to comply with the relevant provisions of the Building Regulations, the Building Acts and other related legislation. These cover such works as - the demolition of existing buildings, the erection of a new building or structure, the extension or alteration to a building, change of use of buildings, installation of services, underpinning works, and fire safety/means of escape works. Notice of intention to demolish existing buildings must be given to the Council's Building Control Service at least 6 weeks before work starts. A completed application form together with detailed plans must be submitted for approval before any building work is commenced. For further information and advice, contact - Resident Services, Building Control, 3N/01 Civic Centre, Uxbridge (Telephone 01895 558170).
- 6 You have been granted planning permission to build a residential extension. When undertaking demolition and/or building work, please be considerate to your neighbours and do not undertake work in the early morning or late at night or at any time on Sundays or Bank Holidays. Furthermore, please ensure that all vehicles associated with the construction of the development hereby approved are properly washed and cleaned to prevent the passage of mud and dirt onto the adjoining highway. You are advised that the Council does have formal powers to control noise and nuisance under The Control of Pollution Act 1974, the Clean Air Acts and other relevant legislation. For further information and advice, please contact - Environmental Protection Unit, 4W/04, Civic Centre, High Street, Uxbridge, UB8 1UW (Tel. 01895 250190).
- 7 The Party Wall Act 1996 requires a building owner to notify, and obtain formal agreement from, any adjoining owner, where the building owner proposes to:
- carry out work to an existing party wall;
 - build on the boundary with a neighbouring property;
 - in some circumstances, carry out groundworks within 6 metres of an adjoining building.
- Notification and agreements under this Act are the responsibility of the building owner and are quite separate from Building Regulations, or Planning Controls. The Building Control Service will assume that an applicant has obtained any necessary agreements with the adjoining owner, and nothing said or implied by the Council should be taken as removing the necessity for the building owner to comply fully with the Party Wall Act. Further information and advice is to be found in "the Party Walls etc. Act 1996 - explanatory booklet" published by the ODPM, available free of charge from the Residents Services Reception, Civic Centre, Uxbridge, UB8 1UW.
- 8 Your attention is drawn to the fact that the planning permission does not override property rights and any ancient rights of light that may exist. This permission does not empower you to enter onto land not in your ownership without the specific consent of the owner. If you require further information or advice, you should consult a solicitor.
- 9 Nuisance from demolition and construction works is subject to control under The Control of Pollution Act 1974, the Clean Air Acts and other related legislation. In particular, you should ensure that the following are complied with: -
- A) Demolition and construction works should only be carried out between the hours of 08.00 hours and 18.00 hours Monday to Friday and between the hours of 08.00 hours and 13.00 hours on Saturday. No works shall be carried out on

SCHEDULE OF CONDITIONS

Sundays, Bank and Public Holidays.

B) All noise generated during such works should be controlled in compliance with British Standard Code of Practice BS 5228: 1984.

C) The elimination of the release of dust or odours that could create a public health nuisance.

D) No bonfires that create dark smoke or nuisance to local residents.

You are advised to consult the Council's Environmental Protection Unit, 3S/02, Civic Centre, High Street, Uxbridge, UB8 1UW (Tel.01895 277401) or to seek prior approval under Section 61 of the Control of Pollution Act if you anticipate any difficulty in carrying out construction other than within the normal working hours set out in (A) above, and by means that would minimise disturbance to adjoining premises.

- 10 You are advised that care should be taken during the building works hereby approved to avoid spillage of mud, soil or related building materials onto the pavement or public highway. You are further advised that failure to take appropriate steps to avoid spillage or adequately clear it away could result in action being taken under the Highways Act.
- 11 To promote the development of sustainable building design and construction methods, you are encouraged to investigate the use of renewable energy resources which do not produce any extra carbon dioxide (CO2) emissions, including solar, geothermal and fuel cell systems, and use of high quality insulation.
- 12 You are advised that care should be taken during the building works hereby approved to ensure no damage occurs to the verge or footpaths during construction. Vehicles delivering materials to this development shall not override or cause damage to the public footway. Any damage will require to be made good to the satisfaction of the Council and at the applicant's expense. For further information and advice contact - Highways Maintenance Operations, Central Depot - Block K, Harlington Road Depot, 128 Harlington Road, Hillingdon, Middlesex, UB3 3EU (Tel: 01895 277524).

END OF SCHEDULE

Address:

Residents Services
London Borough of Hillingdon
3 North Civic Centre, High Street, Uxbridge UB8 1UW
Tel: 01895 250230
www.hillingdon.gov.uk

GRANT OF PLANNING PERMISSION

Application Ref.No.: 7319/APP/2017/1673

SCHEDULE OF PLANS

1342-S-01 - received 09 May 2017

1342-01 - received 09 May 2017

1342-02 - received 09 May 2017

1342-S-02 - received 09 May 2017

**RIGHTS OF APPLICANTS AGGRIEVED BY DECISION
OF LOCAL PLANNING AUTHORITY**

TOWN AND COUNTRY PLANNING ACT 1990 (AS AMENDED)

Appeals to the Secretary of State

- If you are aggrieved by the decision of your local planning authority to refuse permission for the proposed development or to grant it subject to conditions, then you can appeal to the office of the First Secretary of State under Section 78 of the Town and Country Planning Act 1990.
- If you want to appeal, then you must do so within six months of the date of this notice
- Appeals must be made using a form which you can get from the Planning Inspectorate at Customer Support Unit, Room 3/15 Eagle Wing, Temple Quay House, 2 The Square, Temple Quay, Bristol, BS1 6PN or online at www.planningportal.gov.uk/pcs.
- The Secretary of State can allow a longer period for giving notice of an appeal, but he will not normally be prepared to use this power unless there are special circumstances, which excuse the delay in giving notice of appeal.
- The Secretary of State need not consider an appeal if it seems to him that the local planning authority could not have granted planning permission for the proposed development or could not have granted it without the conditions they imposed, having regard to the statutory requirements, to the provisions of any development order and to any directions given under a development order.
- In practice, the Secretary of State does not refuse to consider appeals solely because the local planning authority based their decision on a direction given by him.

Purchase Notices.

- If either the local planning authority or the office of the First Secretary of State refuses permission to develop land or grants it subject to conditions, the owner may claim that he can neither put the land to a reasonably beneficial use in its existing state nor render the land capable of a reasonably beneficial use by carrying out of any development which has been or would be permitted.
- In these circumstances, the owner may serve a purchase notice on the Council (District Council, London Borough Council or Common Council of the City of London) in whose area the land is situated. This notice will require the Council to purchase his interest in the land in accordance with the provisions of Part VI of the Town and Country Planning Act 1990.

DELEGATED HOUSEHOLDER DECISION

- Please select each of the categories that enables this application to be determined under delegated powers
 - Criteria 1 to 5 or criteria 7 to 9 must be addressed for all categories of application, except for applications for Certificates of Lawfulness, etc.

APPROVAL RECOMMENDED: GENERAL

Select Option

- | | |
|--|--------------------------|
| 1. No valid planning application objection in the form of a petition of 20 or more signatures, has been received | ☐ |
| 2. Application complies with all relevant planning policies and is acceptable on planning grounds | ☐ |
| 3. There is no Committee resolution for the enforcement action | ☐ |
| 4. There is no effect on listed buildings or their settings | ☐ |
| 5. The site is not in the Green Belt (but see 11 below) | ☐ |

REFUSAL RECOMMENDED: GENERAL

- | | |
|--|--------------------------|
| 6. Application is contrary to relevant planning policies/standards | ☐ |
| 7. No petition of 20 or more signatures has been received | ☐ |
| 8. Application has not been supported independently by a person/s | ☐ |
| 9. The site is not in Green Belt (but see 11 below) | ☐ |

RESIDENTIAL DEVELOPMENT

- | | |
|--|--------------------------|
| 10. Single dwelling or less than 10 dwelling units and/or a site of less than 0.5 ha | ☐ |
| 11. Householder application in the Green Belt | ☐ |

COMMERCIAL, INDUSTRIAL AND RETAIL DEVELOPMENT

- | | |
|--|--------------------------|
| 12. Change of use of retail units on site less than 1 ha or with less than 1000 sq m other than a change involving a loss of A1 uses | ☐ |
| 13. Refusal of change of use from retail class A1 to any other use | ☐ |
| 14. Change of use of industrial units on site less than 1 ha or with less than 1000sq.m. of floor space other than to a retail use. | ☐ |

CERTIFICATE OF LAWFULNESS

- | | |
|---|--------------------------|
| 15. Certificate of Lawfulness (for proposed use or Development) | ☐ |
| 16. Certificate of Lawfulness (for existing use or Development) | ☐ |
| 17. Certificate of Appropriate Alternative Development | ☐ |

CERTIFICATE OF LAWFULNESS

- | | |
|---|--------------------------|
| 18. ADVERTISEMENT CONSENT (excluding Hoardings) | ☐ |
| 19. PRIOR APPROVAL APPLICATION | ☐ |
| 20. OUT-OF-BOROUGH OBSERVATIONS | ☐ |
| 21. CIRCULAR 18/84 APPLICATION | ☐ |
| 22. CORPSEWOOD COVENANT APPLICATION | ☐ |
| 23. APPROVAL OF DETAILS | ☐ |
| 24. ANCILLARY PLANNING AGREEMENT (S.106 or S.278) where Heads of Terms have already received Committee approval | ☐ |
| 25. WORKS TO TREES | ☐ |
| 26. OTHER (please specify) | ☐ |

The delegation powers schedule has been checked. Director of Residents Services can determine this application.

Case Officer

Signature:

Date:

A delegated decision is appropriate and the recommendation, conditions/reasons for refusal and informatives are satisfactory.

Team Manager:

Signature:

Date:

The decision notice for this application can be issued.

Director / Member of Senior Management Team:

Signature:

Date:

NONE OF THE ABOVE DATES SHOULD BE USED IN THE PS2 RETURNS TO THE ODPM

Item No. Report of the Head of Planning and Enforcement**Address** 18 SELAN GARDENS HAYES**Development:** Single storey rear extension**LBH Ref Nos:** 7319/APP/2017/1673**Drawing Nos:** 1342-S-01
1342-01
1342-02
1342-S-02**Date Plans Received:** 09/05/2017**Date(s) of Amendment(s):****Date Application Valid:** 09/05/2017**1. CONSIDERATIONS****1.1 Site and Locality**

The application property comprises of a two storey mid terraced dwelling located on the Southern side of Selan Gardens which lies within the Developed Area as identified within the Hillingdon Local Plan - Saved UDP Policies (November 2012). The property has been extended to the rear by way of a single storey flat roofed rear extension projecting approximately 2.5 m and a further stone clad extension projecting approximately 4 m in total alongside the boundary with number 16. The frontage is laid entirely to hardstanding. The principal elevation of the property faces North West.

1.2 Proposed Scheme

The application seeks planning permission for the erection of a single storey rear extension.

**1.3 Relevant Planning History
Comment on Planning History**

There is no planning history at the site. It is however noted that there is an existing L shaped rear extension and an outbuilding to the rear of the garden. The immediate neighbour at 16 also has a rear extension under construction at present.

2. Advertisement and Site Notice**2.1** Advertisement Expiry Date:- Not applicable**2.2** Site Notice Expiry Date:- Not applicable**3. Comments on Public Consultations**

4 neighbouring properties were consulted by letter dated 16.5.17 and a site notice was displayed to the front of the site which expired on 15.6.17.

No responses have been received.

4. UDP / LDF Designation and London Plan

The following UDP Policies are considered relevant to the application:-

Part 1 Policies:

PT1.BE1 (2012) Built Environment

Part 2 Policies:

AM7	Consideration of traffic generated by proposed developments.
AM14	New development and car parking standards.
BE13	New development must harmonise with the existing street scene.
BE15	Alterations and extensions to existing buildings
BE19	New development must improve or complement the character of the area.
BE20	Daylight and sunlight considerations.
BE21	Siting, bulk and proximity of new buildings/extensions.
BE23	Requires the provision of adequate amenity space.
BE24	Requires new development to ensure adequate levels of privacy to neighbours.
BE38	Retention of topographical and landscape features and provision of new planting and landscaping in development proposals.
HDAS-EXT	Residential Extensions, Hillingdon Design & Access Statement, Supplementary Planning Document, adopted December 2008
LPP 3.5	(2016) Quality and design of housing developments

5. MAIN PLANNING ISSUES

The main considerations are the design and impact on the character of the existing property, the impact upon the street scene and locality, the impact upon the amenities of adjoining occupiers, the reduction in size of the rear garden and car parking provision.

Policy BE1 of the Hillingdon Local Plan: Part One - Strategic Policies (November 2012) requires all new development to maintain the quality of the built environment including providing high quality urban design. Furthermore policies BE13 and BE15 of the Hillingdon Local Plan: Part Two - Saved UDP Policies (November 2012) resist any development which would fail to harmonise with the existing street scene or would fail to safeguard the design of existing and adjoining sites.

Paragraph 3.3 of the HDAS states that single storey rear extensions proposed on semi-detached houses with a plot measuring 5 m wide or more should be no more than 3.6 m deep. Likewise paragraph 3.7 states that such extensions should be no more than 3.4 m in height. This is to ensure that the extension appears subordinate to the main house. The 6m depth of the proposed single storey rear extension would exceed the maximum 3.6 m depth for rear extensions specified in paragraph 3.3 of the Council's adopted HDAS SPD: Residential Extensions (December 2008). However, paragraph 3.15 of the HDAS SPD gives guidance that a deeper extension could be permitted where there is an existing deep rear extension at an adjoining/adjacent property, and where the proposed rear extension would not have any adverse impact on the light and outlook at adjacent properties, and would not appear dominating and obtrusive in relation to neighbouring views.

The adjoining property at Number 16 Selan Gardens is currently being extended by way of a single storey rear extension projecting 4.3 m in depth. Furthermore the adjoining

property to the other side, No.20, has a single storey rear extension projecting approximately 3.6 m in depth. Whilst the proposed extension, at a depth of 6 m would project between 2.4 m and 1.7 m beyond the adjoining rear extensions, it would not result in an unacceptable loss of light or outlook to the occupants of either property. Furthermore it is considered that the proposal would not have a negative impact upon the visual amenity of the site or the surrounding area in compliance with Policy BE1 of the Hillingdon Local Plan: Part One - Strategic Policies (November 2012) and policies BE13 and BE15 of the Hillingdon Local Plan: Part Two - Saved UDP Policies (November 2012).

It is considered that all the proposed habitable rooms, and those altered by the extension, would maintain an adequate outlook and source of natural light, therefore complying with the Mayor of London's Housing Standards Minor Alterations to The London Plan (March 2016).

In terms of the garden area at least 60 sq.m of rear private garden should be retained to provide adequate amenity space for a three bedroom dwelling. The resultant amenity space would be over 100 sq.m which would be in excess of the paragraph 3.13 HDAS requirement. The proposal would be in accordance with Policy BE23 of the Hillingdon Local Plan Part 2.

The parking provision would remain unaffected by the proposal.

The application is recommended for approval.

6. RECOMMENDATION

APPROVAL subject to the following:

1 HO1 Time Limit

The development hereby permitted shall be begun before the expiration of three years from the date of this permission.

REASON

To comply with Section 91 of the Town and Country Planning Act 1990.

2 HO2 Accordance with approved

The development hereby permitted shall not be carried out except in complete accordance with the details shown on the submitted plans, numbers 1342-01 and 1342-02.

REASON

To ensure the development complies with the provisions of the Hillingdon Local Plan: Part Two Saved UDP Policies (November 2012) and the London Plan (2016).

3 HO4 Materials

The materials to be used in the construction of the external surfaces of the development hereby permitted shall match those used in the existing building and shall thereafter be retained as such.

REASON

To safeguard the visual amenities of the area and to ensure that the proposed development does not have an adverse effect upon the appearance of the existing building in accordance with Policy BE15 of the Hillingdon Local Plan: Part Two Saved UDP Policies (November 2012)

4 **HO7** **No roof gardens**

Access to the flat roof over the extension hereby approved shall be for maintenance or emergency purposes only and the flat roof shall not be used as a roof garden, terrace, balcony, patio or similar amenity area.

REASON

To prevent overlooking to adjoining properties in accordance with policy BE24 of the Hillingdon Local Plan: Part Two Saved UDP Policies (November 2012)

INFORMATIVES

Standard Informatives

- 1 The decision to GRANT planning permission has been taken having regard to all relevant planning legislation, regulations, guidance, circulars and Council policies, including The Human Rights Act (1998) (HRA 1998) which makes it unlawful for the Council to act incompatibly with Convention rights, specifically Article 6 (right to a fair hearing); Article 8 (right to respect for private and family life); Article 1 of the First Protocol (protection of property) and Article 14 (prohibition of discrimination).

- 2 The decision to GRANT planning permission has been taken having regard to the policies and proposals in the Hillingdon Unitary Development Plan Saved Policies (September 2007) as incorporated into the Hillingdon Local Plan (2012) set out below, including Supplementary Planning Guidance, and to all relevant material considerations, including The London Plan - The spatial development strategy for London consolidated with alterations since 2011 (2016) and national guidance.

Part 1 Policies:

PT1.BE1 (2012) Built Environment

Part 2 Policies:

AM7	Consideration of traffic generated by proposed developments.
AM14	New development and car parking standards.
BE13	New development must harmonise with the existing street scene.
BE15	Alterations and extensions to existing buildings
BE19	New development must improve or complement the character of the area.
BE20	Daylight and sunlight considerations.
BE21	Siting, bulk and proximity of new buildings/extensions.
BE23	Requires the provision of adequate amenity space.
BE24	Requires new development to ensure adequate levels of privacy to neighbours.
BE38	Retention of topographical and landscape features and provision of new planting and landscaping in development proposals.
HDAS-EXT	Residential Extensions, Hillingdon Design & Access Statement, Supplementary Planning Document, adopted December 2008

LPP 3.5 (2016) Quality and design of housing developments

- 3 You are advised this permission is based on the dimensions provided on the approved drawings as numbered above. The development hereby approved must be constructed precisely in accordance with the approved drawings. Any deviation from these drawings requires the written consent of the Local Planning Authority.
- 4 You are advised that if any part of the development hereby permitted encroaches by either its roof, walls, eaves, gutters, or foundations, then a new planning application will have to be submitted. This planning permission is not valid for a development that results in any form of encroachment.
- 5 Your attention is drawn to the need to comply with the relevant provisions of the Building Regulations, the Building Acts and other related legislation. These cover such works as - the demolition of existing buildings, the erection of a new building or structure, the extension or alteration to a building, change of use of buildings, installation of services, underpinning works, and fire safety/means of escape works. Notice of intention to demolish existing buildings must be given to the Council's Building Control Service at least 6 weeks before work starts. A completed application form together with detailed plans must be submitted for approval before any building work is commenced. For further information and advice, contact - Residents Services, Building Control 3N/01 Civic Centre, Uxbridge (Telephone 01895 558170).
- 6 You have been granted planning permission to build a residential extension. When undertaking demolition and/or building work, please be considerate to your neighbours and do not undertake work in the early morning or late at night or at any time on Sundays or Bank Holidays. Furthermore, please ensure that all vehicles associated with the construction of the development hereby approved are properly washed and cleaned to prevent the passage of mud and dirt onto the adjoining highway. You are advised that the Council does have formal powers to control noise and nuisance under The Control of Pollution Act 1974, the Clean Air Acts and other relevant legislation. For further information and advice, please contact - Environmental Protection Unit, 4W/04, Civic Centre, High Street, Uxbridge, UB8 1UW (Tel. 01895 250190).
- 7 The Party Wall Act 1996 requires a building owner to notify, and obtain formal agreement from, any adjoining owner, where the building owner proposes to:
- carry out work to an existing party wall;
 - build on the boundary with a neighbouring property;

- in some circumstances, carry out groundworks within 6 metres of an adjoining building.

Notification and agreements under this Act are the responsibility of the building owner and are quite separate from Building Regulations, or Planning Controls. The Building Control Service will assume that an applicant has obtained any necessary agreements with the adjoining owner, and nothing said or implied by the Council should be taken as removing the necessity for the building owner to comply fully with the Party Wall Act. Further information and advice is to be found in "the Party Walls etc. Act 1996 - explanatory booklet" published by the ODPM, available free of charge from the Planning Services Reception Desk, Civic Centre, Uxbridge, UB8 1UW.

- 8 Your attention is drawn to the fact that the planning permission does not override property rights and any ancient rights of light that may exist. This permission does

not empower you to enter onto land not in your ownership without the specific consent of the owner. If you require further information or advice, you should consult a solicitor.

- 9 Nuisance from demolition and construction works is subject to control under The Control of Pollution Act 1974, the Clean Air Acts and other related legislation. In particular, you should ensure that the following are complied with: -

A) Demolition and construction works should only be carried out between the hours of 08.00 hours and 18.00 hours Monday to Friday and between the hours of 08.00 hours and 13.00 hours on Saturday. No works shall be carried out on Sundays, Bank and Public Holidays.

B) All noise generated during such works should be controlled in compliance with British Standard Code of Practice BS 5228: 1984.

C) The elimination of the release of dust or odours that could create a public health nuisance.

D) No bonfires that create dark smoke or nuisance to local residents.

You are advised to consult the Council's Environmental Protection Unit, 3S/02, Civic Centre, High Street, Uxbridge, UB8 1UW (Tel.01895 277401) or to seek prior approval under Section 61 of the Control of Pollution Act if you anticipate any difficulty in carrying out construction other than within the normal working hours set out in (A) above, and by means that would minimise disturbance to adjoining premises.

- 10 You are advised that care should be taken during the building works hereby approved to avoid spillage of mud, soil or related building materials onto the pavement or public highway. You are further advised that failure to take appropriate steps to avoid spillage or adequately clear it away could result in action being taken under the Highways Act.



- 11 To promote the development of sustainable building design and construction methods, you are encouraged to investigate the use of renewable energy

resources which do not produce any extra carbon dioxide (CO2) emissions, including solar, geothermal and fuel cell systems, and use of high quality insulation.

- 12 You are advised that care should be taken during the building works hereby approved to ensure no damage occurs to the verge or footpaths during construction. Vehicles delivering materials to this development shall not override or cause damage to the public footway. Any damage will require to be made good to the satisfaction of the Council and at the applicant's expense. For further information and advice contact - Highways Maintenance Operations, Central Depot - Block K, Harlington Road Depot, 128 Harlington Road, Hillingdon, Middlesex, UB3 3EU (Tel: 01895 277524).

Contact Officer: Nicola Taplin

Telephone No: 01895 250230

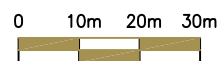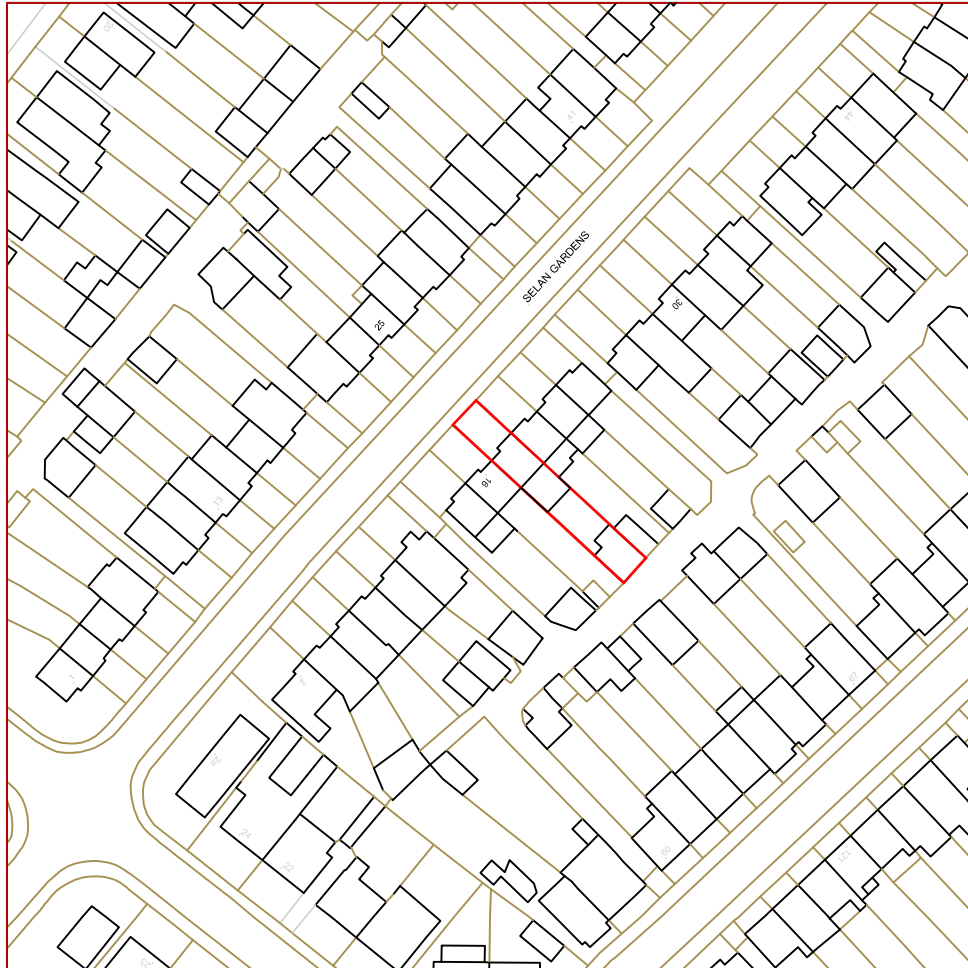

Rev.	Date	Description
------	------	-------------

Project Title

CHARANDEEP SINGH 18 SELAN GARDENS HAYES MIDDLESEX
--

Drawing Title

LOCATION PLAN

Date

MAY-17

Drawn

ED CLARE

Checked

File/XREF reference

1342--Site

Drawing No.

1342-S-02

Project No.

1342

Revision

Paper size/Scale

A4 1:1250

Challow Design

2 ELSWITH CLOSE

GROVE

WANTAGE

OXON

OX12 0BT

Tel/Fax No: 01235 771781

ed@challowdesign.co.uk



SELAN GARDENS

25

08

91

PROPOSED
EXTENSION

Rev.	Date	Description

Project Title

CHARNADDEP SINGH
18 SELAN GARDENS
HAYES
MIDDLESEX

Drawing Title

SITE PLAN

Date

MAY-17

Drawn

ED CLARE

Checked

File/XREF reference

1342-Site

Drawing No.

1342-S-01

Project No.

1342

Revision

Paper size/Scale

A4 1:500

Challow Design

2 ELSWITH CLOSE

GROVE

WANTAGE

OXON


OX12 0BT

Tel/Fax No: 01235 771781


ed@challowdesign.co.uk

This drawing is copyright and may not be altered, reproduced or used other than for the Contract Works for which it is issued without the written permission of Challow Design.


Warning:
Do not scale this drawing. Verify all dimensions and structural details on site. If in doubt, ask before acting.

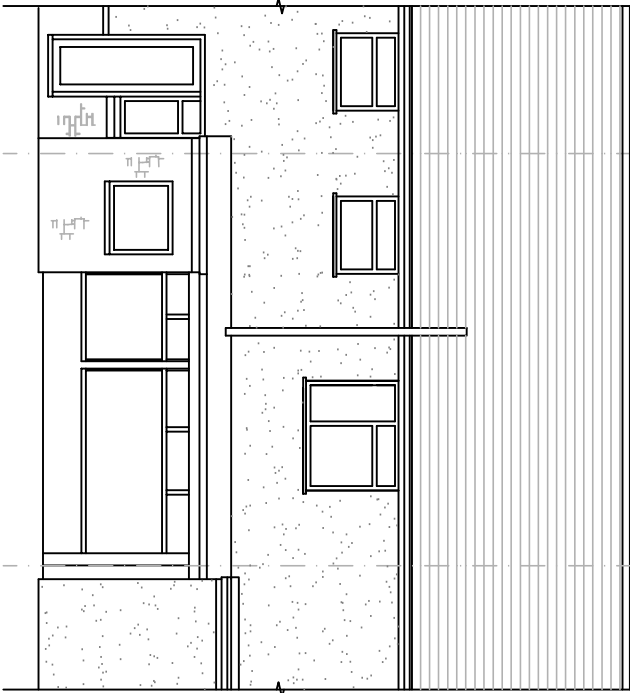


SOUTH-EAST ELEVATION

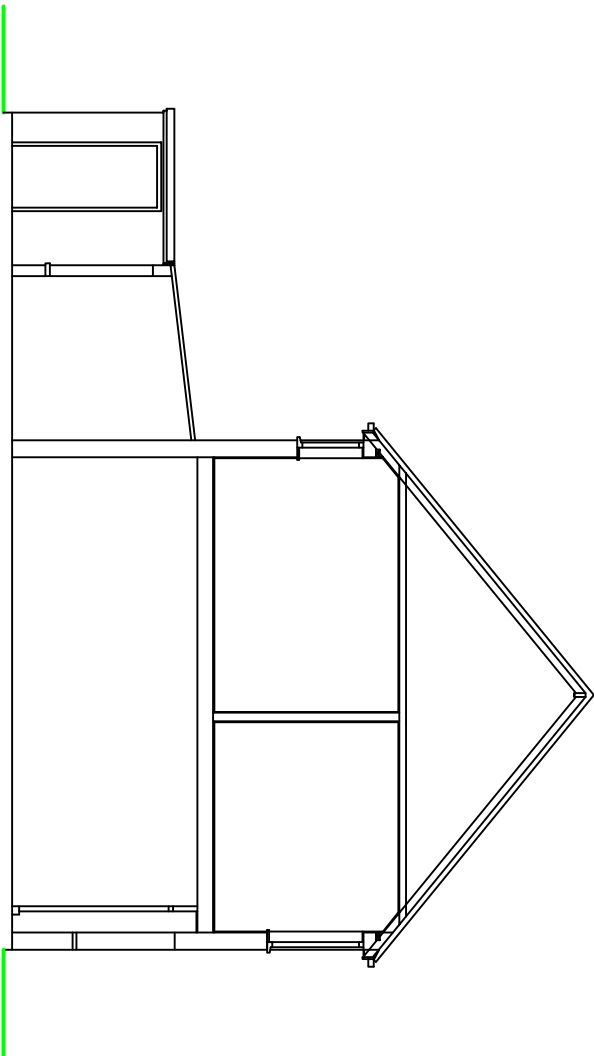

NORTH-EAST ELEVATION

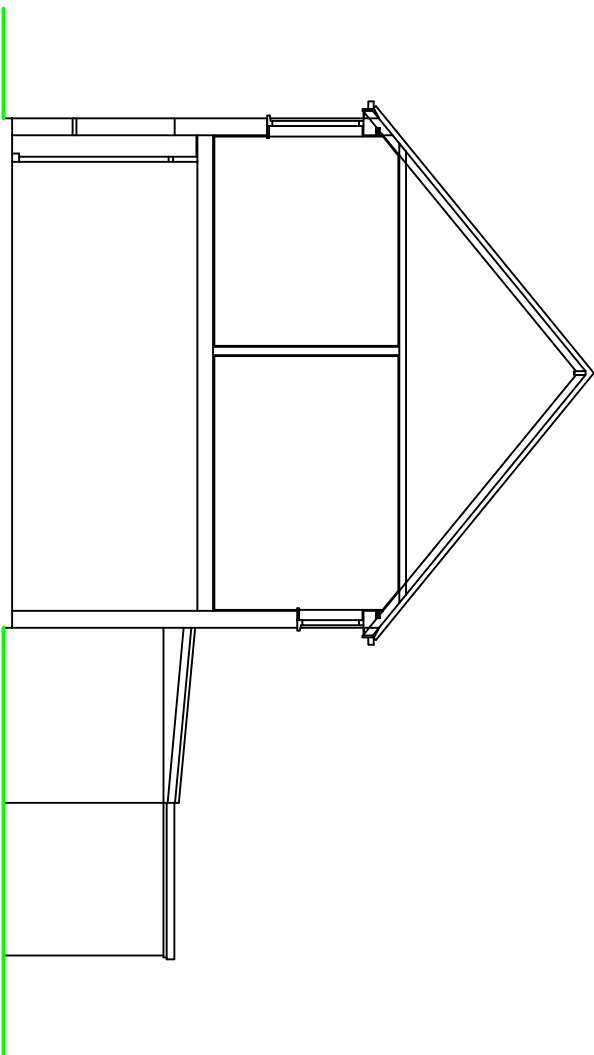

SOUTH-WEST ELEVATION

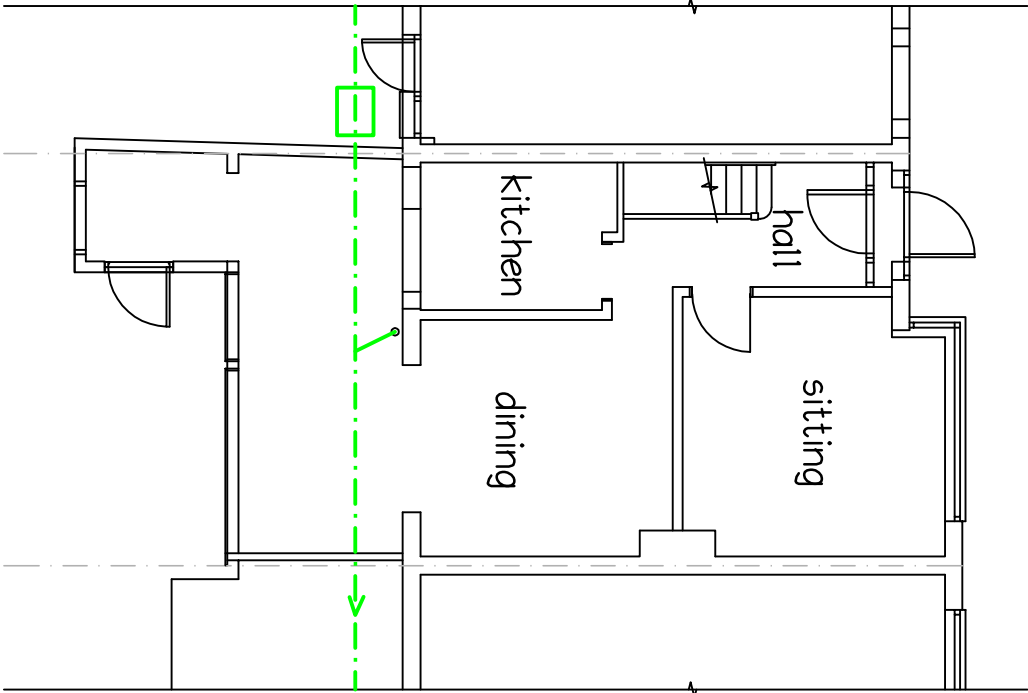

GROUND FLOOR PLAN



REV	DATE	DESCRIPTION	INITIAL


Challow Design

2 ELSWORTH CLOSE
GROVE
WANTAGE
OXON
OX12 0BT
Tel/Fax No: 01235 771781
ed@challowdesign.co.uk


CLIENT
CHARANDEEP SINGH

SITE/PROJECT
PROPOSED EXTENSION AT
18 SELAN GARDENS
HAYES, MIDDLESEX
PLANS AND ELEVATIONS
AS EXISTING


FILE/REF REFERENCE	1342	PAPER SIZE/SCALE
DATE	DRAWN BY	CHECKED BY
APR-17	ED CLARE	A2 1:100
DRAWING No.	1342-01	REVISION

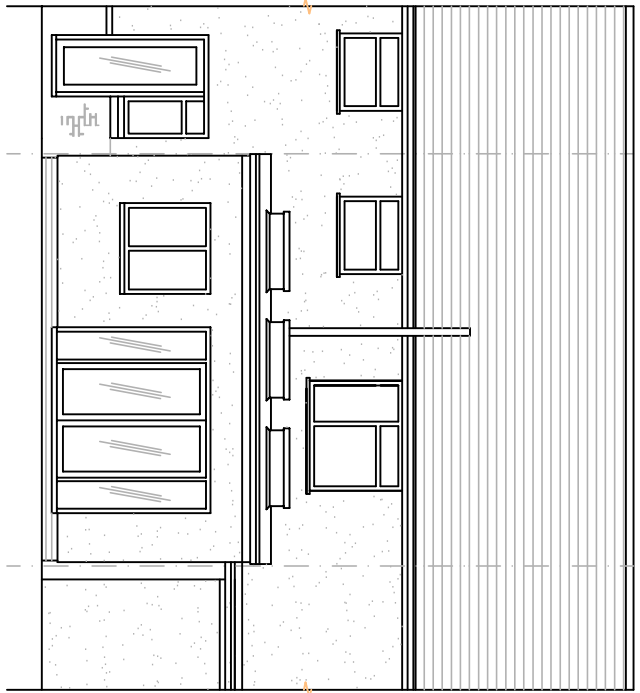


SOUTH-EAST ELEVATION

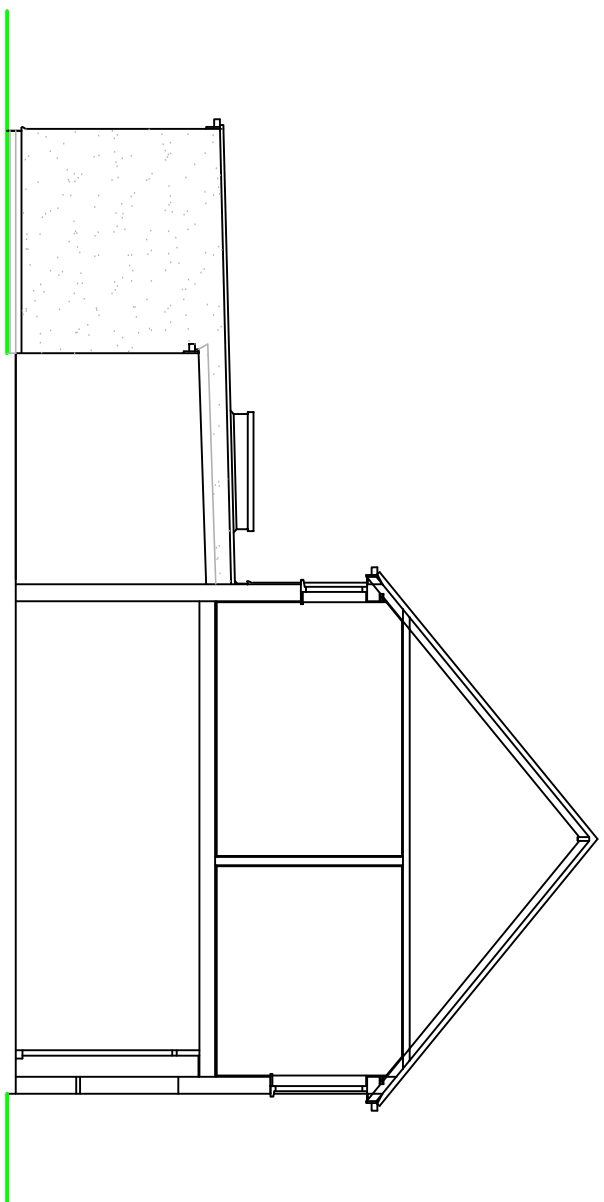


NORTH-EAST ELEVATION

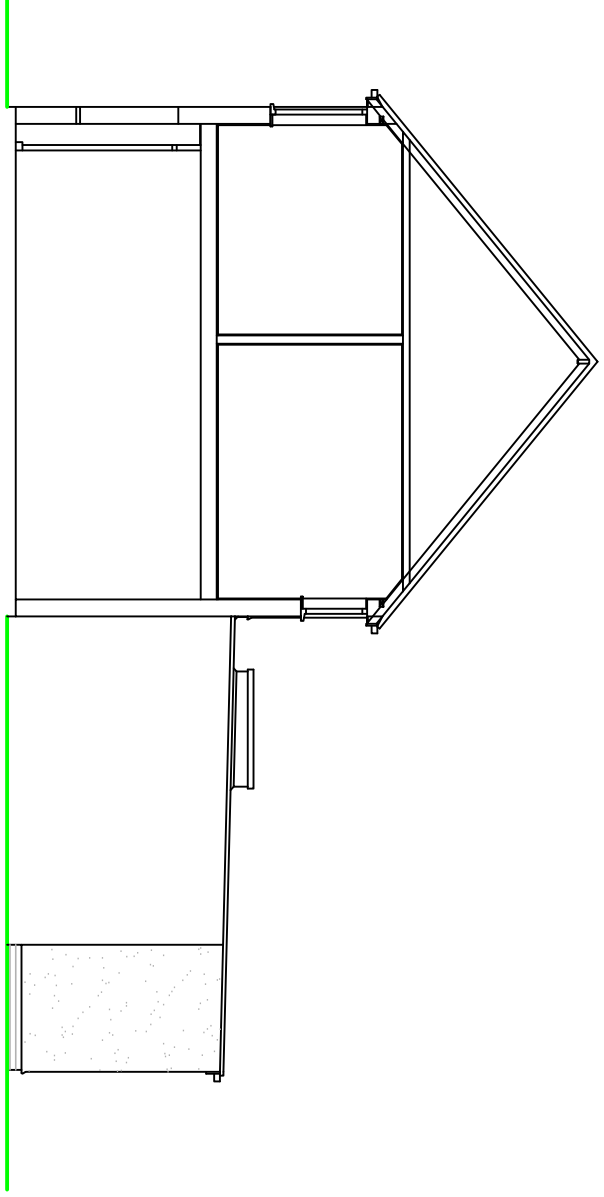


SOUTH WEST – ELEVATION

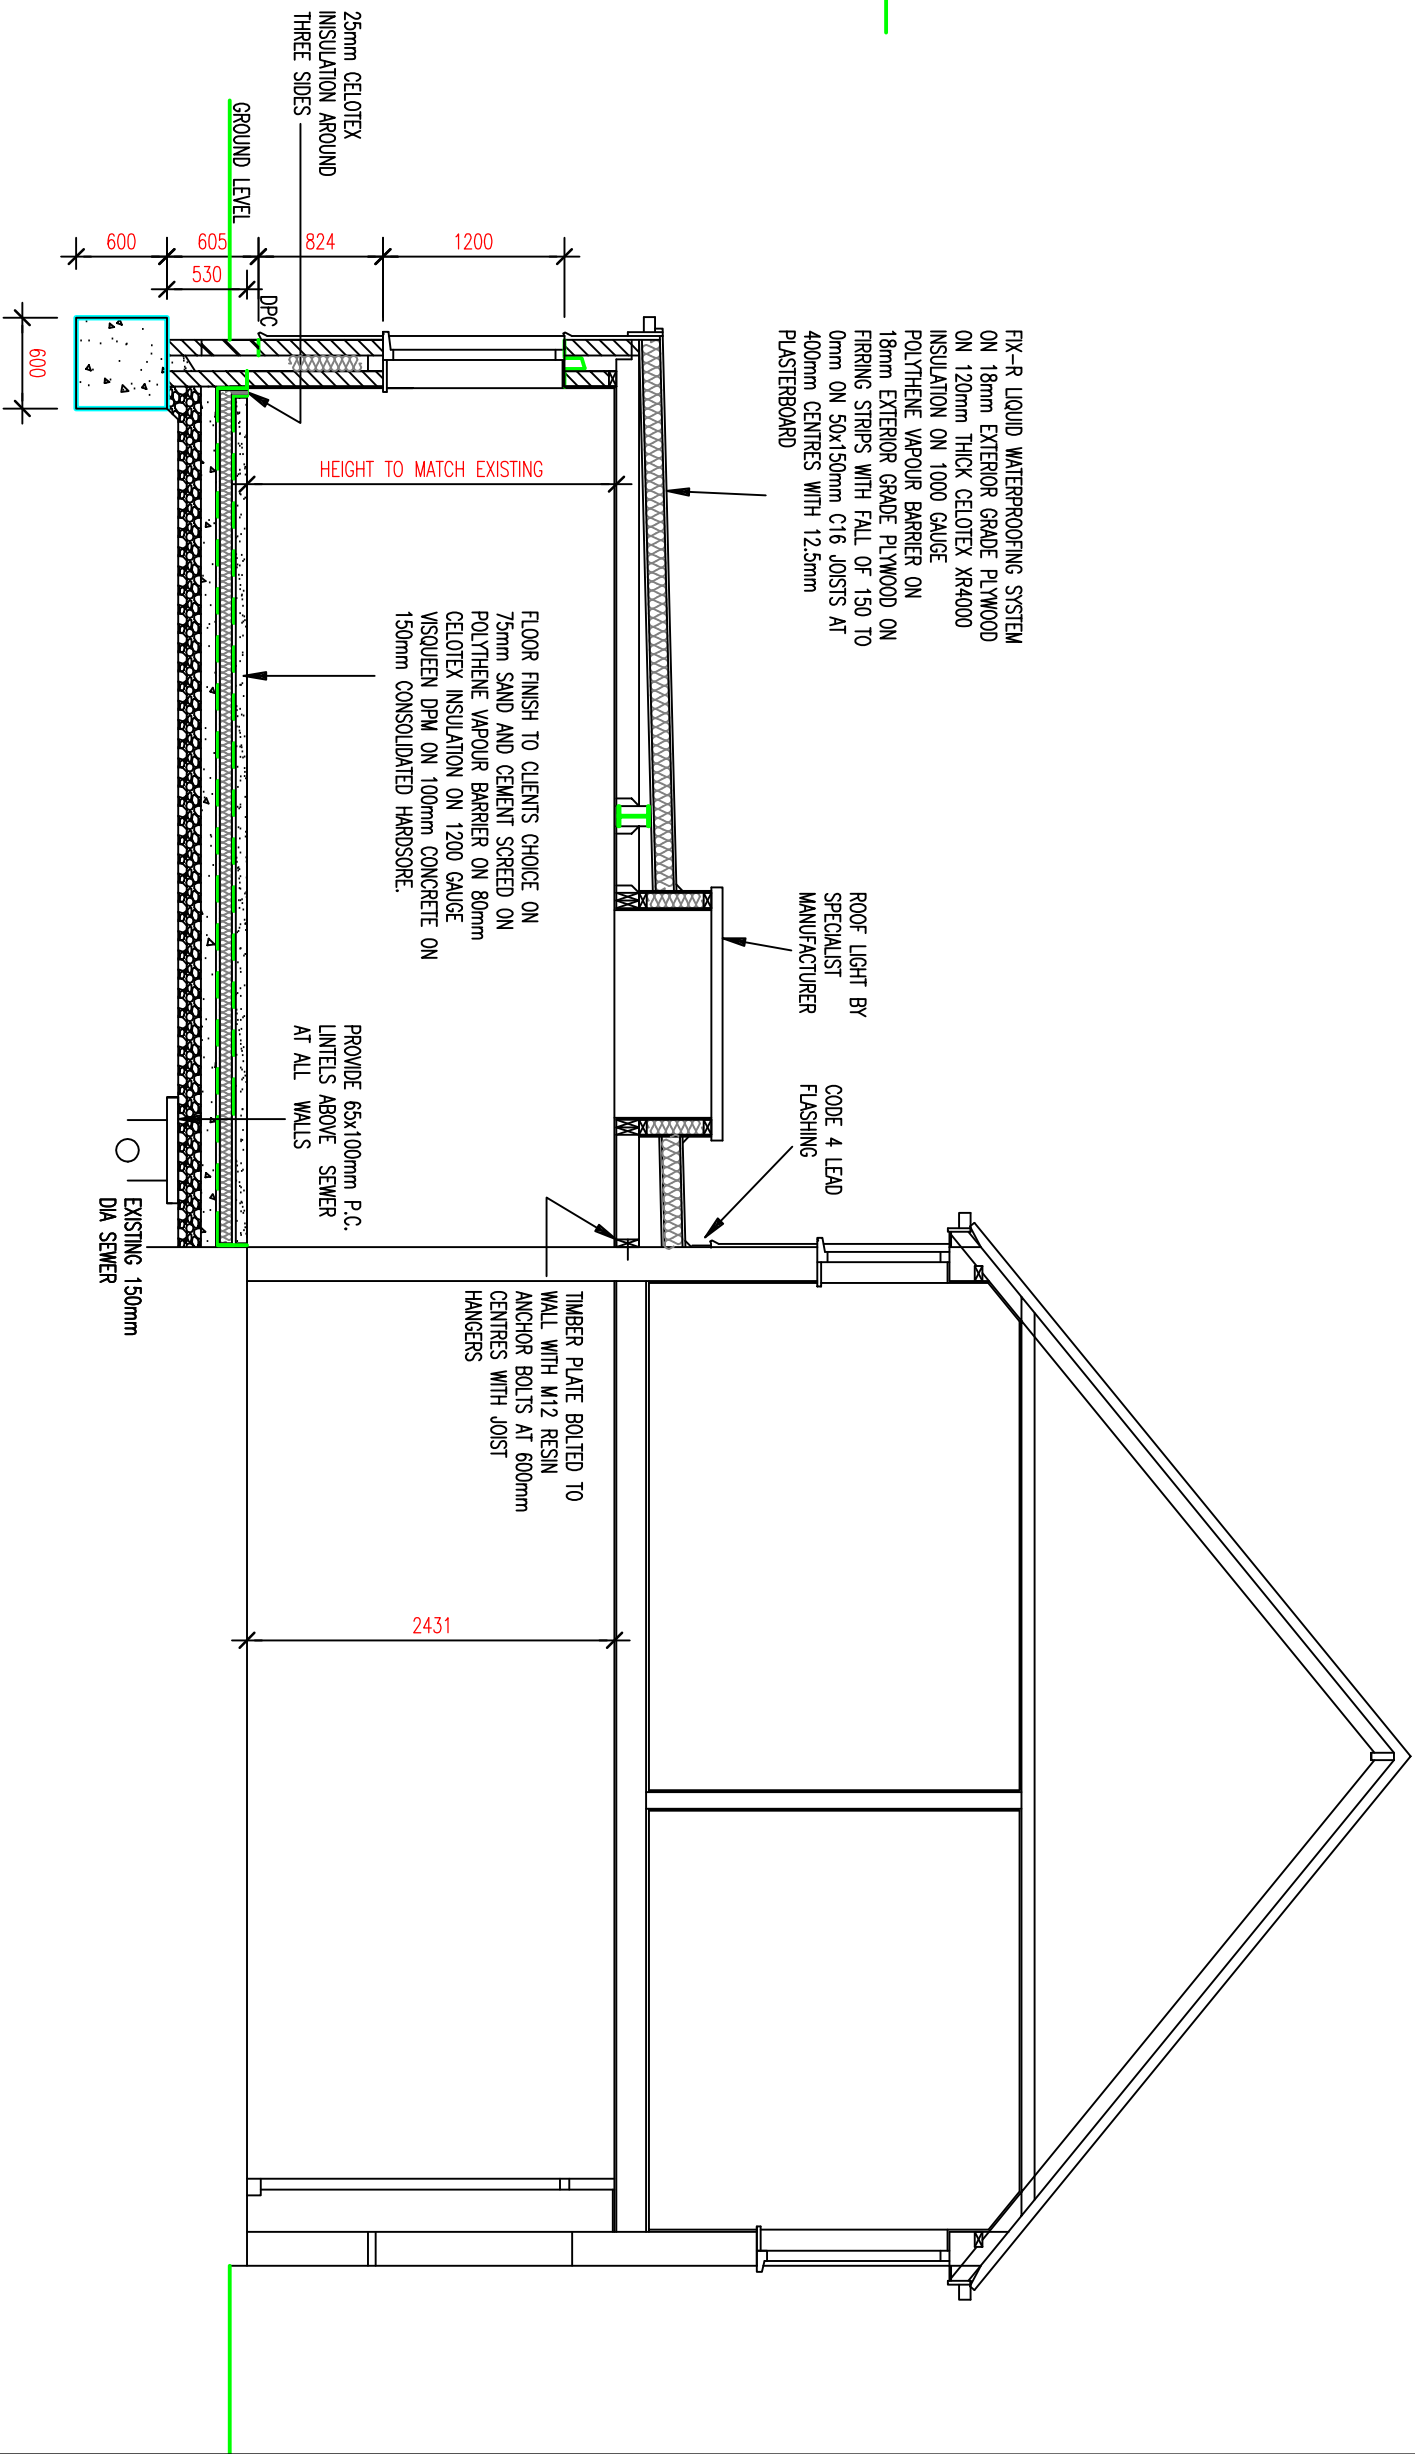

SECTION A-A

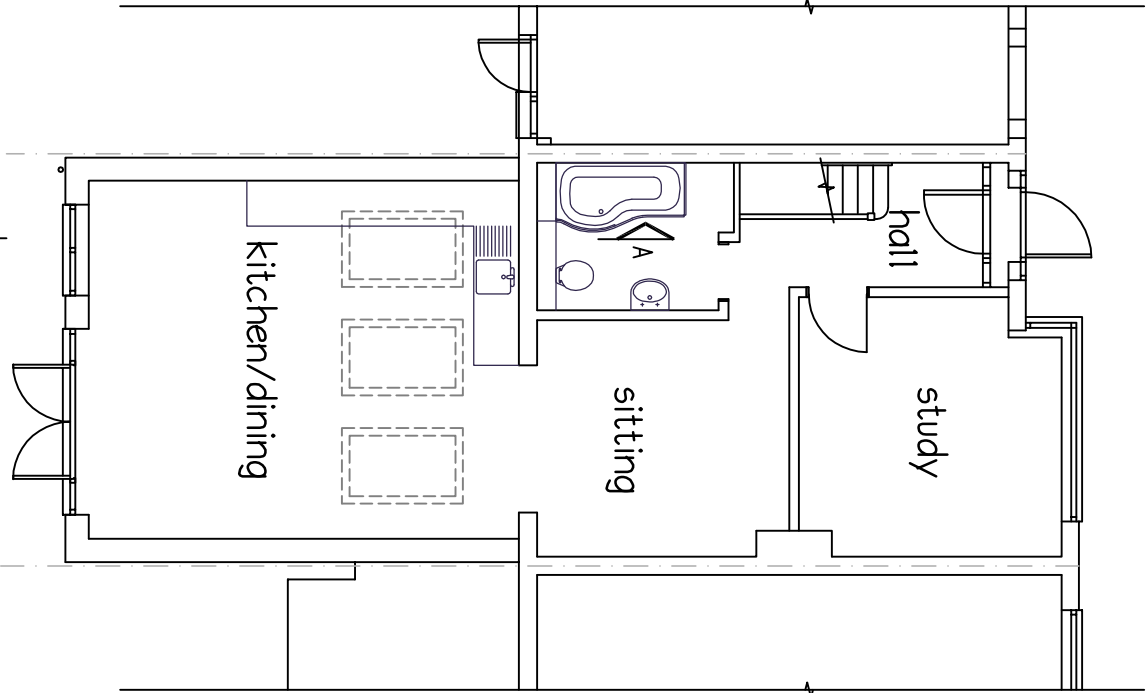


GROUND FLOOR PLAN

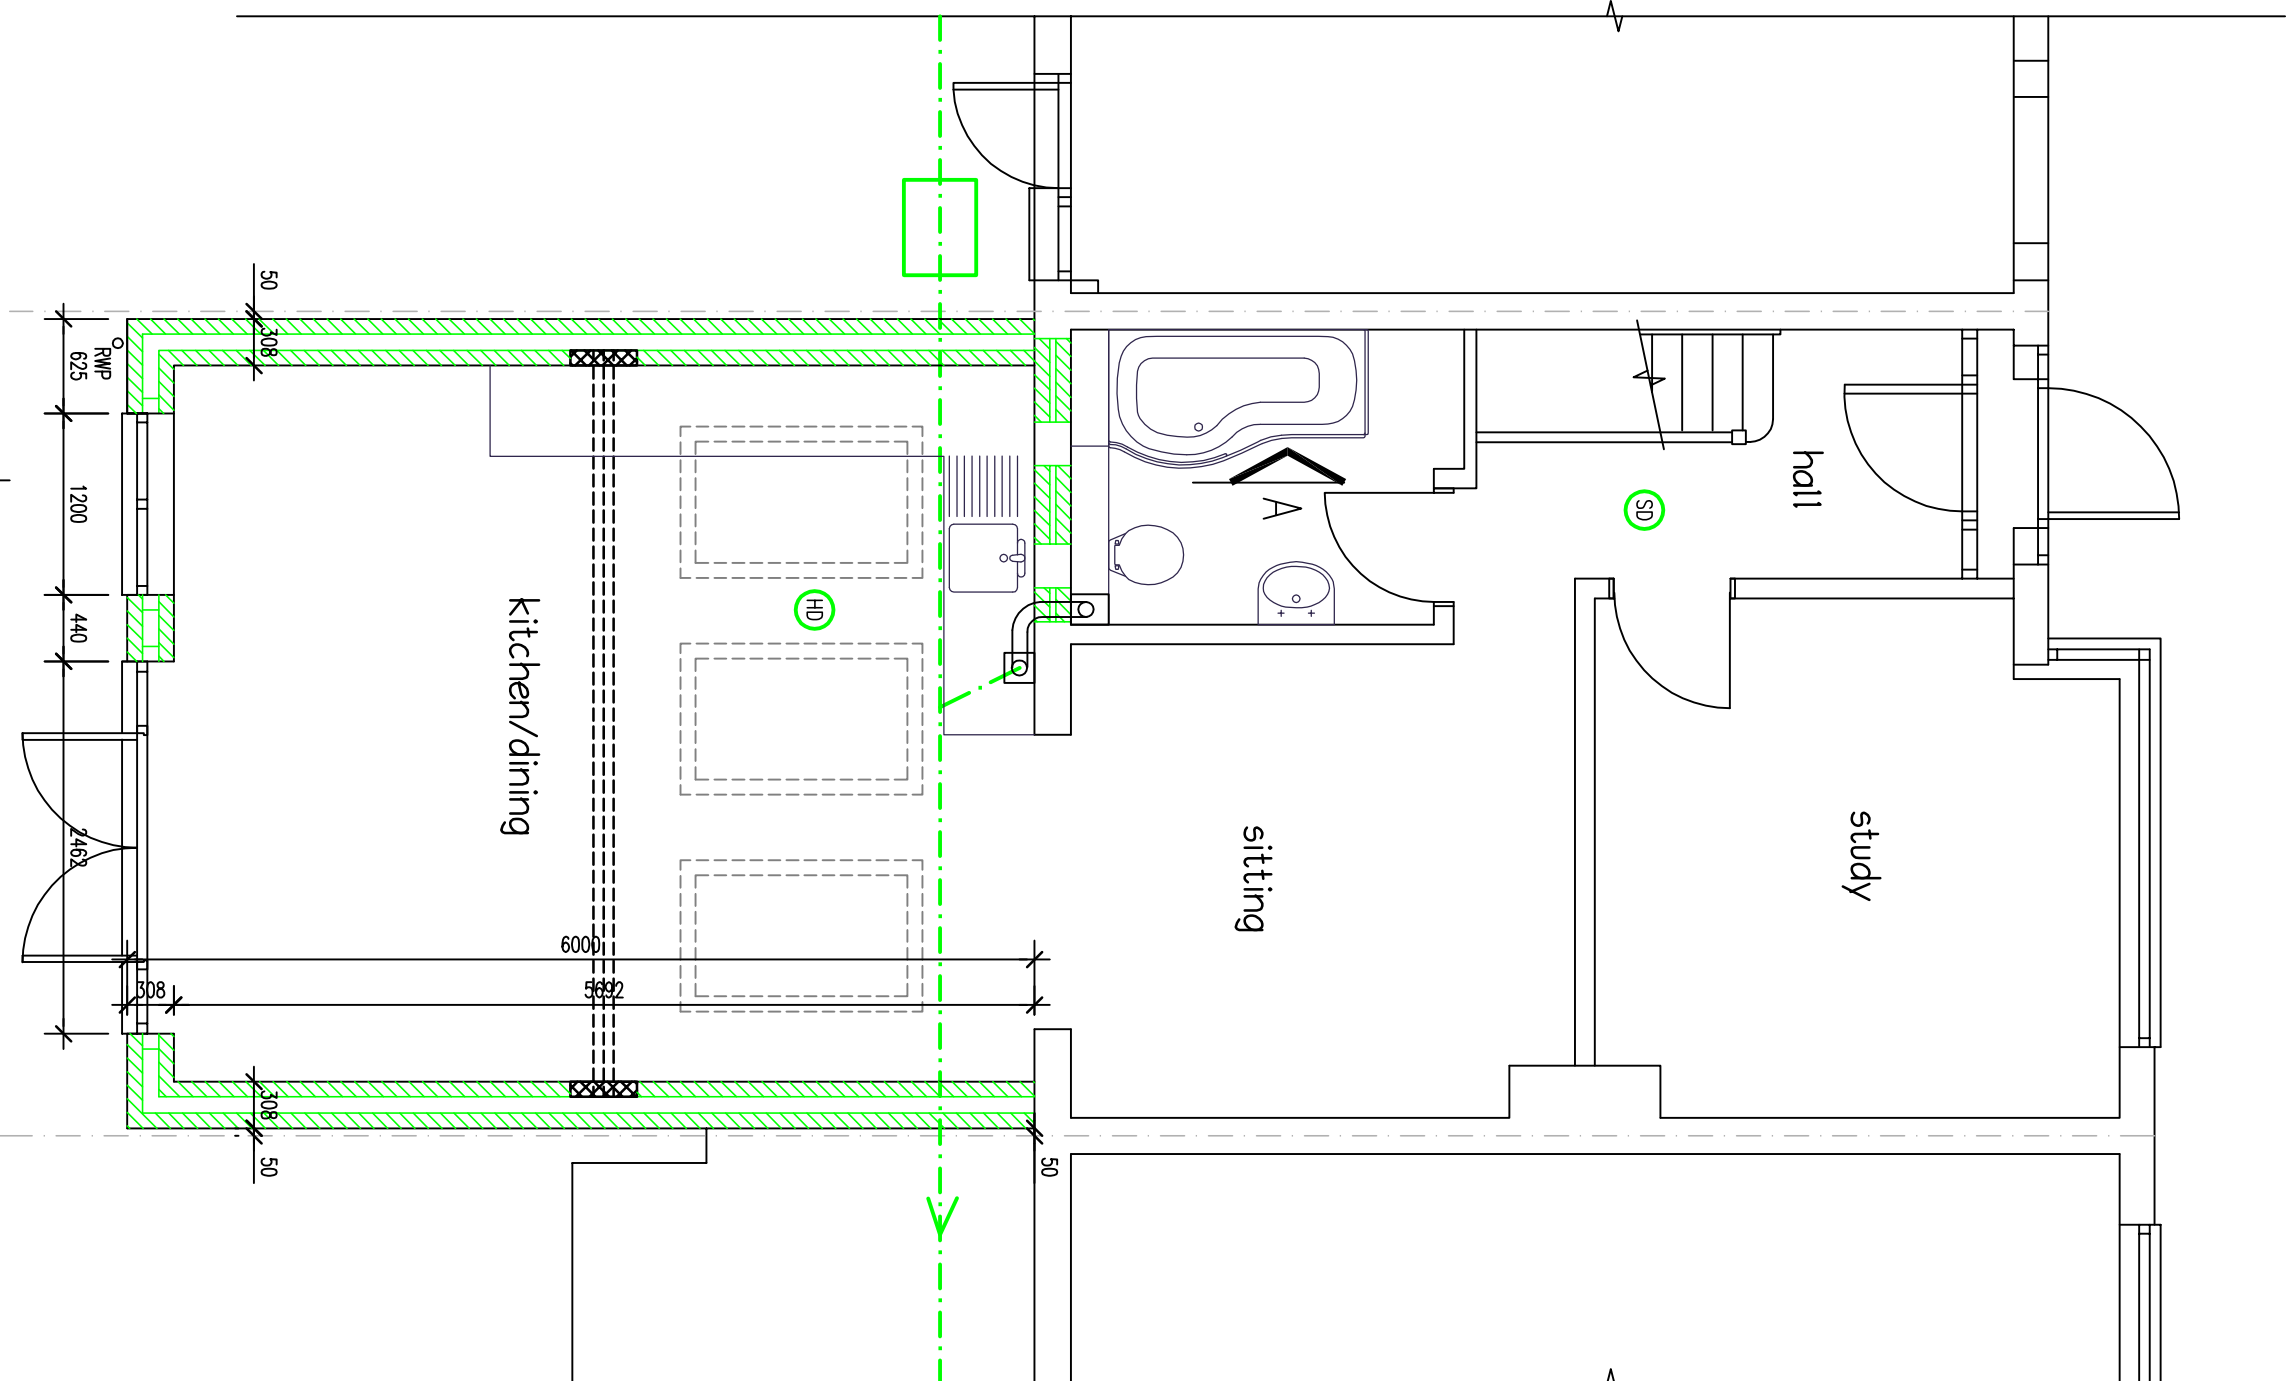

GROUND FLOOR PLAN

- LEGEND**
- Smoke detection mains power supply interlinked with battery backup.
 - Heat detector with mains power supply interlinked with battery backup.

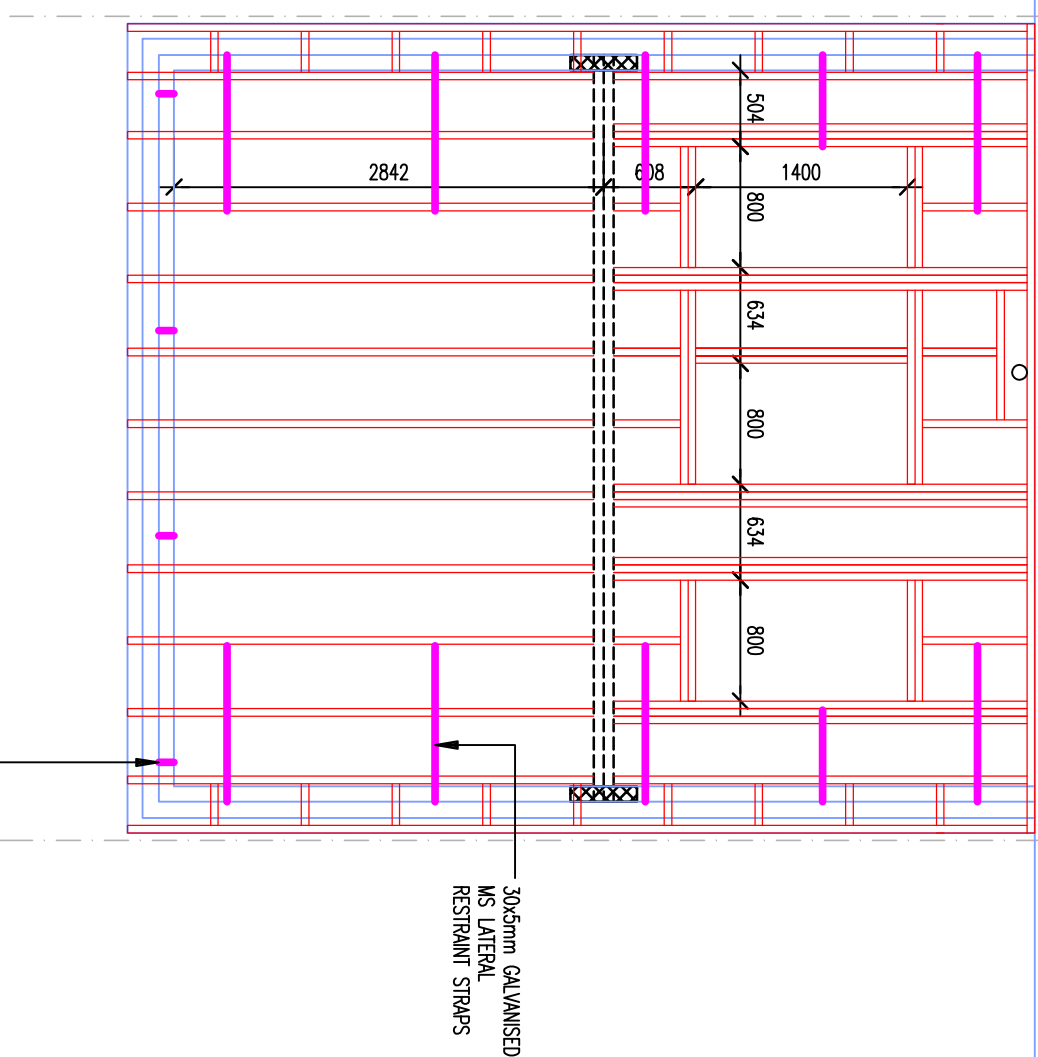

ROOF PLAN

Challow Design			
2 ELSWORTH CLOSE GROVE WANTAGE OXON OX12 0BT Tel/Fax No: 01235 771781			
ed@challowdesign.co.uk			
CLIENT CHARANDEEP SINGH			
SITE/PROJECT PROPOSED EXTENSION AT 18 SELAN GARDENS HAYES, MIDDLESEX PLANS AND ELEVATIONS AS PROPOSED			
PROJECT REFERENCE 1342-02		PAPER SIZE/SCALE A1 1:100, 1:50	
DATE APR-17	DRAWN BY ED CLARE	CHECKED BY	
DRAWING No.	1342-02	REVISION	