

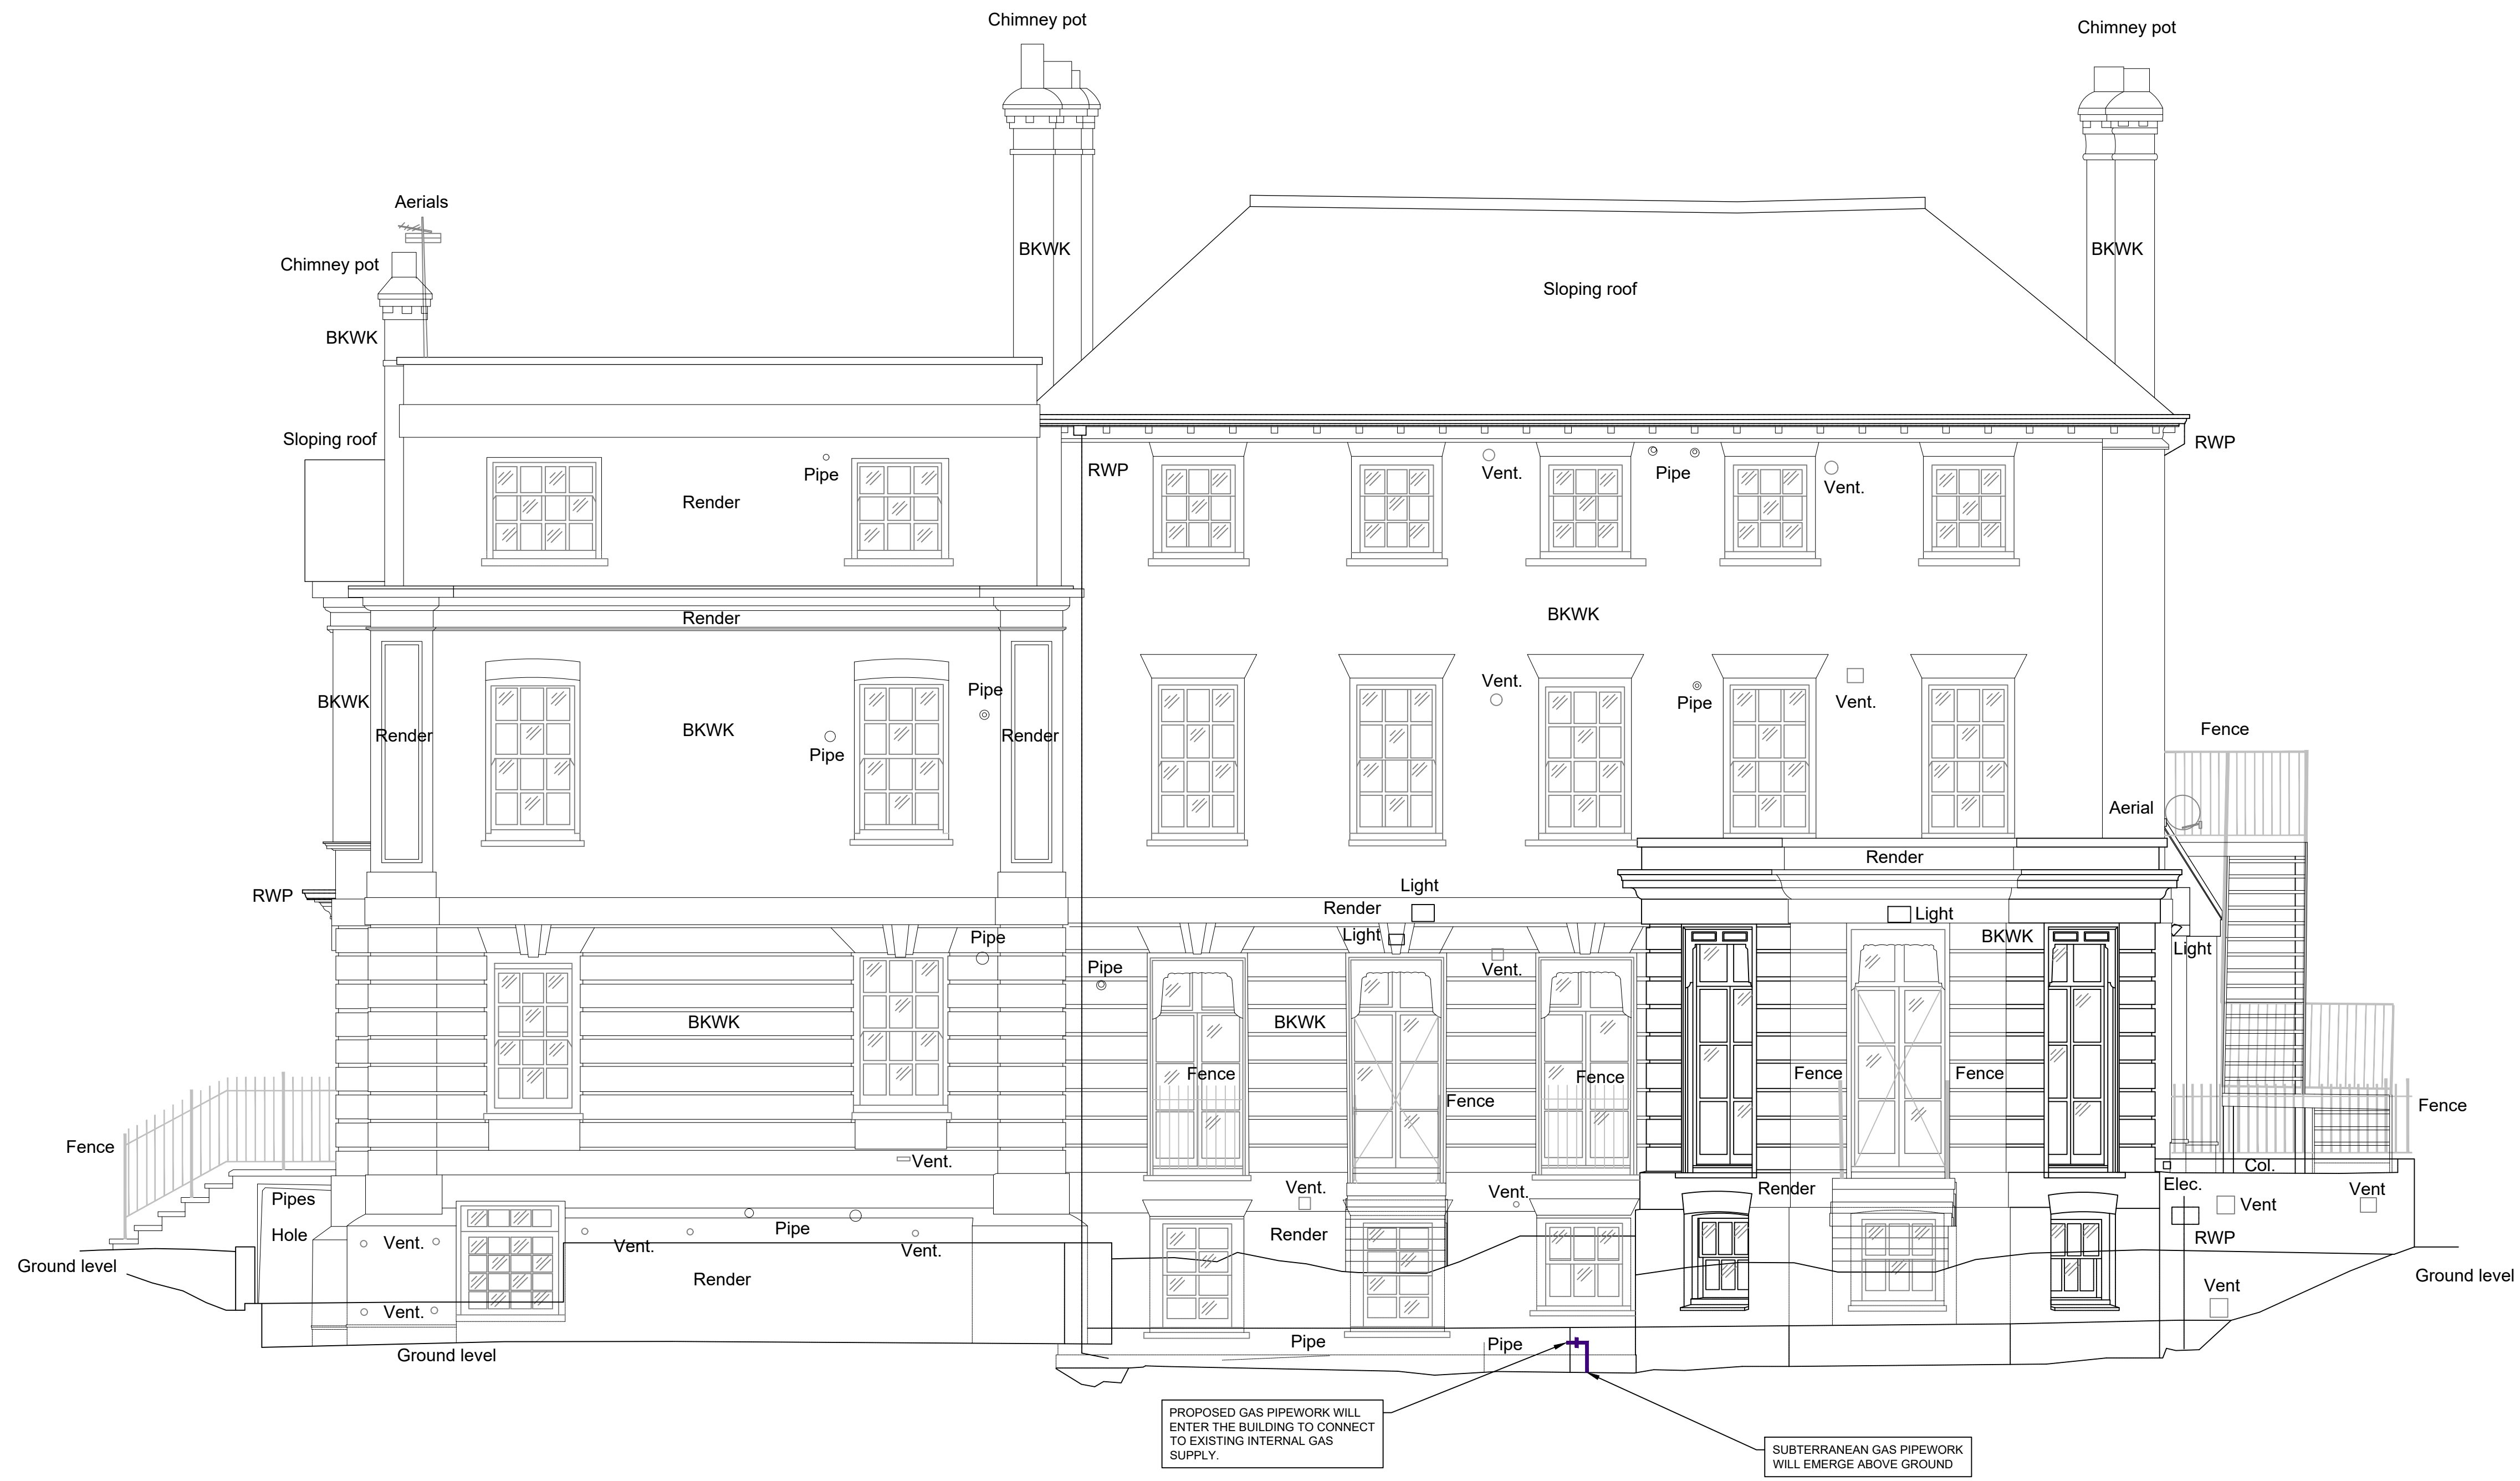


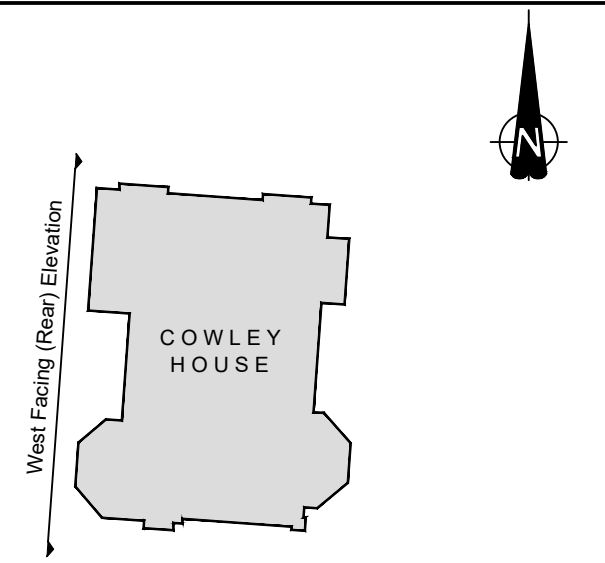

Datum 30.00m

West Facing (Rear) Elevation

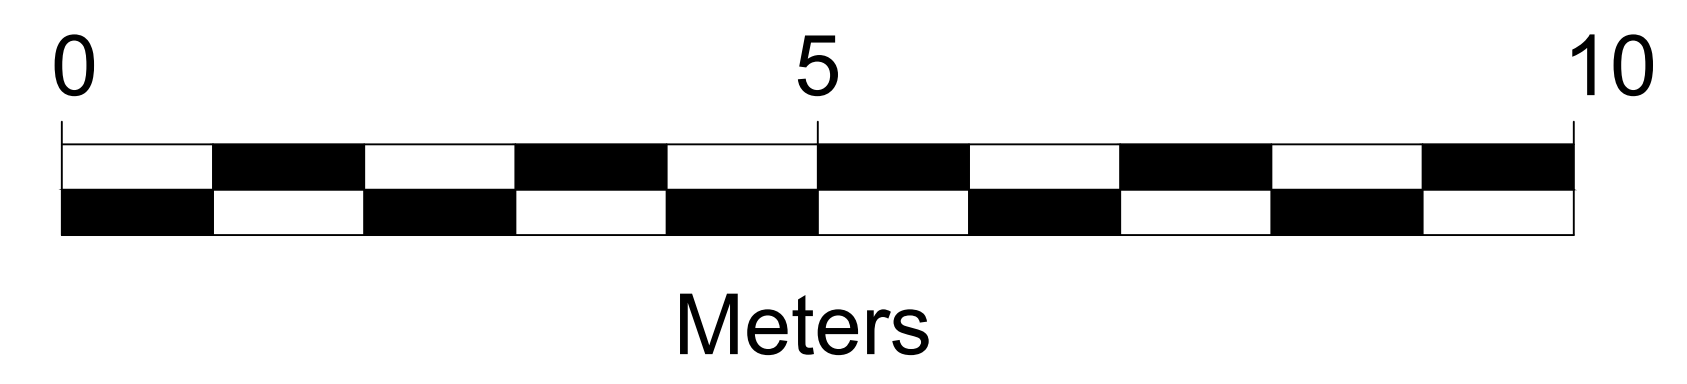

KEY PLAN
SCALE 1:500

KEY

EXTENT OF PROPOSED EXTERNAL GAS PIPEWORK

P0	PRELIMINARY ISSUE	25-01-25	DR		
REVISION	DETAILS	DATE	ISSUED	BY	APP'D
CLIENT	CADENT GAS LIMITED				
PROJECT	COWLEY HOUSE				
DRAWING TITLE	PROPOSED WEST FACING (REAR) ELEVATION PLAN				
DRG No.	CA12849-005	REV	P0		
DRG SIZE	A1	SCALE	1:50	DATE	06-06-23
DRAWN BY	LK	CHECKED BY	SJ	APPROVED BY	LG
STOKE ON TRENT TEL 01742 276700 WWW.WARDELL-ARMSTRONG.COM ☐ BIRMINGHAM ☐ BOLTON ☐ CARDIFF ☐ CHALWORTH ☐ EDINBURGH ☐ GLASGOW ☐ LONDON ☐ MANCHESTER ☐ NEWCASTLE UPON TYNE ☐ SHEFFIELD					