


SCALE BAR 1:100

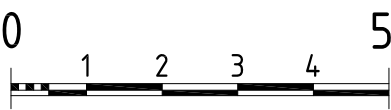

LOCATION PLAN  
1:1250



BLOCK PLAN  
1:200



Earth 60x120 cm XL  
White Paving Slabs

Channel drain discharge surface water to the  
main drain as approved by Thames Water

|   |   |                    |          |              |          |                                                     |                                                                                                  |                                         |            |      |          |    |
|---|---|--------------------|----------|--------------|----------|-----------------------------------------------------|--------------------------------------------------------------------------------------------------|-----------------------------------------|------------|------|----------|----|
| <div><div>Consilio</div><div>Unit 17 and 18, 54a Cowley Mill Rd,<br/>Uxbridge UB8 2FX</div><div>TEL: 01494932288<br/>02039580151</div><div>EMAIL: info@consiliotownplanning.co.uk</div></div> | <div><div>RTPI</div><div>Chartered Town Planner</div></div> <div>DISCLAIMER:<br/><br/>THESE ARE THE PLANNING DRAWINGS<br/>AND SHOULD NOT BE USED FOR<br/>STRUCTURAL CALCULATIONS OR ANY<br/>ENGINEERING PURPOSE.</div> | IMPORTANT NOTE:ALL | REVISION | DESCRIPTION  | DATE     | DESCRIPTION:<br><br>RETROSPECTIVE FRONT<br>DRIVEWAY | CLIENT / JOB ADDRESS:<br><br>MR SOOD & MRS BAKSHI<br>49 ST GEORGES DRIVE<br>ICKENHAM<br>UB10 8HP | DRAWING TITLE      PLANNING APPLICATION |            |      |          |    |
|   |   |                    | A        | PLANTS ADDED | 20/06/24 |                                                     |                                                                                                  | SCALE                                   | 1:200      | @ A1 | STATUS   | PA |
|   |   |                    |          |              |          |                                                     |                                                                                                  | DATE                                    | 13/03/2024 |      | CHECKED  | HM |
|   |   |                    |          |              |          |                                                     |                                                                                                  | JOB.NO.                                 | 49-21-01   |      | DRAWN    | SG |
|   |   |                    |          |              |          |                                                     |                                                                                                  | DWG.NO.                                 | PA-01      |      | REVISION | A  |