




C:\Users\jsmith\Motion\StaffSite - Houxbr 2412012\Drawings\2412012-01, TK01.dwg

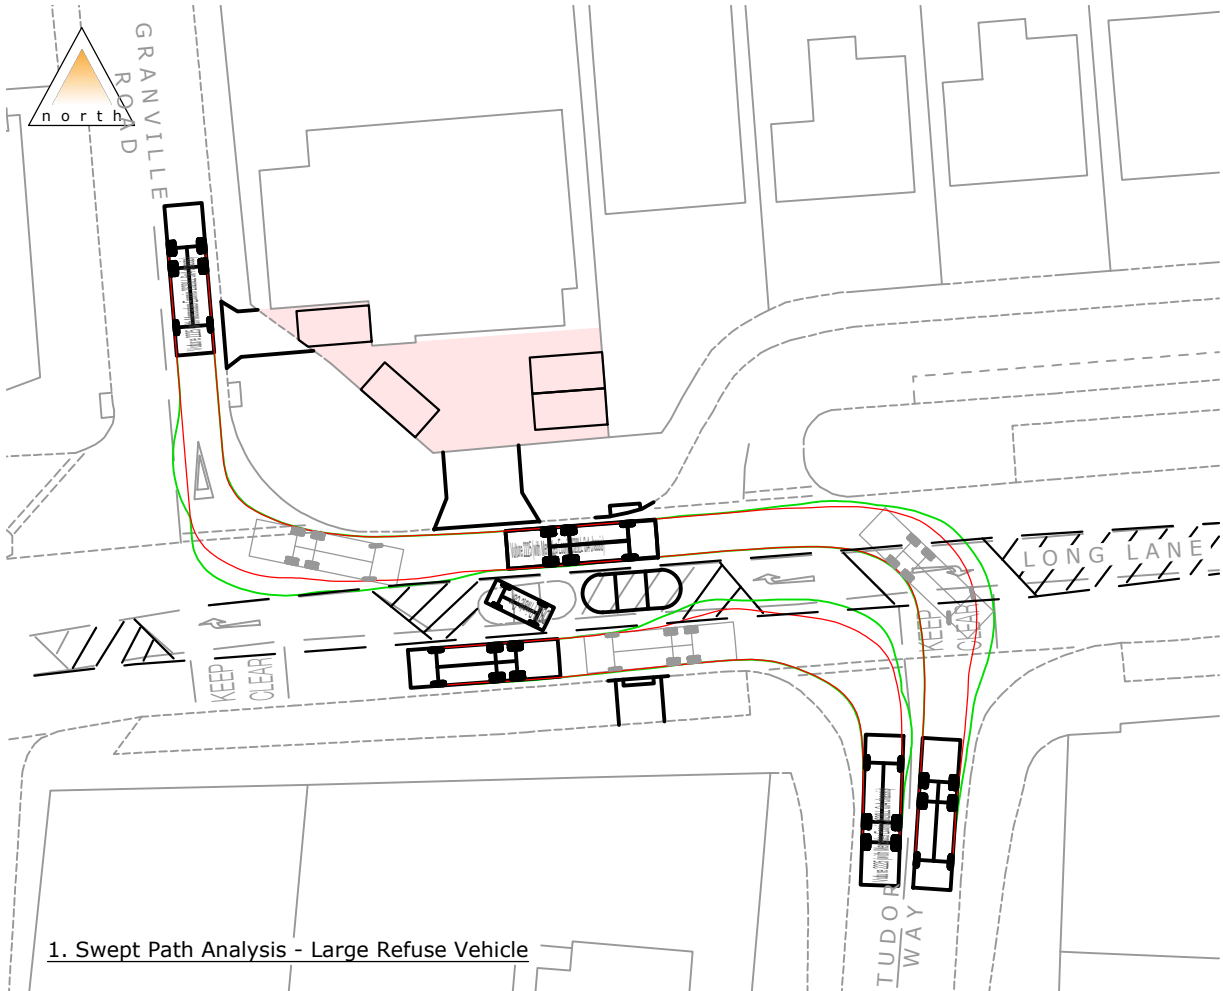


1. Swept Path Analysis - Large Refuse Vehicle

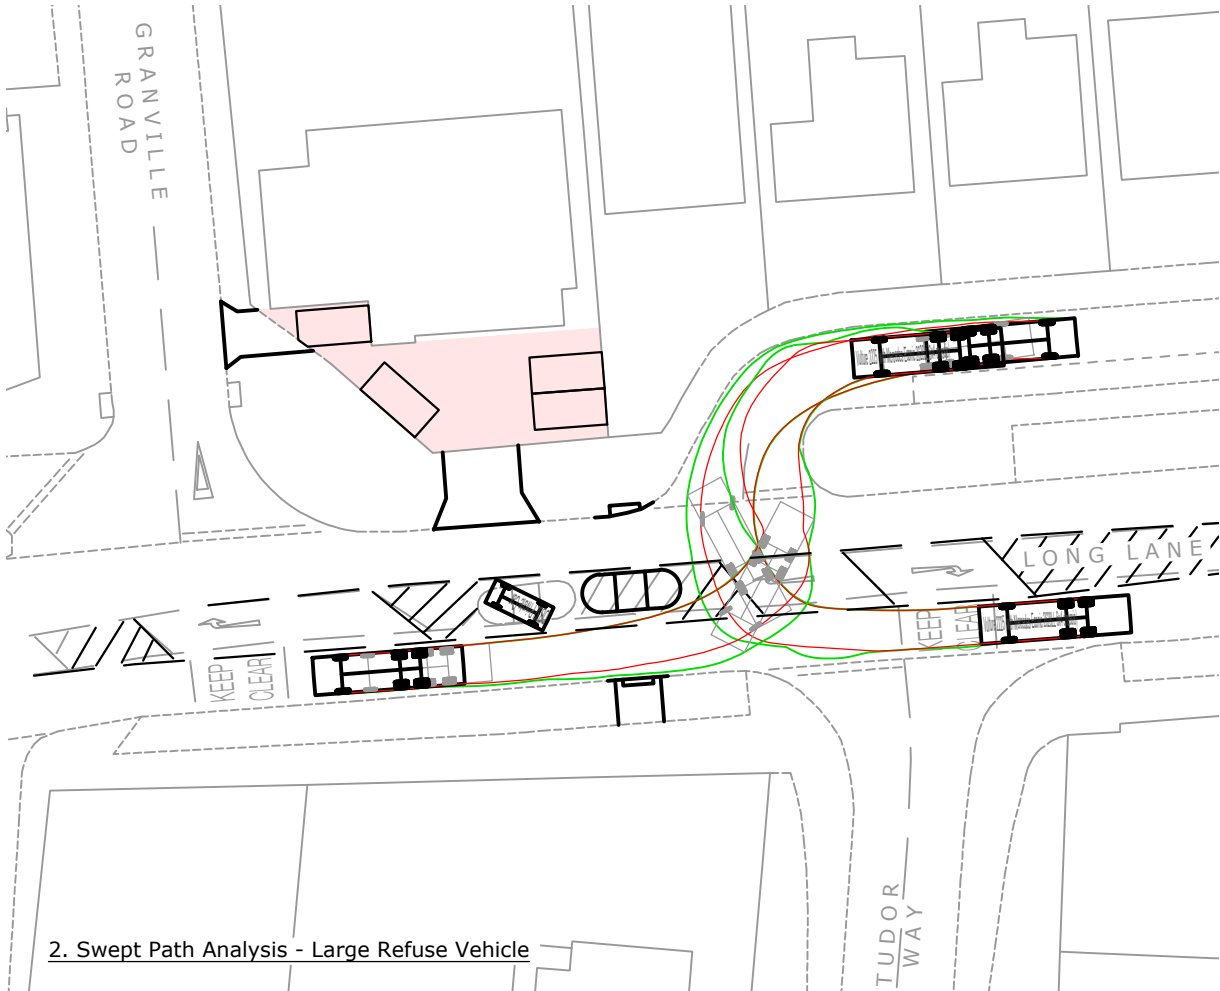


2. Swept Path Analysis - Large Refuse Vehicle

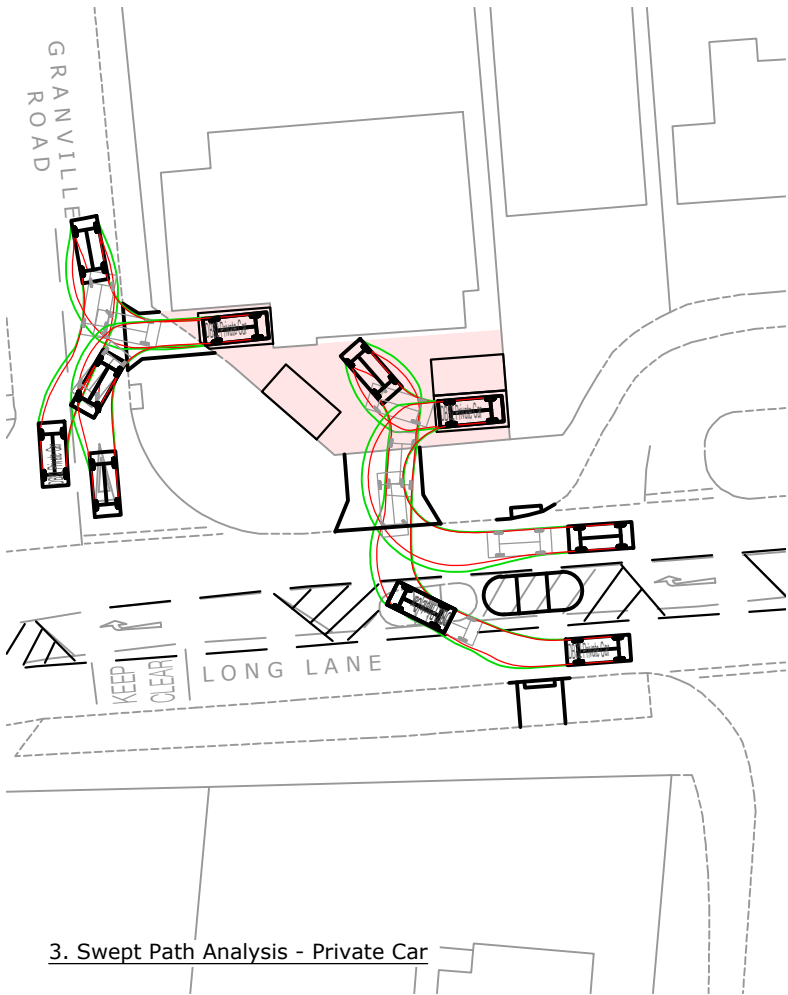


3. Swept Path Analysis - Private Car

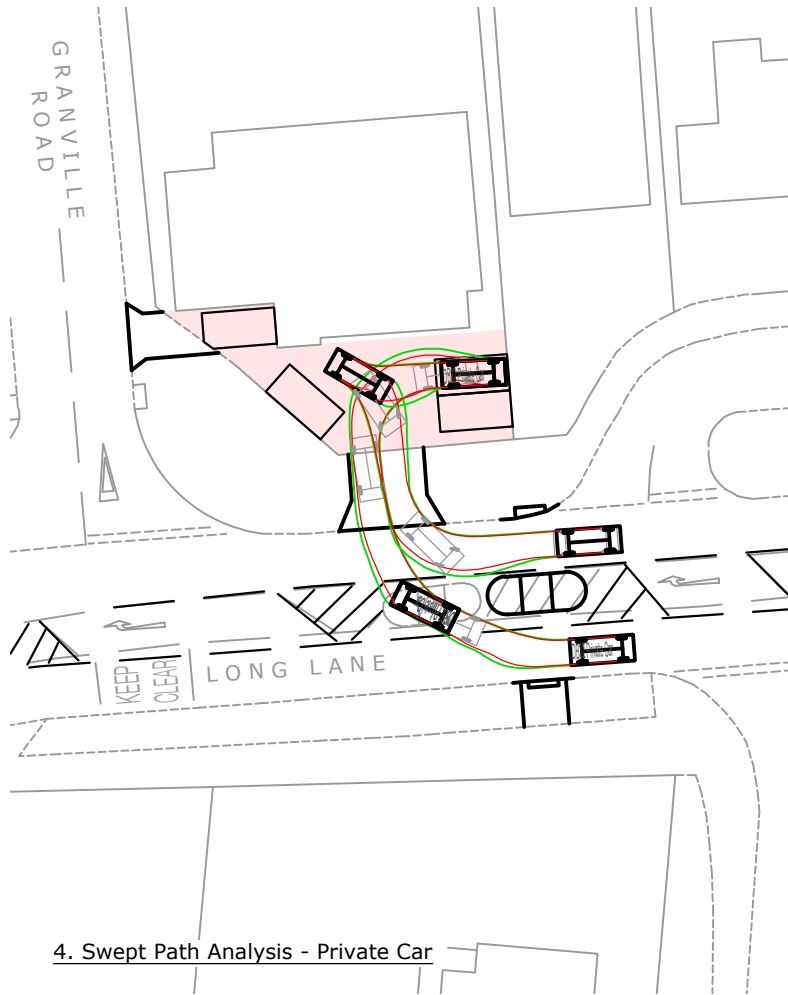

4. Swept Path Analysis - Private Car

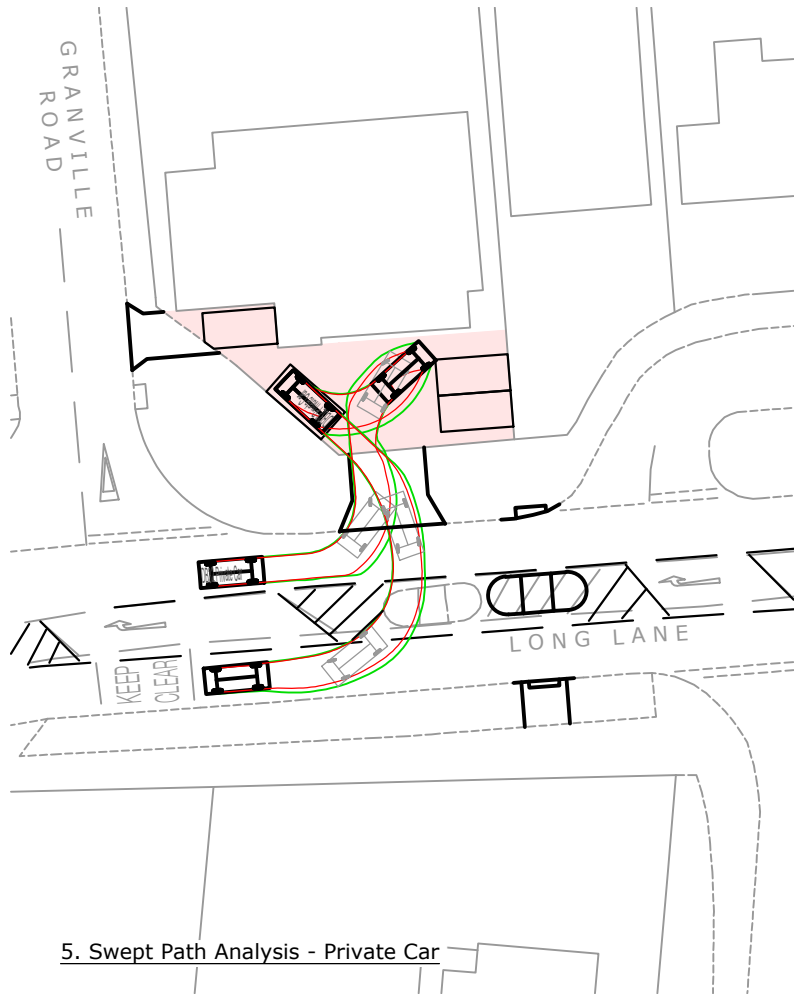

5. Swept Path Analysis - Private Car

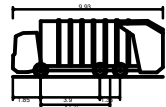

Vulture 2225 (with Mercedes Eonic 2628LL 6x4 chassis)
Overall Length 9.933m
Overall Width 2.490m
Overall Body Height 3.743m
Min Body Ground Clearance 0.302m
Track Width 2.490m
Lock to lock time 4.00s
Wall to Wall Turning Radius 9.100m



DB32 Private Car
Overall Length 4.223m
Overall Width 1.715m
Overall Body Height 1.392m
Min Body Ground Clearance 0.233m
Max Track Width 1.629m
Lock to lock time 4.00s
Kerb to Kerb Turning Radius 5.780m

Drawing Status:

FOR PLANNING
NOT FOR CONSTRUCTION

motion

Guildford - Reading - London
www.motion.co.uk

Client:

Howarth Homes

Project:

Chevron House,
346 Long Lane, Uxbridge

Title:

Proposed Vehicle Crossover

Scale: 1:500 (@ A3)

Drawing:

2412012-TK01

Revision:

-