


PROPOSED

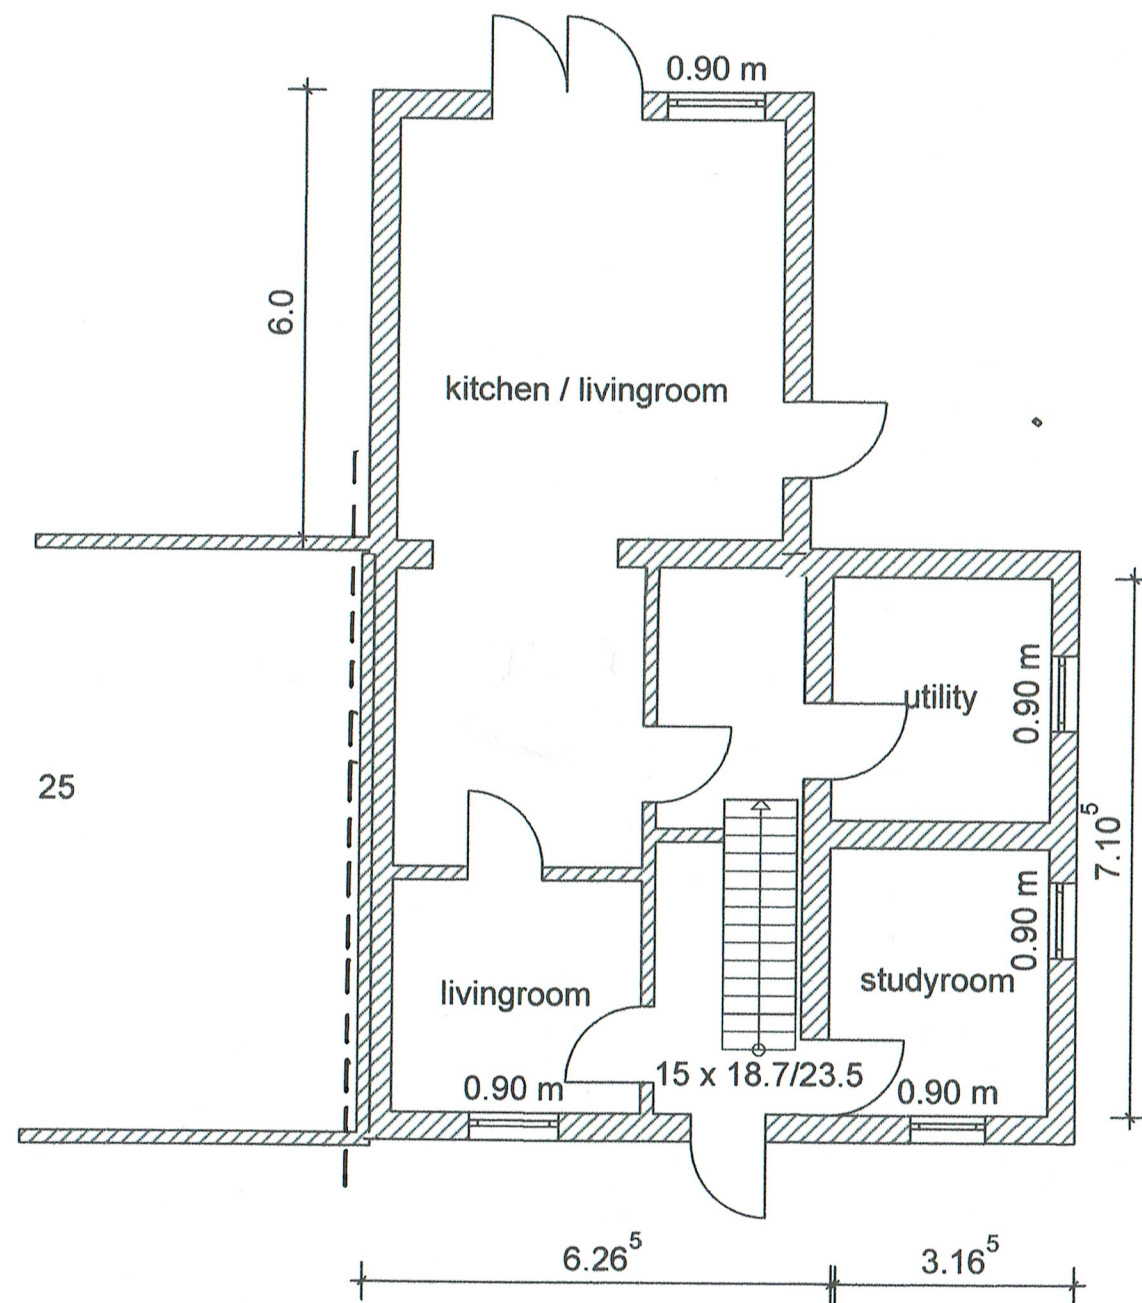

A3 1/100

