


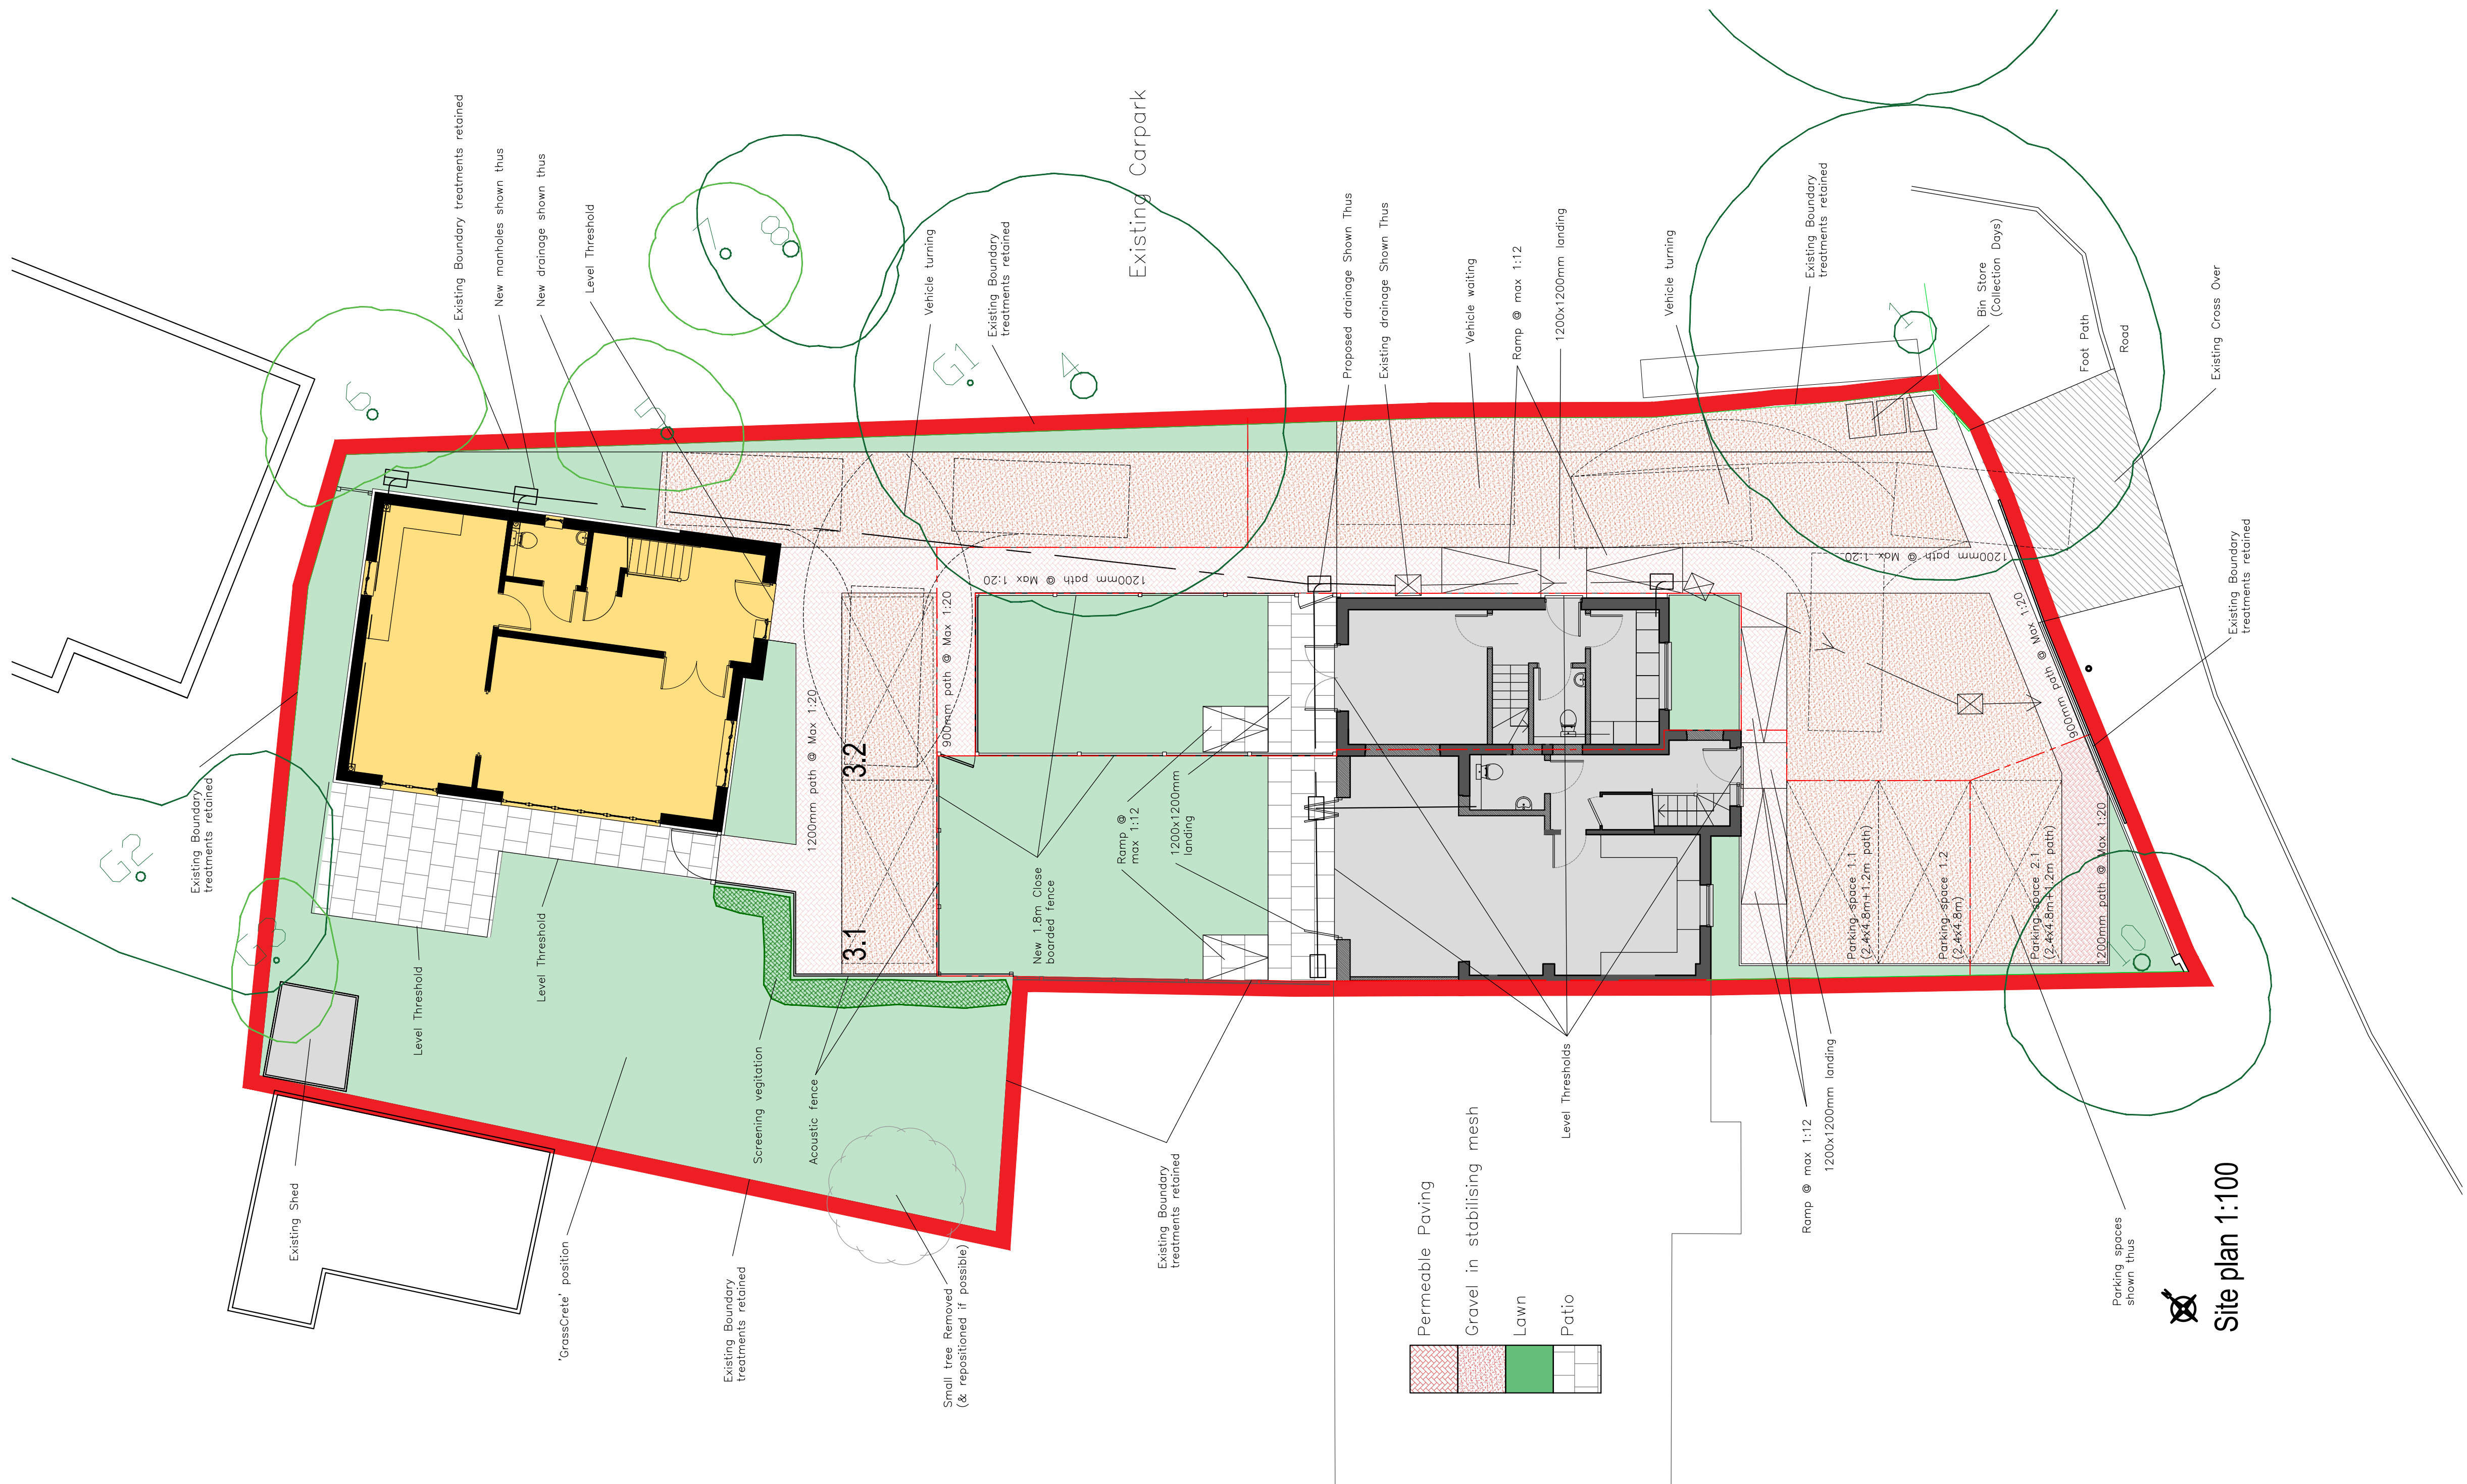

TO BE SCALED FOR PLANNING PURPOSES ONLY
THIS DRAWING AND DESIGN REMAINS THE COPYRIGHT OF
DESIGNER AND MAY NOT BE REPRODUCED WITHOUT PERMISSION

62 FIELD END ROAD
EASTCOTE
HA5 2QN

TOC Architecture

Thomas O'Connor Architecture