




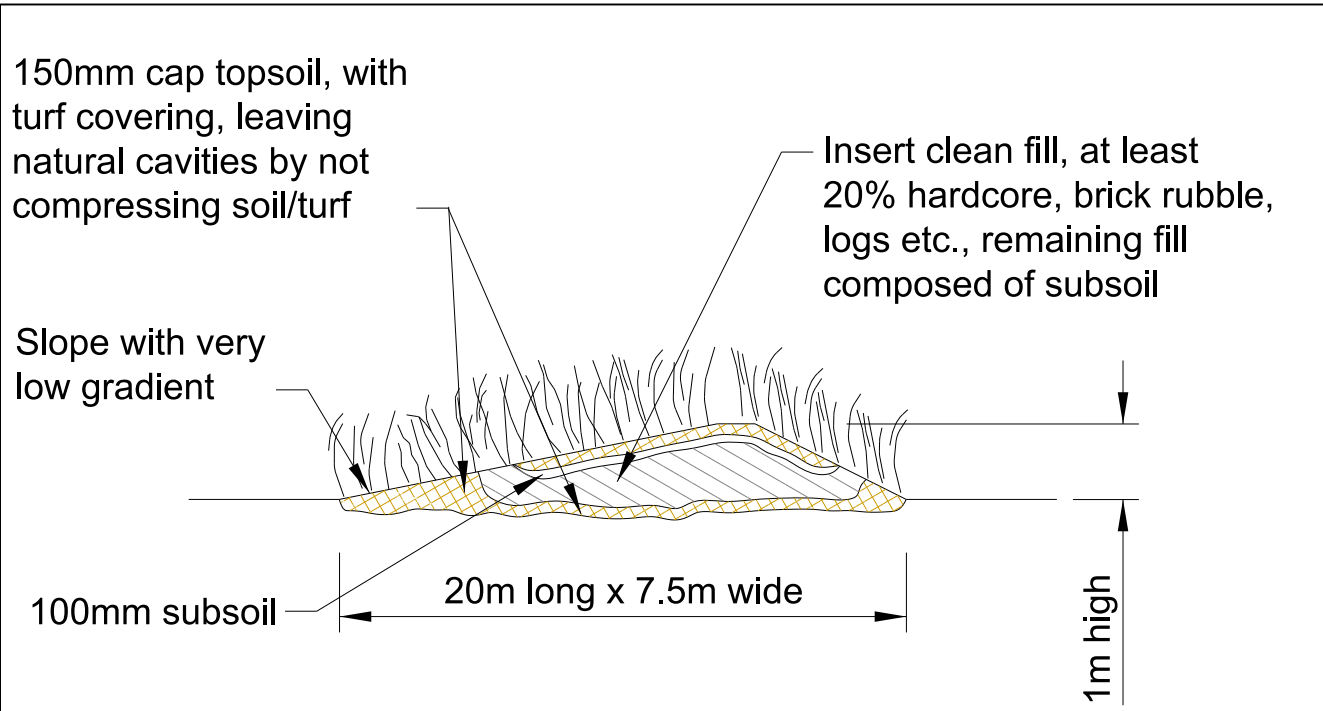

TYPICAL REPTILE BASKING BANK CROSS SECTION

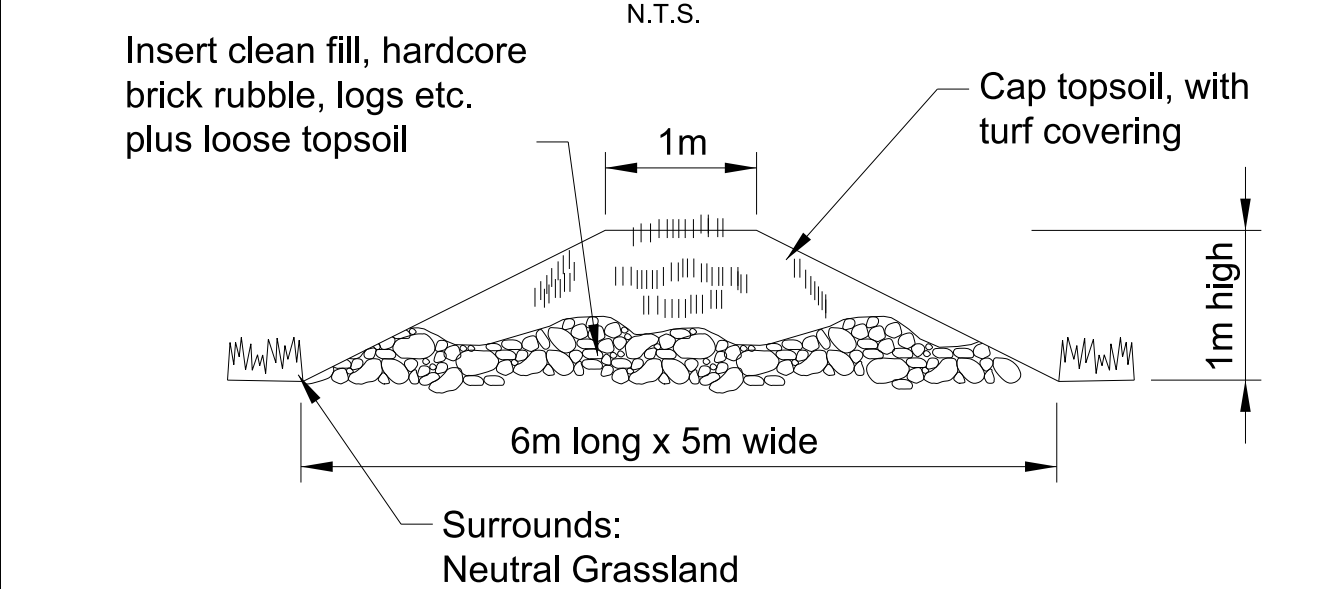

TYPICAL HIBERNACULA CROSS SECTION

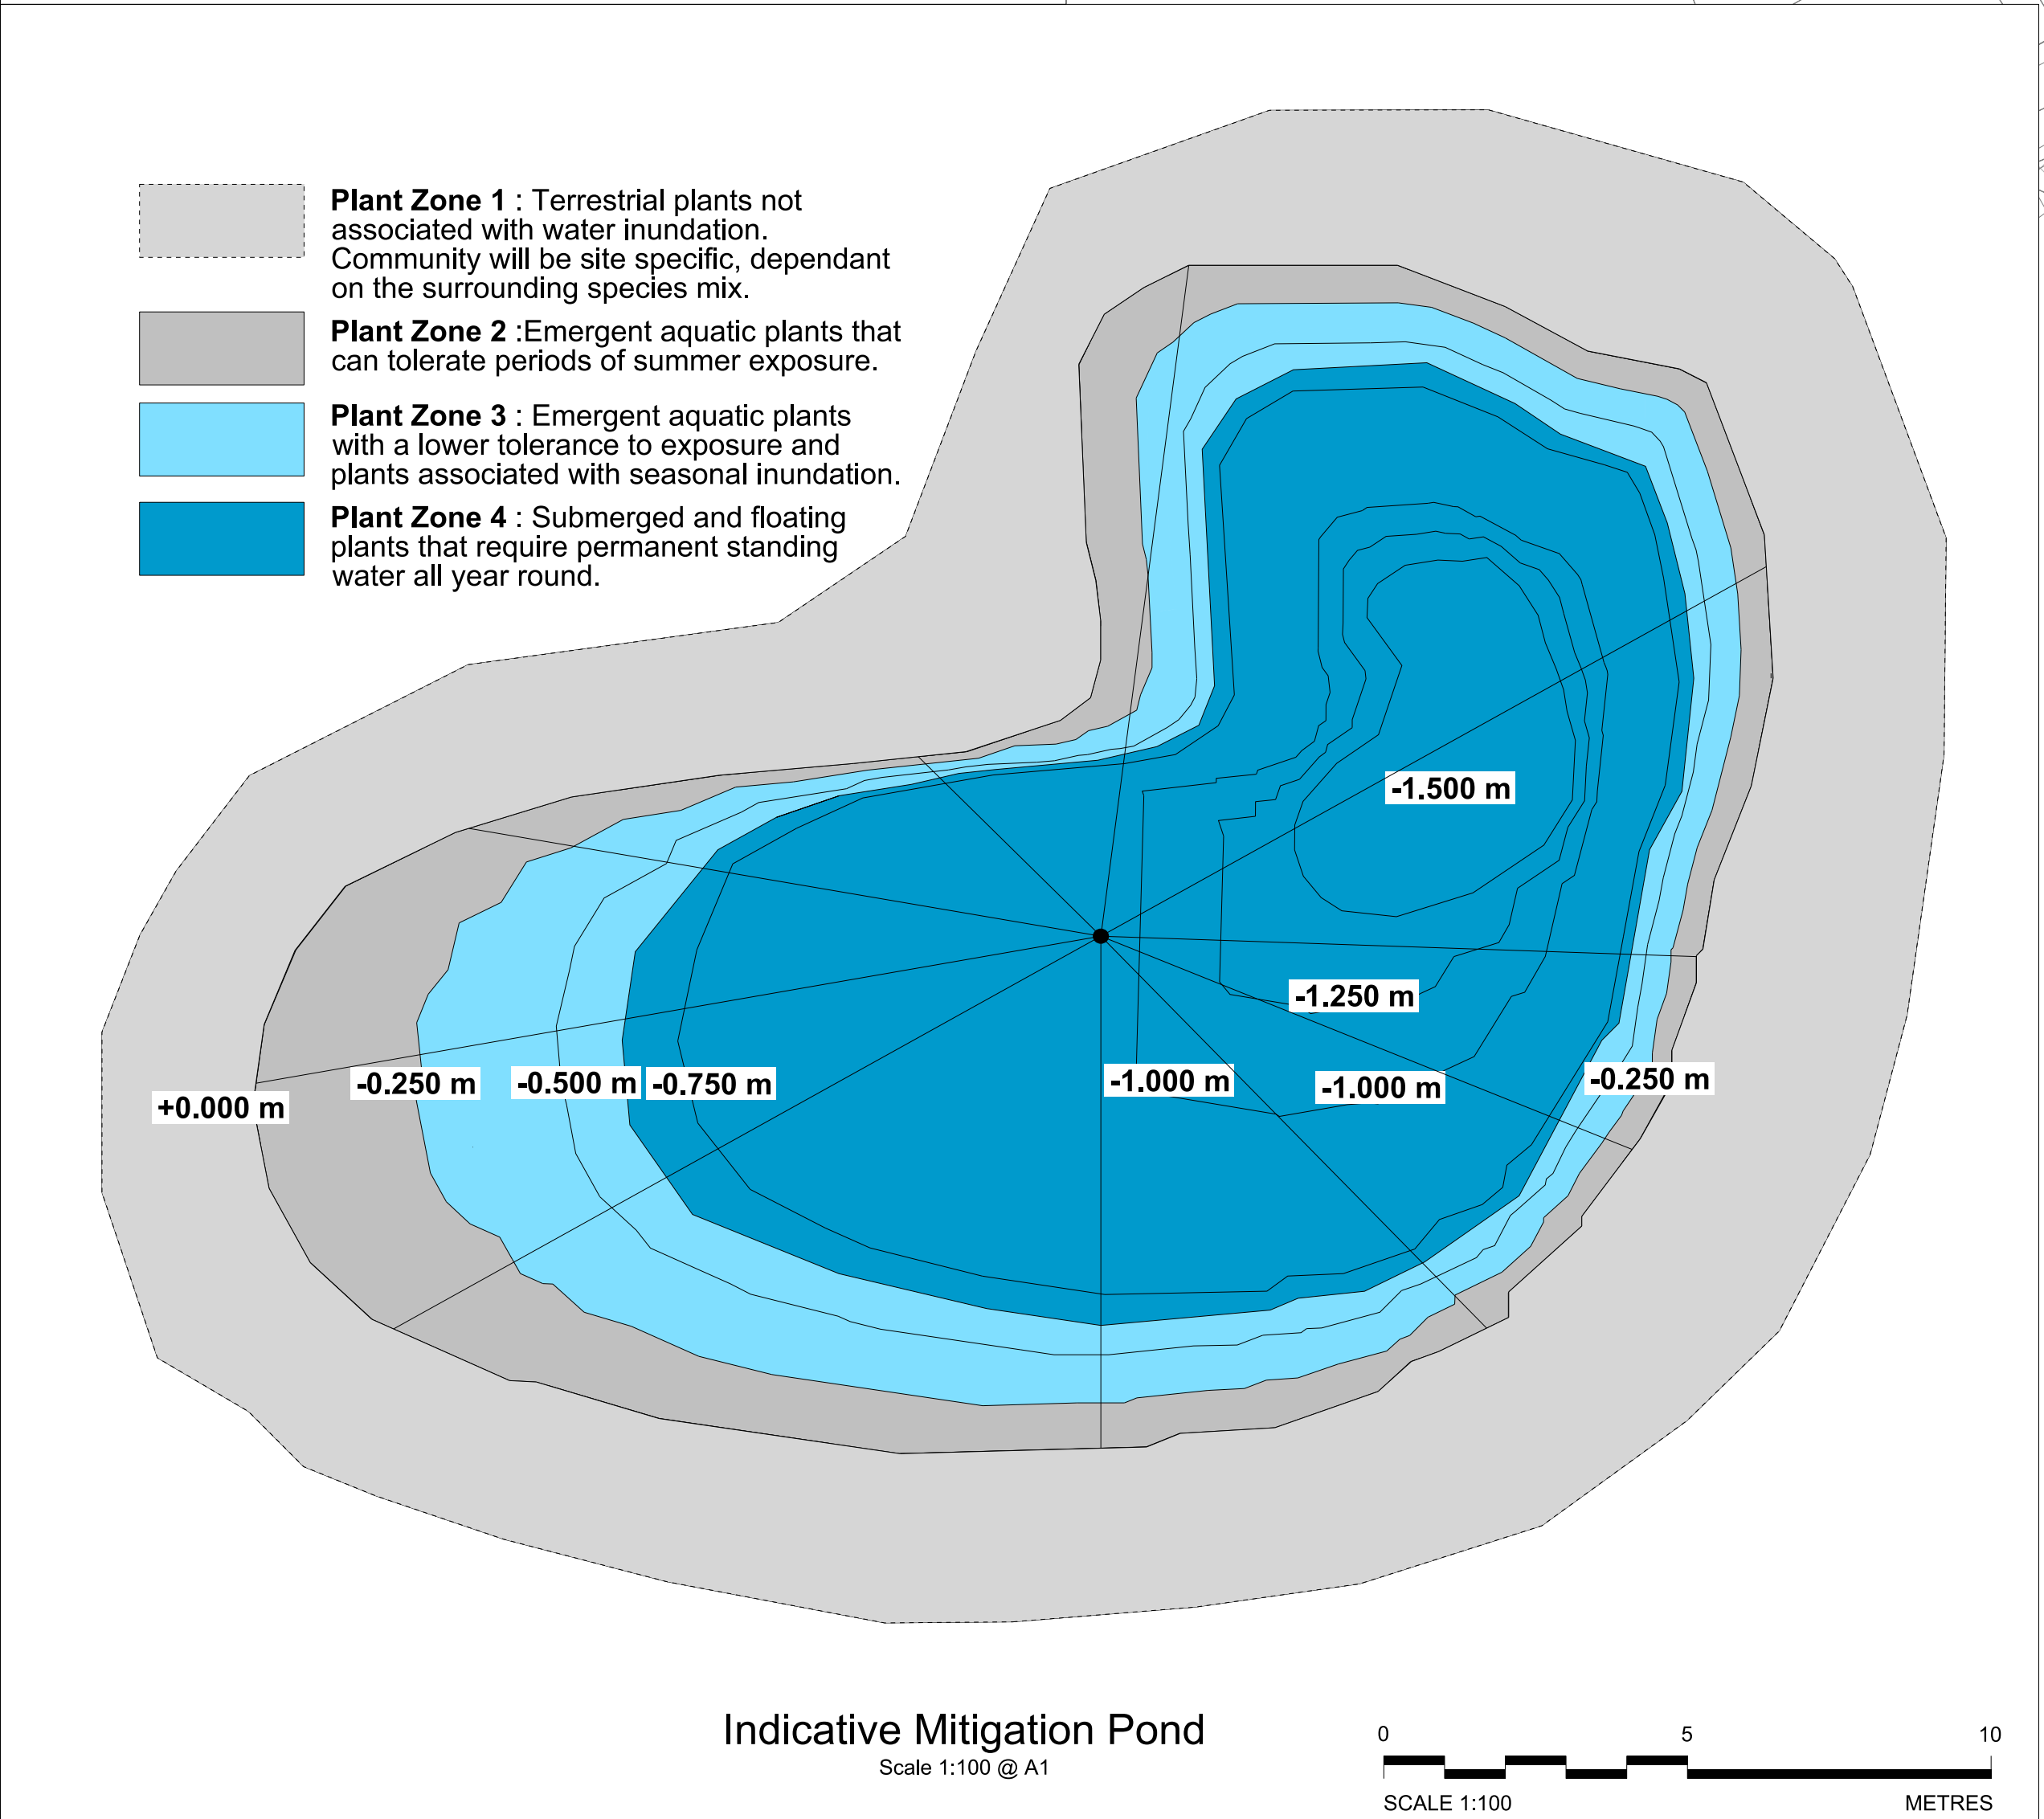

P01	INTERNAL NOT ISSUED TO HS2	LS	VC	SD	11/05/17	HS2 accepts no responsibility for any circumstances which arise from the reproduction of this document after alteration, amendment or abbreviation or if it is issued in part or issued incompletely in any way.
P02	ISSUED TO HS2	RW	SD	AW	25/07/17	© Crown Copyright and database right 2014. All rights reserved. Ordnance Survey Licence number 100049190
P03	ISSUED TO HS2	LS	TS	DD	17/08/17	© Crown Copyright material is reproduced with the permission of Land Registry under delegated authority from the Controller of HMSO.
P04	ISSUED TO HS2	CL	NS	DD	14/09/17	This material was last updated on 2014 and may not be copied, distributed, sold or published without the formal permission of Land Registry. Only an official copy of a title plan or register obtained from the Land Registry may be used for legal or other official purposes.
P05	ISSUED TO LOCAL AUTHORITY	LS	DD	TS	20/09/17	Scale with caution as distortion can occur.
Rev	Description	Drawn	Checked	Con App	FUS App	

Legends/Notes:	
	GATE
	PROPOSED DRY GRASSLAND SEEDING
	PROPOSED BOUNDARY HEDGING
	EXISTING BOUNDARY HEDGING
	EXISTING WOODLAND
	PROPOSED WOODLAND PLANTING
	PROPOSED FENCE LINE

Registered in England
Registration No. 06791686
Registered office:
One Canada Square,
London, E14 5AB

Creator/Originator

AECOM

Zone	COLNE VALLEY VIADUCT & SURFACE WORKS			Project/Contract		
Design Stage	PLANNING			ENABLING WORKS CENTRAL - EWP1-2103		
Drawing Title	HARVIL ROAD WOODLAND HABITAT ECOLOGICAL MITIGATION			Discipline/Function	PLANNING	
SCH. 17 SUBMISSION REF. LBH.C111.PS.50 FOR INFORMATION			Drawn	Checked	Approved	
			L.Seabright	D.Dennis	T.Smith	
			Date	Scale	Size	
			20/09/17	AS SHOWN	A1	
			Drawing No.	Rev.		
			1EW03-AEC-PL-DGA-CS01_CL01-013200	P05		