
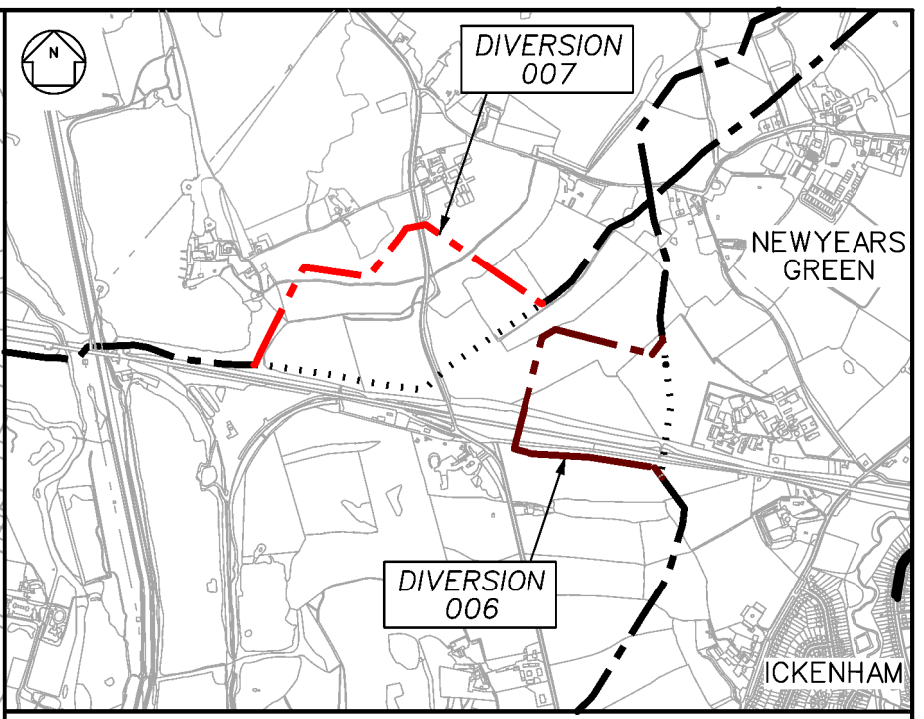


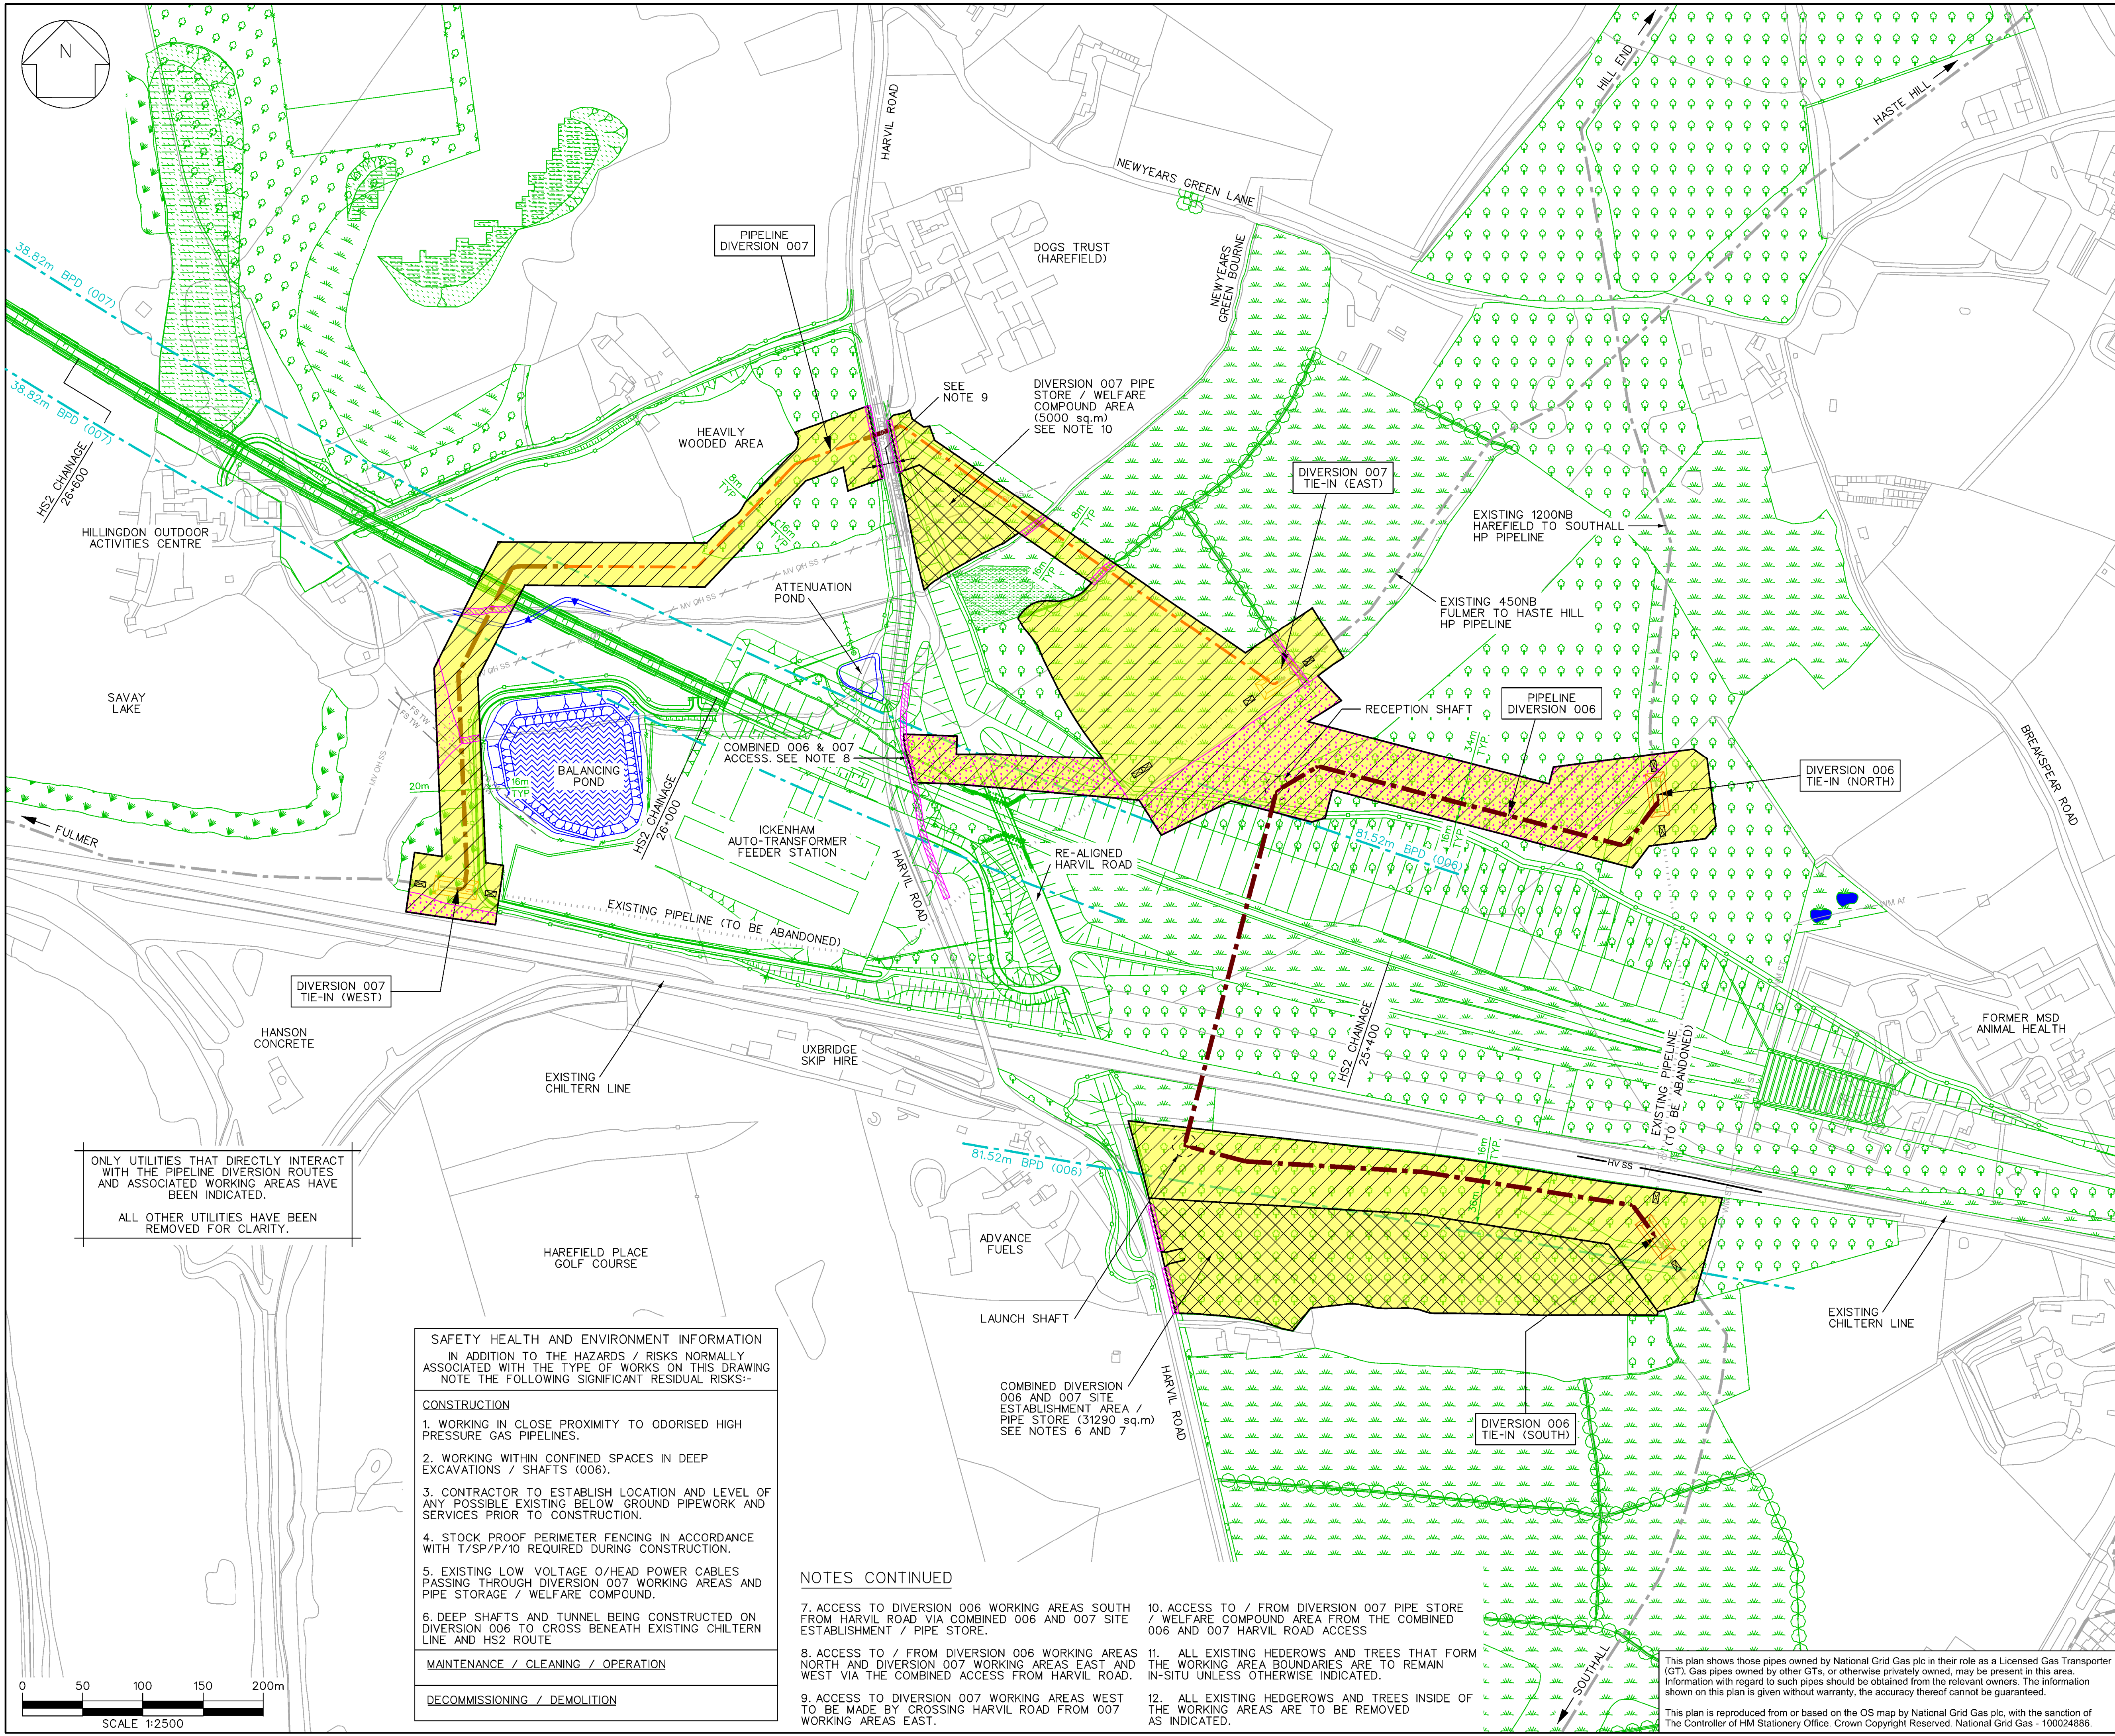

LOCATION MAP NOT TO SCALE

LEGEND

[Symbol]	SITE SETTING OUT AND WORKING AREAS
[Symbol]	SITE ESTABLISHMENT / PIPE STORE
[Symbol]	EXISTING PIPELINE
[Symbol]	EXISTING PIPELINE TO BE ABANDONED
[Symbol]	STANDARD WALL PIPE SECTIONS
[Symbol]	HEAVY WALL PIPE SECTIONS
[Symbol]	PIPELINE BPD'S
[Symbol]	HS2 PROPOSED ROUTE
[Symbol]	STREAMS, BROOKS AND DRAINAGE
[Symbol]	EXISTING LV OVERHEAD ELECTRICS CABLES
[Symbol]	EXISTING FOUL DRAINAGE
[Symbol]	EXISTING WATER MAIN
[Symbol]	EXISTING TELECOMS
[Symbol]	EXISTING HV ELECTRICS CABLES
[Symbol]	STOPPLE PIT EXCAVATION
[Symbol]	TEMPORARY CROSSING
[Symbol]	EXTENTS OF HEDGEROWS AND TREES TO BE REMOVED SEE NOTES 11 AND 12
[Symbol]	EXTENTS OF AREAS OF TREES TO BE REMOVED SEE NOTES 11 AND 12

NOTES

- ALL DIMENSIONS ARE IN METRES UNLESS STATED OTHERWISE.
- WORKING AREAS ALTHOUGH INDICATIVE ARE BASED UPON NATIONAL GRID GENERIC CONSTRUCTION LAYOUT ARRANGEMENTS.
- ALL EXCAVATIONS AND COMPOUNDS INDICATED WITHIN THE WORKING AREAS ARE TO BE SECURED USING 'HERRAS' FENCING OR SIMILAR.
- IT IS THE RESPONSIBILITY OF THE MAIN WORKS CONTRACTOR TO IDENTIFY ALL UTILITIES / SERVICES IN THE VICINITY OF THESE WORKS PRIOR TO CONSTRUCTION COMMENCING.
- SITE ESTABLISHMENT AREAS HAVE BEEN KEPT WITHIN HS2 LAND CONSTRAINTS. EXTRA LAND REQUIREMENTS HAVE BEEN INDICATED.
- ACCESS TO COMBINED DIVERSION 006 AND 007 SITE ESTABLISHMENT / PIPE STORE FROM HARVIL RD.

C	26.07.17	HEDGEROW / TREE REMOVAL REQUIREMENTS ADDED	LH	CD	CD	CD
B	13.07.17	NOTES 8, 9 AND 10 MODIFIED WORKING AREAS INCREASED	LH	ND	HC	JAW
A	12.06.17	FIRST ISSUE	LH	ND	HC	CD
Rev	Date	Purpose of Revision	Drawn	Chk'd	Rev'd	App'd

JACOBS
7th Floor, 2 Colmore Square, 38 Colmore Circus, Queensway, Birmingham, B4 6BN
Tel: +44(0)121 237 4000 Fax: +44(0)121 237 4001
www.jacobs.com

Client: **nationalgrid**

Project: **HS2 PIPELINE DIVERSIONS (CONCEPTUAL DESIGN STUDY)**

Drawing Title: **PIPELINE DIVERSIONS 006 AND 007 COMBINED SITE ESTABLISHMENT AND WORKING AREAS (NON-OUTAGE)**

Drawing Status: **FOR COMMENT**

Scale	1: 2500	DO NOT SCALE	A1
Jacobs Number	B2150007		
Client Number	LON-01-40500 (FOR 007) AND LON-01-40501 (FOR 006)		
Drawing Number	B2150007-GEN-2014		
Rev	C		

This drawing is not to be used in whole or part other than for the intended purpose and project as defined on this drawing. Refer to the contract for full terms and conditions.

SAFETY HEALTH AND ENVIRONMENT INFORMATION
IN ADDITION TO THE HAZARDS / RISKS NORMALLY ASSOCIATED WITH THE TYPE OF WORKS ON THIS DRAWING NOTE THE FOLLOWING SIGNIFICANT RESIDUAL RISKS:-

CONSTRUCTION

- WORKING IN CLOSE PROXIMITY TO ODORISED HIGH PRESSURE GAS PIPELINES.
- WORKING WITHIN CONFINED SPACES IN DEEP EXCAVATIONS / SHAFTS (006).
- CONTRACTOR TO ESTABLISH LOCATION AND LEVEL OF ANY POSSIBLE EXISTING BELOW GROUND PIPEWORK AND SERVICES PRIOR TO CONSTRUCTION.
- STOCK PROOF PERIMETER FENCING IN ACCORDANCE WITH T/SP/P/10 REQUIRED DURING CONSTRUCTION.
- EXISTING LOW VOLTAGE O/HEAD POWER CABLES PASSING THROUGH DIVERSION 007 WORKING AREAS AND PIPE STORAGE / WELFARE COMPOUND.
- DEEP SHAFTS AND TUNNEL BEING CONSTRUCTED ON DIVERSION 006 TO CROSS BENEATH EXISTING CHILTERN LINE AND HS2 ROUTE

MAINTENANCE / CLEANING / OPERATION

DECOMMISSIONING / DEMOLITION

- NOTES CONTINUED**
- ACCESS TO DIVERSION 006 WORKING AREAS SOUTH FROM HARVIL ROAD VIA COMBINED 006 AND 007 SITE ESTABLISHMENT / PIPE STORE.
 - ACCESS TO / FROM DIVERSION 006 WORKING AREAS NORTH AND DIVERSION 007 WORKING AREAS EAST AND WEST VIA THE COMBINED ACCESS FROM HARVIL ROAD.
 - ACCESS TO DIVERSION 007 WORKING AREAS WEST TO BE MADE BY CROSSING HARVIL ROAD FROM 007 WORKING AREAS EAST.
 - ACCESS TO / FROM DIVERSION 007 PIPE STORE / WELFARE COMPOUND AREA FROM THE COMBINED 006 AND 007 HARVIL ROAD ACCESS
 - ALL EXISTING HEDGEROWS AND TREES THAT FORM THE WORKING AREA BOUNDARIES ARE TO REMAIN IN-SITU UNLESS OTHERWISE INDICATED.
 - ALL EXISTING HEDGEROWS AND TREES INSIDE OF THE WORKING AREAS ARE TO BE REMOVED AS INDICATED.

This plan shows those pipes owned by National Grid Gas plc in their role as a Licensed Gas Transporter (GT). Gas pipes owned by other GTs, or otherwise privately owned, may be present in this area. Information with regard to such pipes should be obtained from the relevant owners. The information shown on this plan is given without warranty, the accuracy thereof cannot be guaranteed.

This plan is reproduced from or based on the OS map by National Grid Gas plc, with the sanction of The Controller of HM Stationery Office. Crown Copyright Reserved. National Grid Gas - 100024886.