



4.4.9 Building D - Roof Plan

At the upper roof level an access and maintenance hatch from core D1 provides maintenance only access to the upper roof level. Level 08 terrace is accessible to residents via cores D1 and D2. The lower roof level is accessible for maintenance purposes only via an access hatch from core D3.

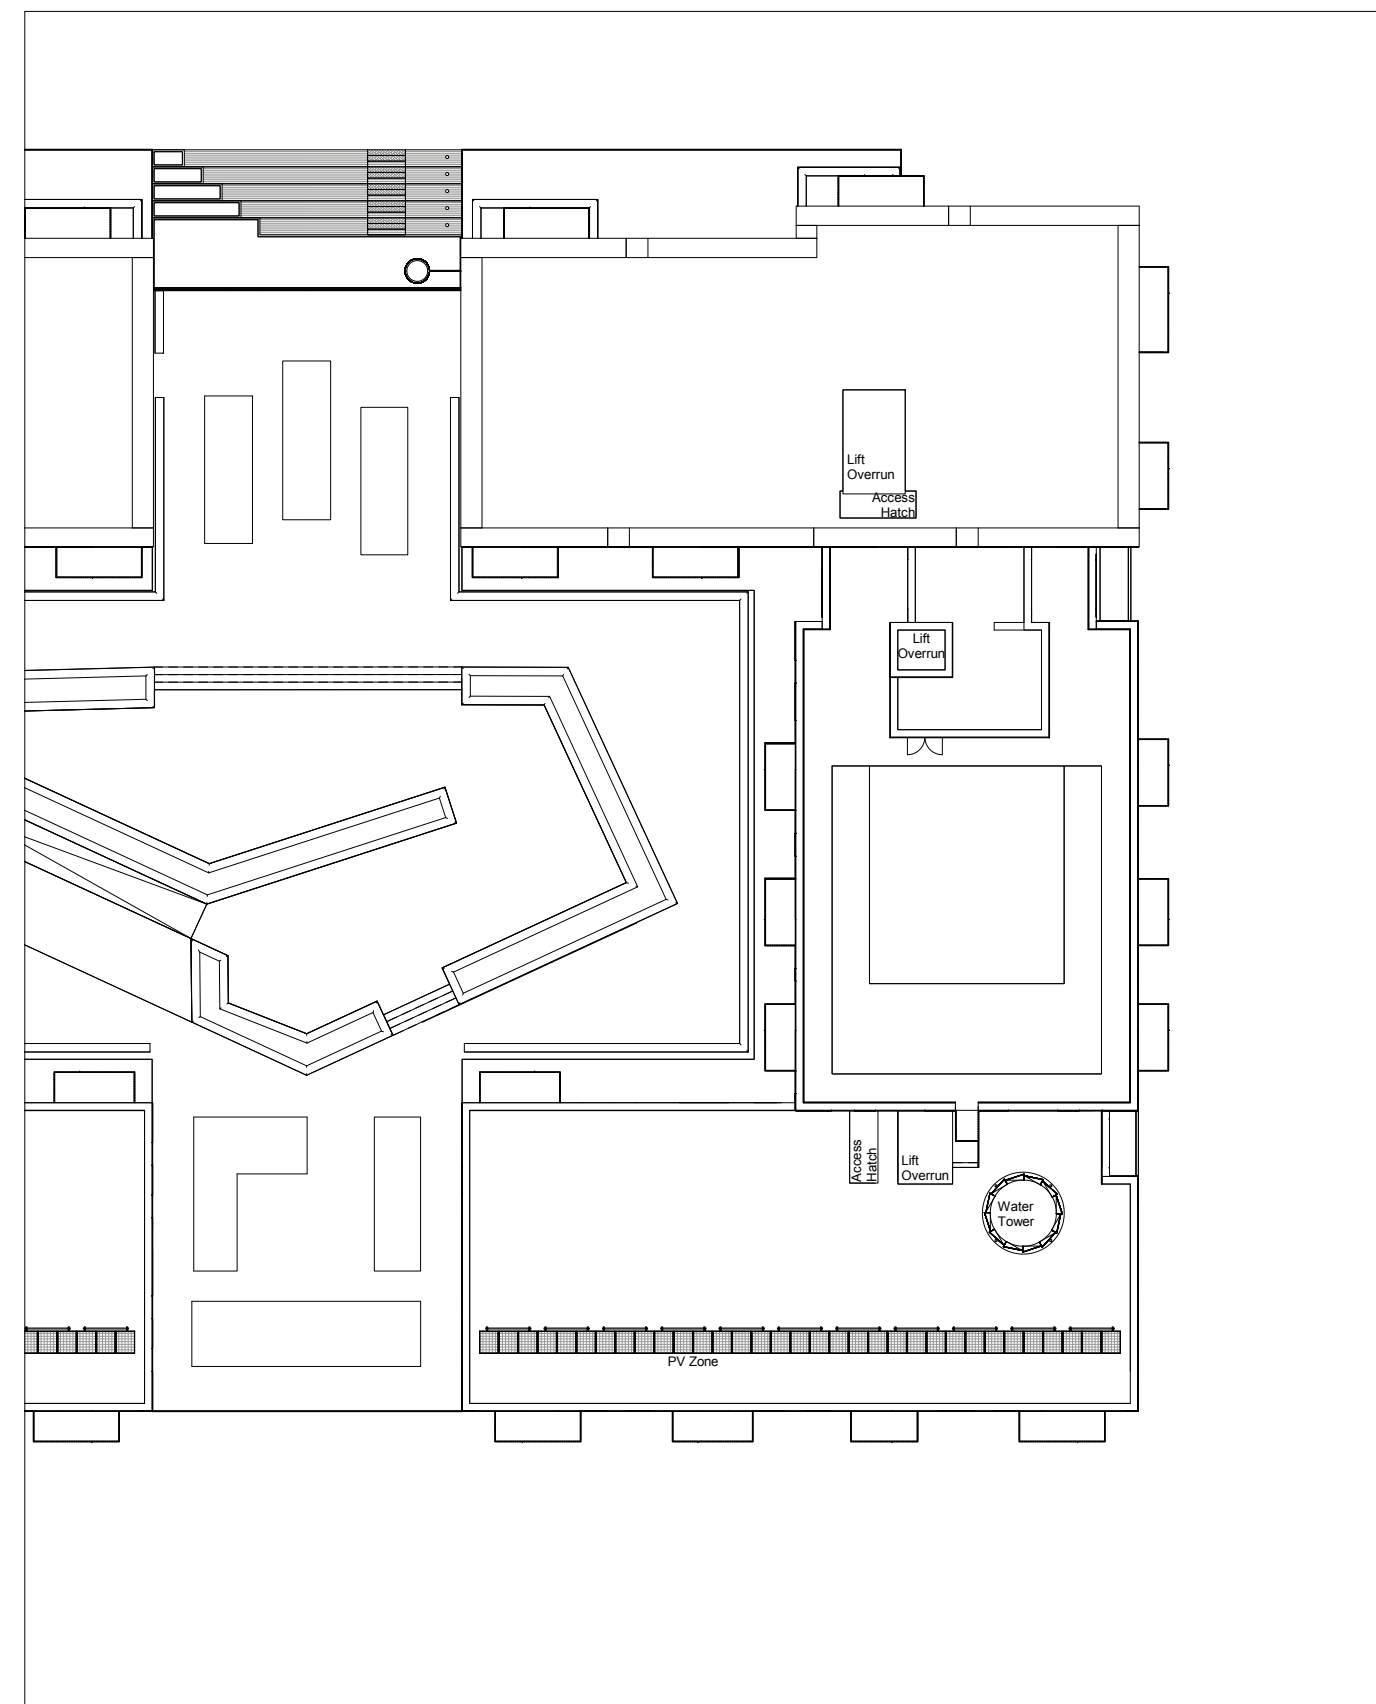

Building D - Roof Plan



4.4.10 Building D - Section

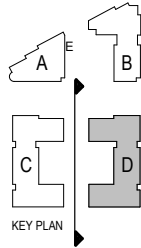

4.4.11 Building D - South Elevation

The adjacent typical facade detail captures the architectural language and materials for the southern elevation of building D, fronting onto Nestles Avenue.

The location of the typical detail elevation can be seen on the below elevation.

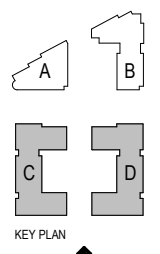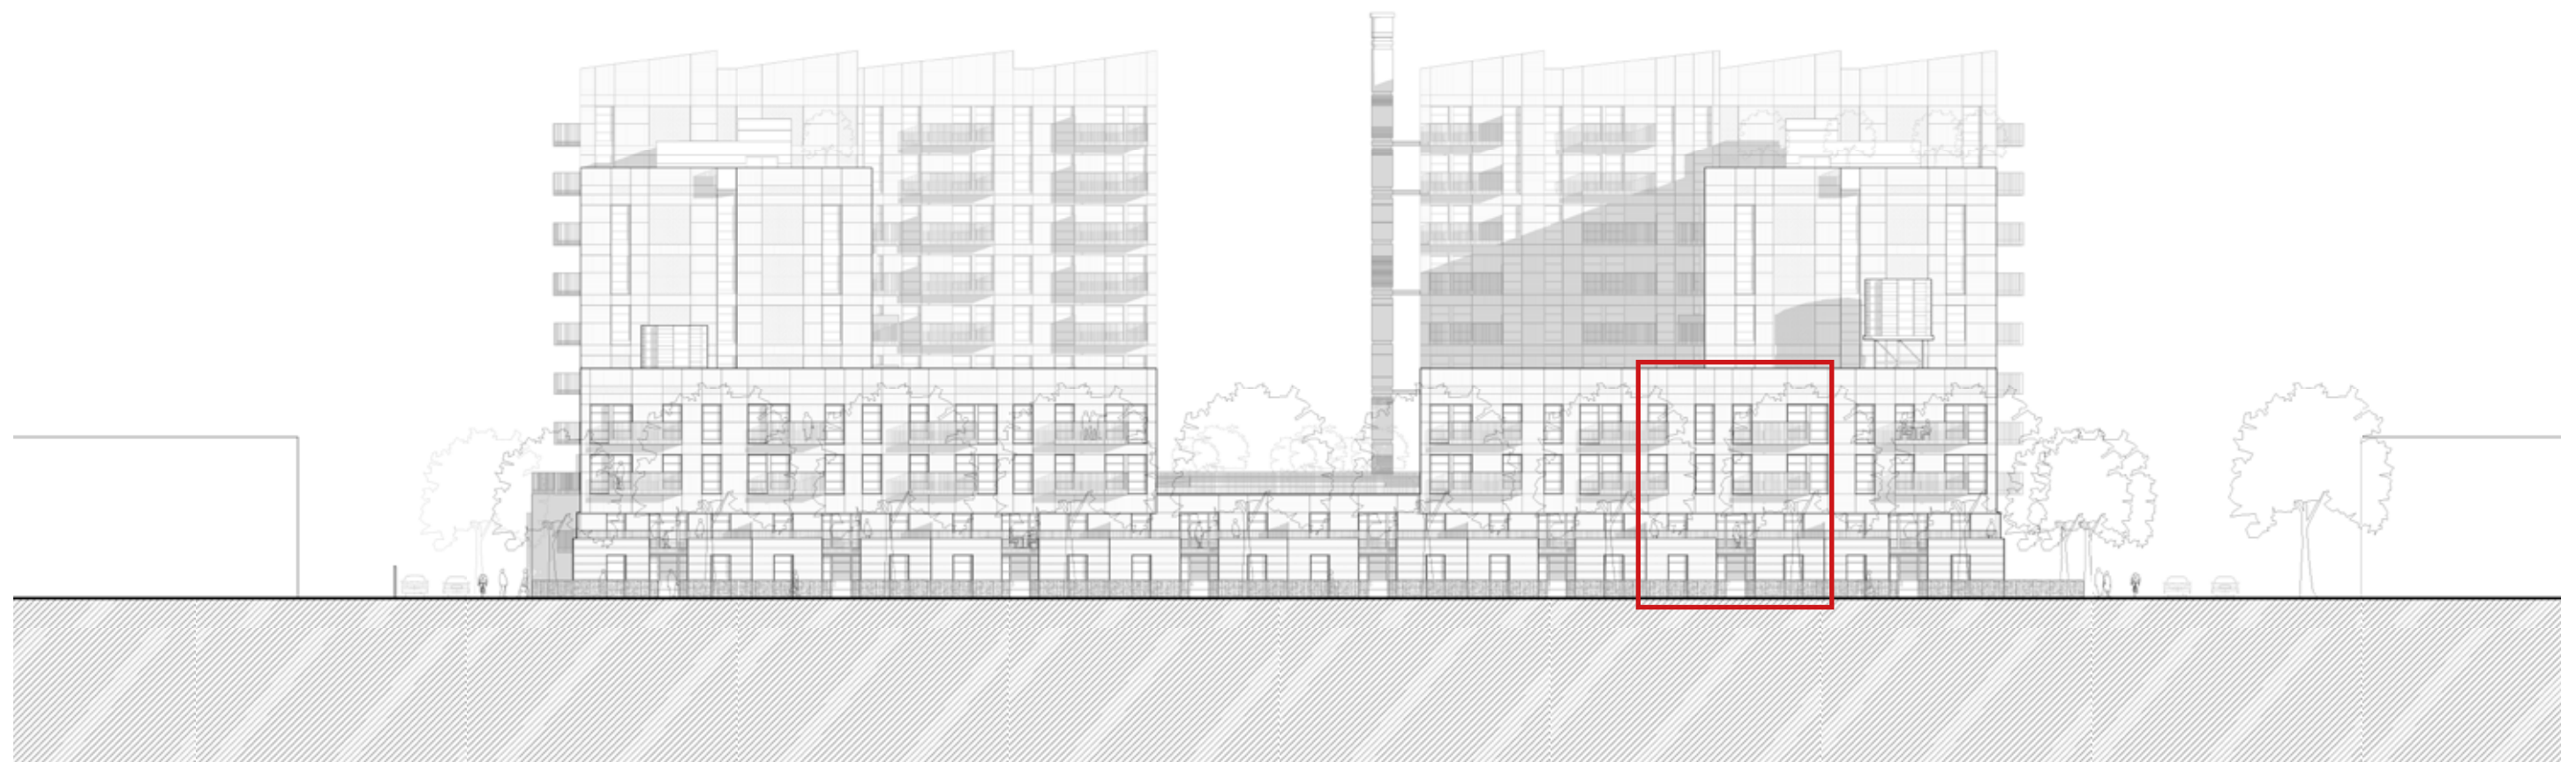

Nestles Avenue - South Elevation



4.4.12 Building D - Typical Facade Detail



4.4.13 Building D - East Elevation


The adjacent typical facade detail captures the architectural language and materials for the eastern elevation of building D, fronting onto Viveash Close.

The location of the typical detail elevation can be seen on the below elevation.

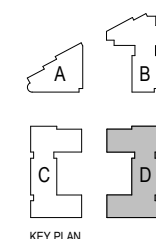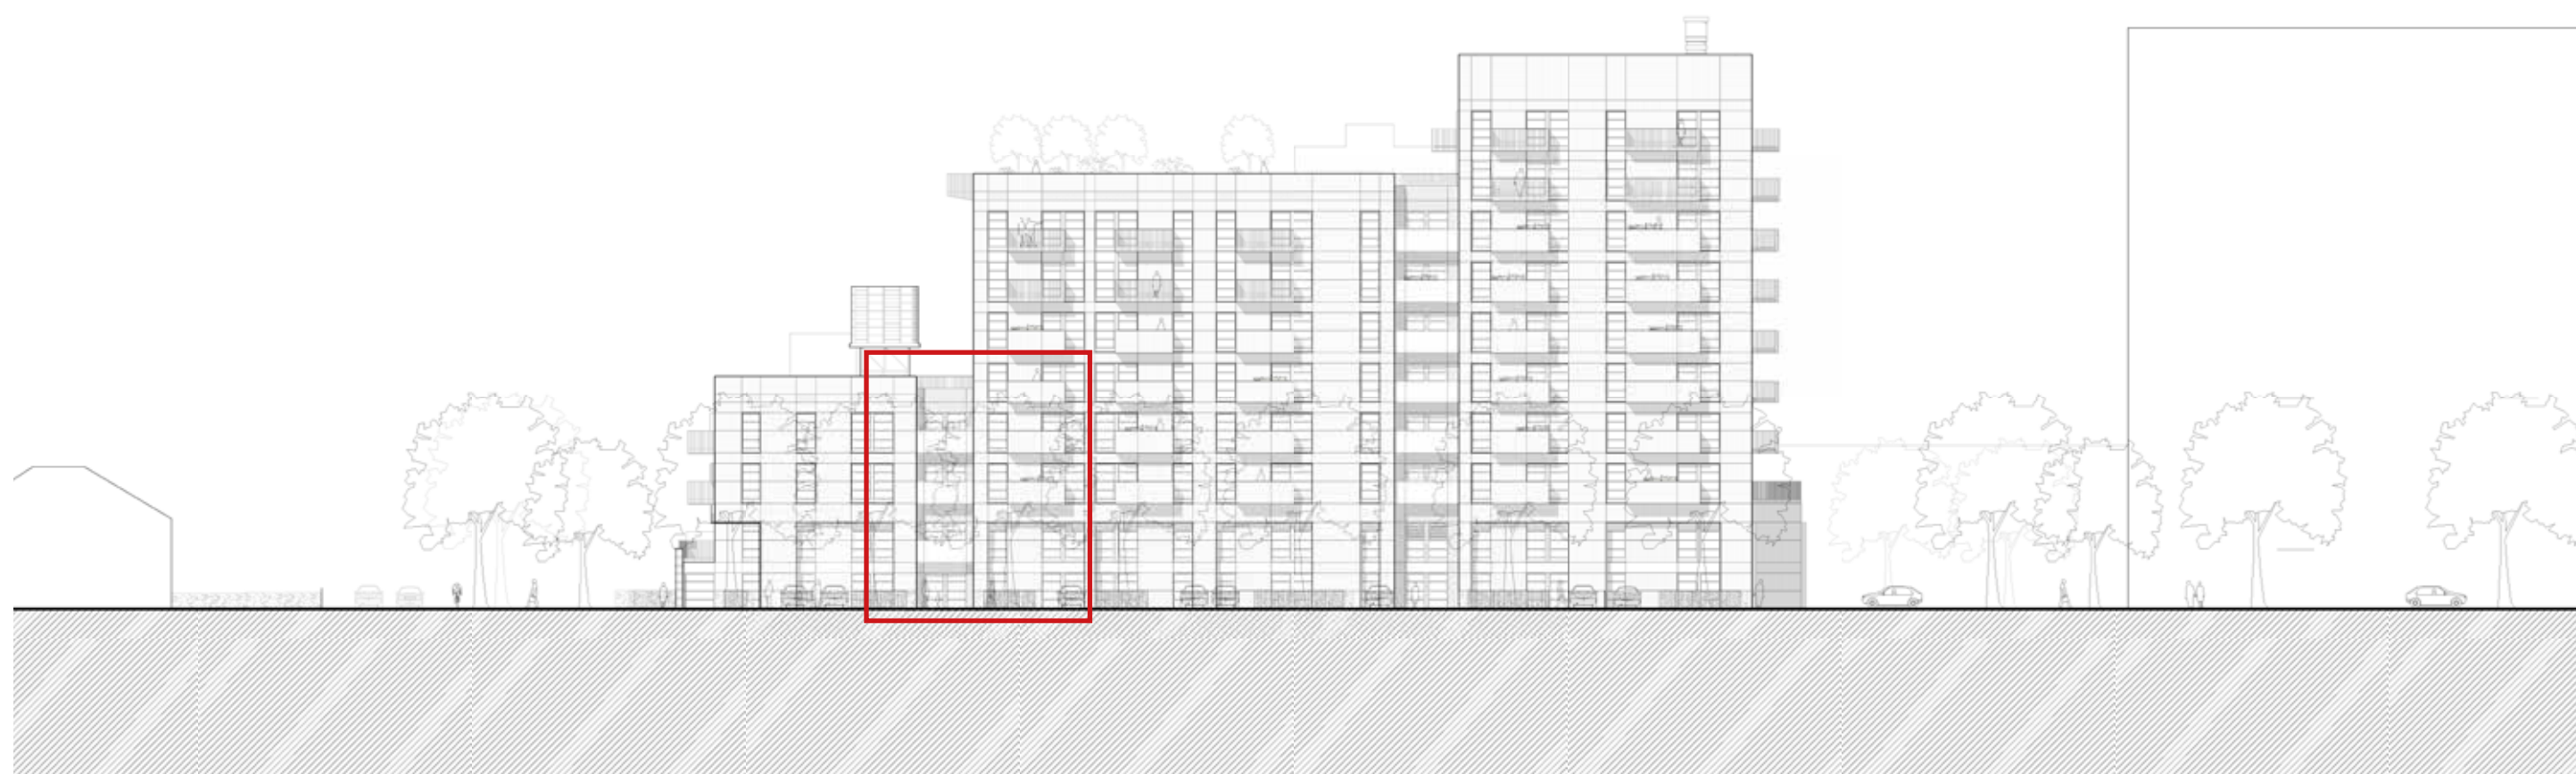

Viveash Close - East Elevation


4.4.14 Building D - Typical Facade Details

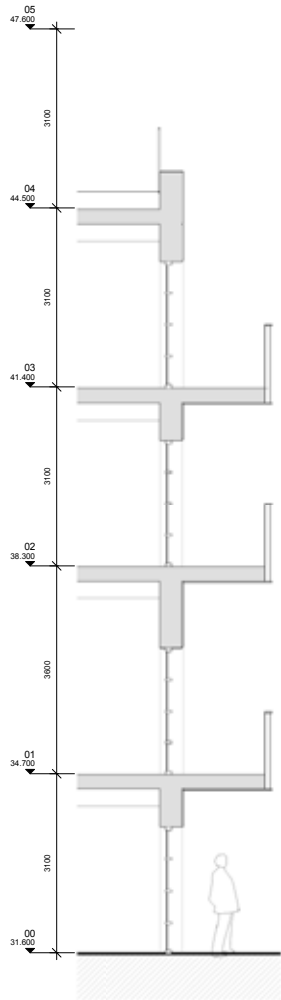

Facade Detail 02 Section



Facade Detail 02 Elevation

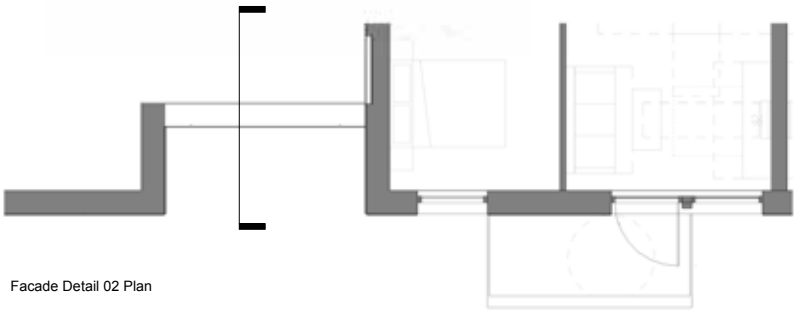


Facade Detail 02 Plan



Facade Detail 02 Axonometric View



- FACADE DETAILS KEY
- A. Brick Slip - Horizontal Stacked Bond
 - B. Brick Slip - Vertical Stacked Bond
 - C. Brick Slip - Horizontal Running Bond
 - D. Brick Slip - Vertical Running Bond
 - E. Glazed white brick slip
 - F. Glazed Brick Slip - Vertical Running Bond
 - G. Grout and expansion joint lines
 - H. Balcony - Brick Faced solid panel
 - I. Balcony - Metal Handrail
 - J. Balcony - Glass Handrail
 - K. Glazed steel window / door frame with metal centre post
 - L. Anodised metal sill detail
 - M. Glazed shopfront panel with anodised aluminium frame and solid panels.
 - N. Anodised aluminium feature fin
 - O. Precast concrete breeze blocks. Custom 750 sq format.
 - P. Curved Brick nose detail with vertical and horizontal running bond details
 - Q. Glazed shopfront panel with anodised aluminium frame and lower panels.
 - R. Concrete framed arcade detail with brick cladding
 - S. Green Wall to detail
 - T. Feature cover plates to aluminium window frames, extending proud of glass line.
 - U. Metal clad columns
 - V. Glazed Teal Brick Feature Panel
 - W. Painted metal panel

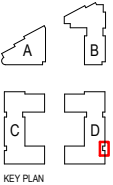

4.4.15 Building D - North Elevation


The adjacent typical facade detail captures the architectural language and materials for the northern elevation of building D, fronting onto Sandow Avenue.

The location of the typical detail elevation can be seen on the below elevation.

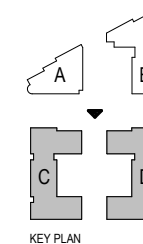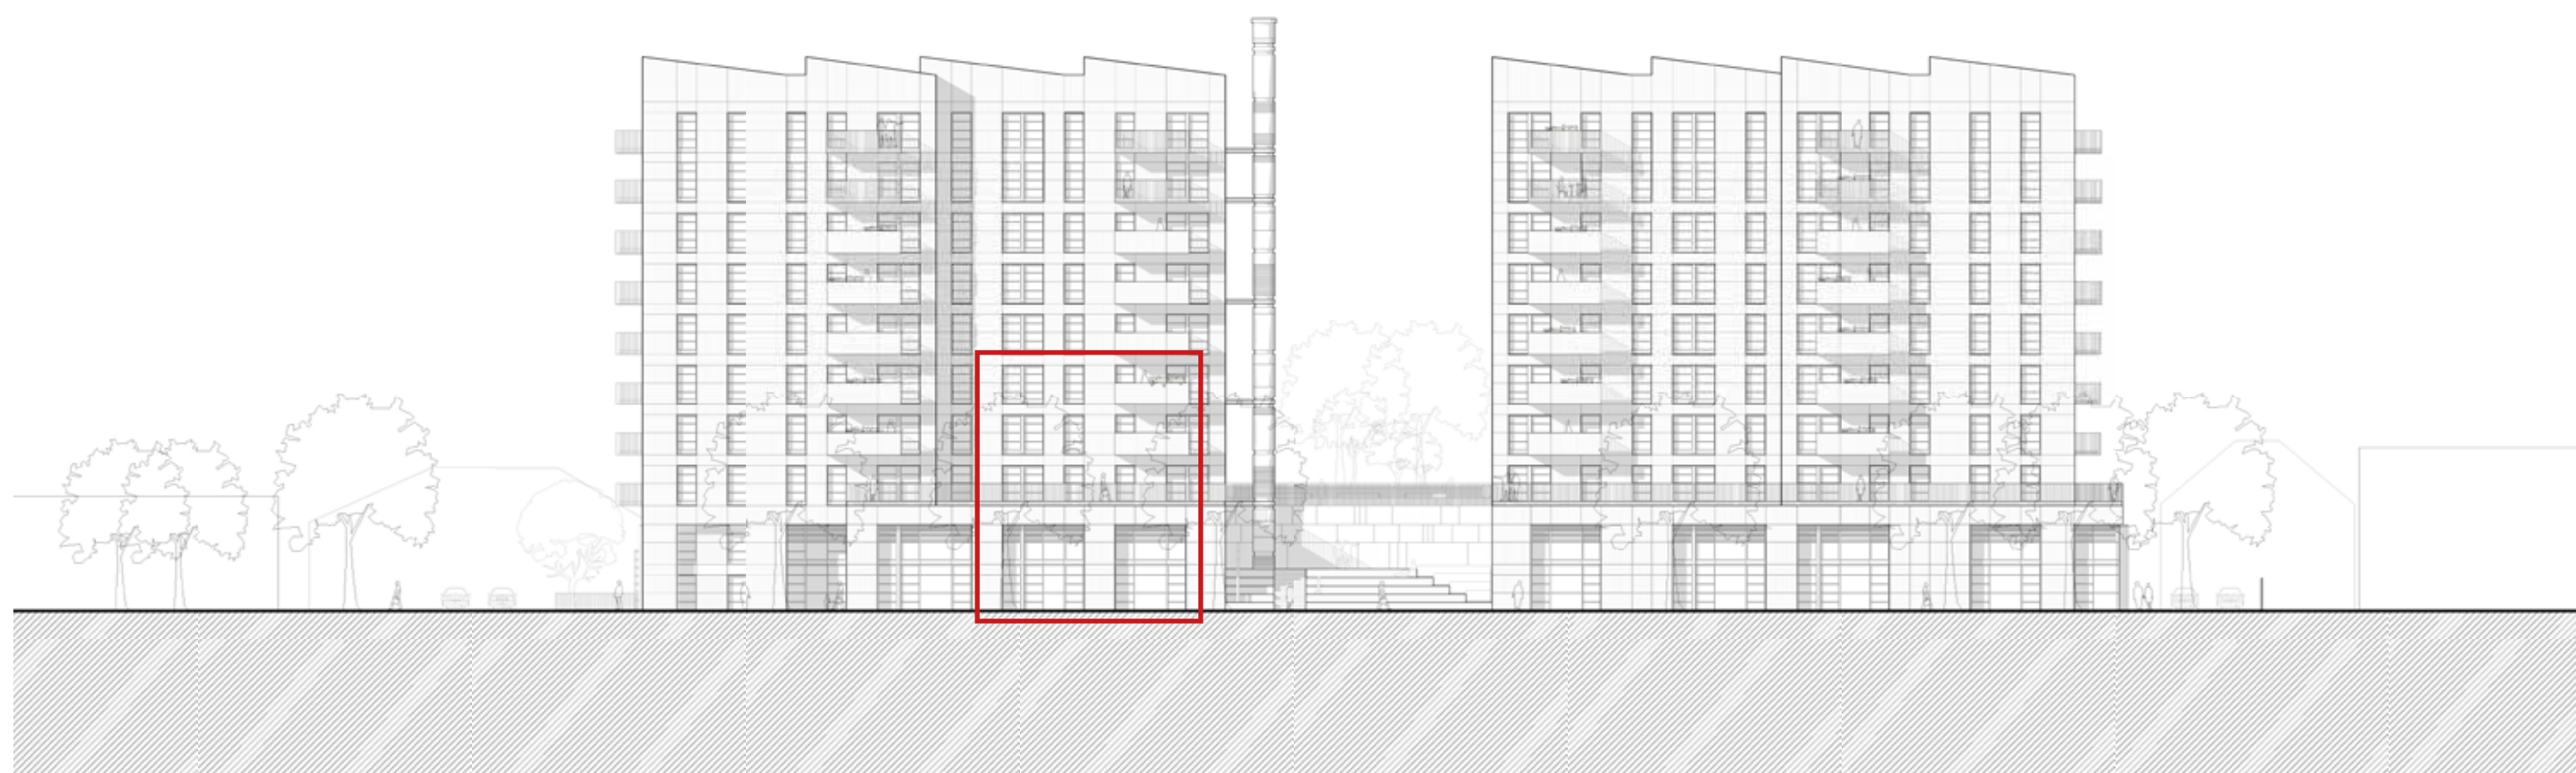

Sadow Avenue - North Elevation


4.4.16 Building D - Typical Facade Details

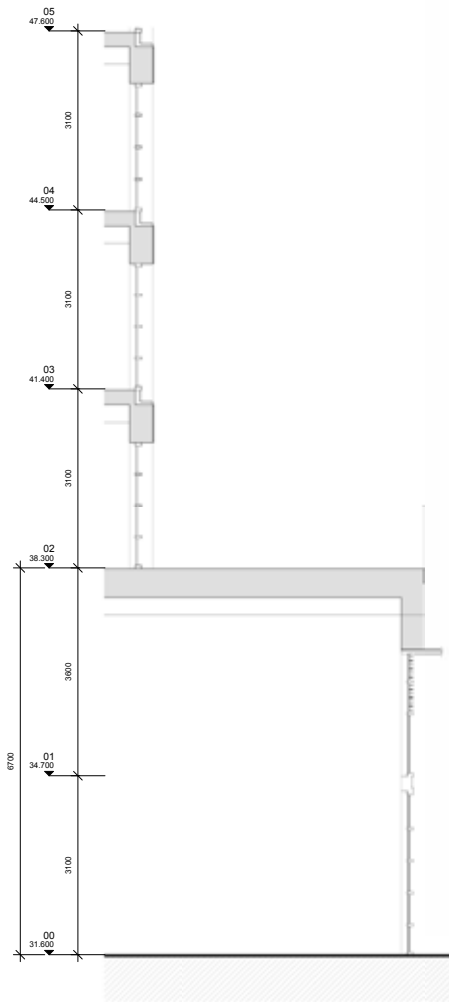

Facade Detail 03 Section



Facade Detail 03 Elevation

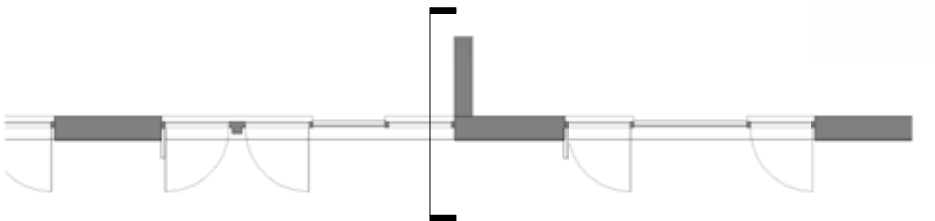


Facade Detail 03 Plan



Facade Detail 03 Axonometric View



- FACADE DETAILS KEY
- A. Brick Slip - Horizontal Stacked Bond
 - B. Brick Slip - Vertical Stacked Bond
 - C. Brick Slip - Horizontal Running Bond
 - D. Brick Slip - Vertical Running Bond
 - E. Glazed white brick slip
 - F. Glazed Brick Slip - Vertical Running Bond
 - G. Grout and expansion joint lines
 - H. Balcony - Brick Faced solid panel
 - I. Balcony - Metal Handrail
 - J. Balcony - Glass Handrail
 - K. Glazed steel window / door frame with metal centre post
 - L. Anodised metal sill detail
 - M. Glazed shopfront panel with anodised aluminium frame and solid panels.
 - N. Anodised aluminium feature fin
 - O. Precast concrete breeze blocks. Custom 750 sq format.
 - P. Curved Brick nose detail with vertical and horizontal running bond details
 - Q. Glazed shopfront panel with anodised aluminium frame and lower panels.
 - R. Concrete framed arcade detail with brick cladding
 - S. Green Wall to detail
 - T. Feature cover plates to aluminium window frames, extending proud of glass line.
 - U. Metal clad columns
 - V. Glazed Trail Brick Feature Panel
 - W. Painted metal panel

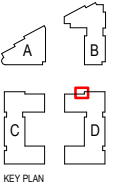


4.4.17 Building D - North Elevation

The adjacent typical facade detail captures the architectural language and materials for the eastern elevation of building C, fronting onto Gilbert Place.

The location of the typical detail elevation can be seen on the below elevation.

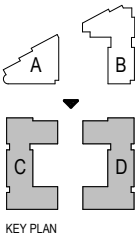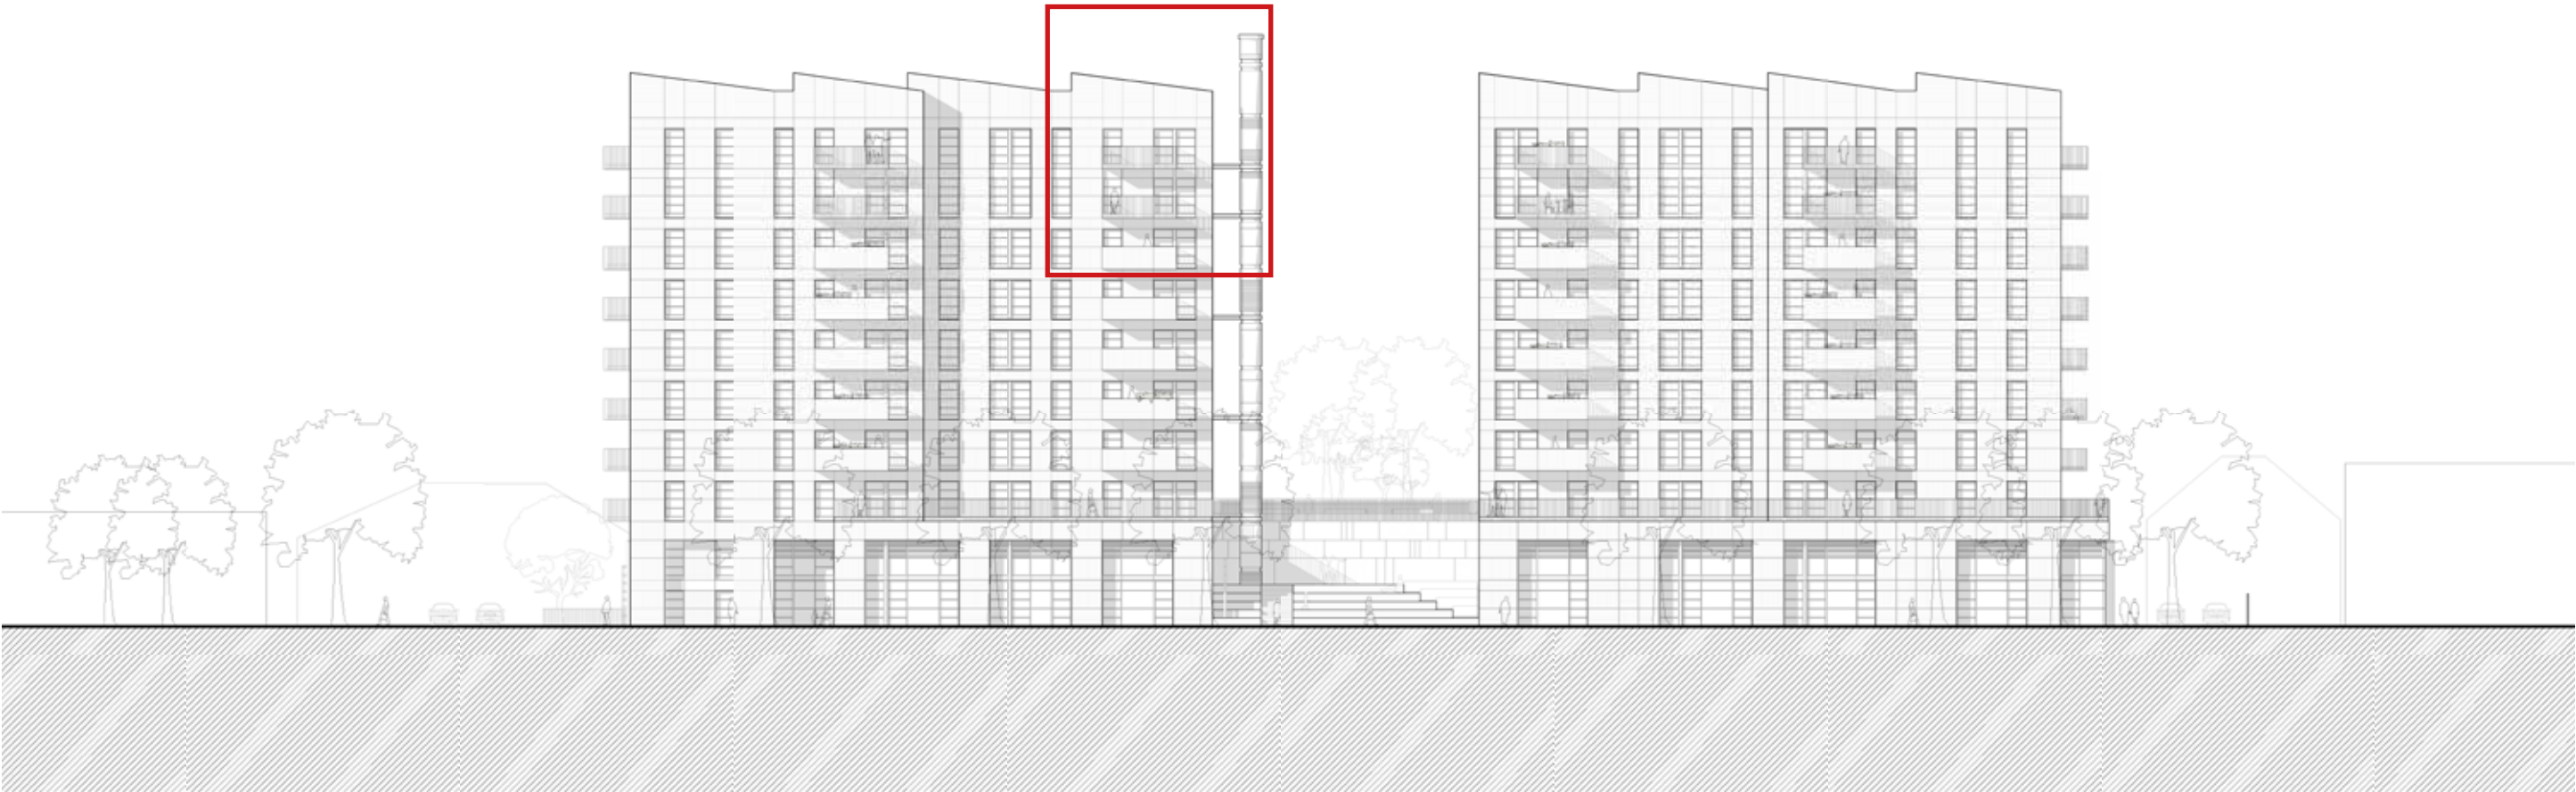

4.4.18 Building D - Typical Facade Detail

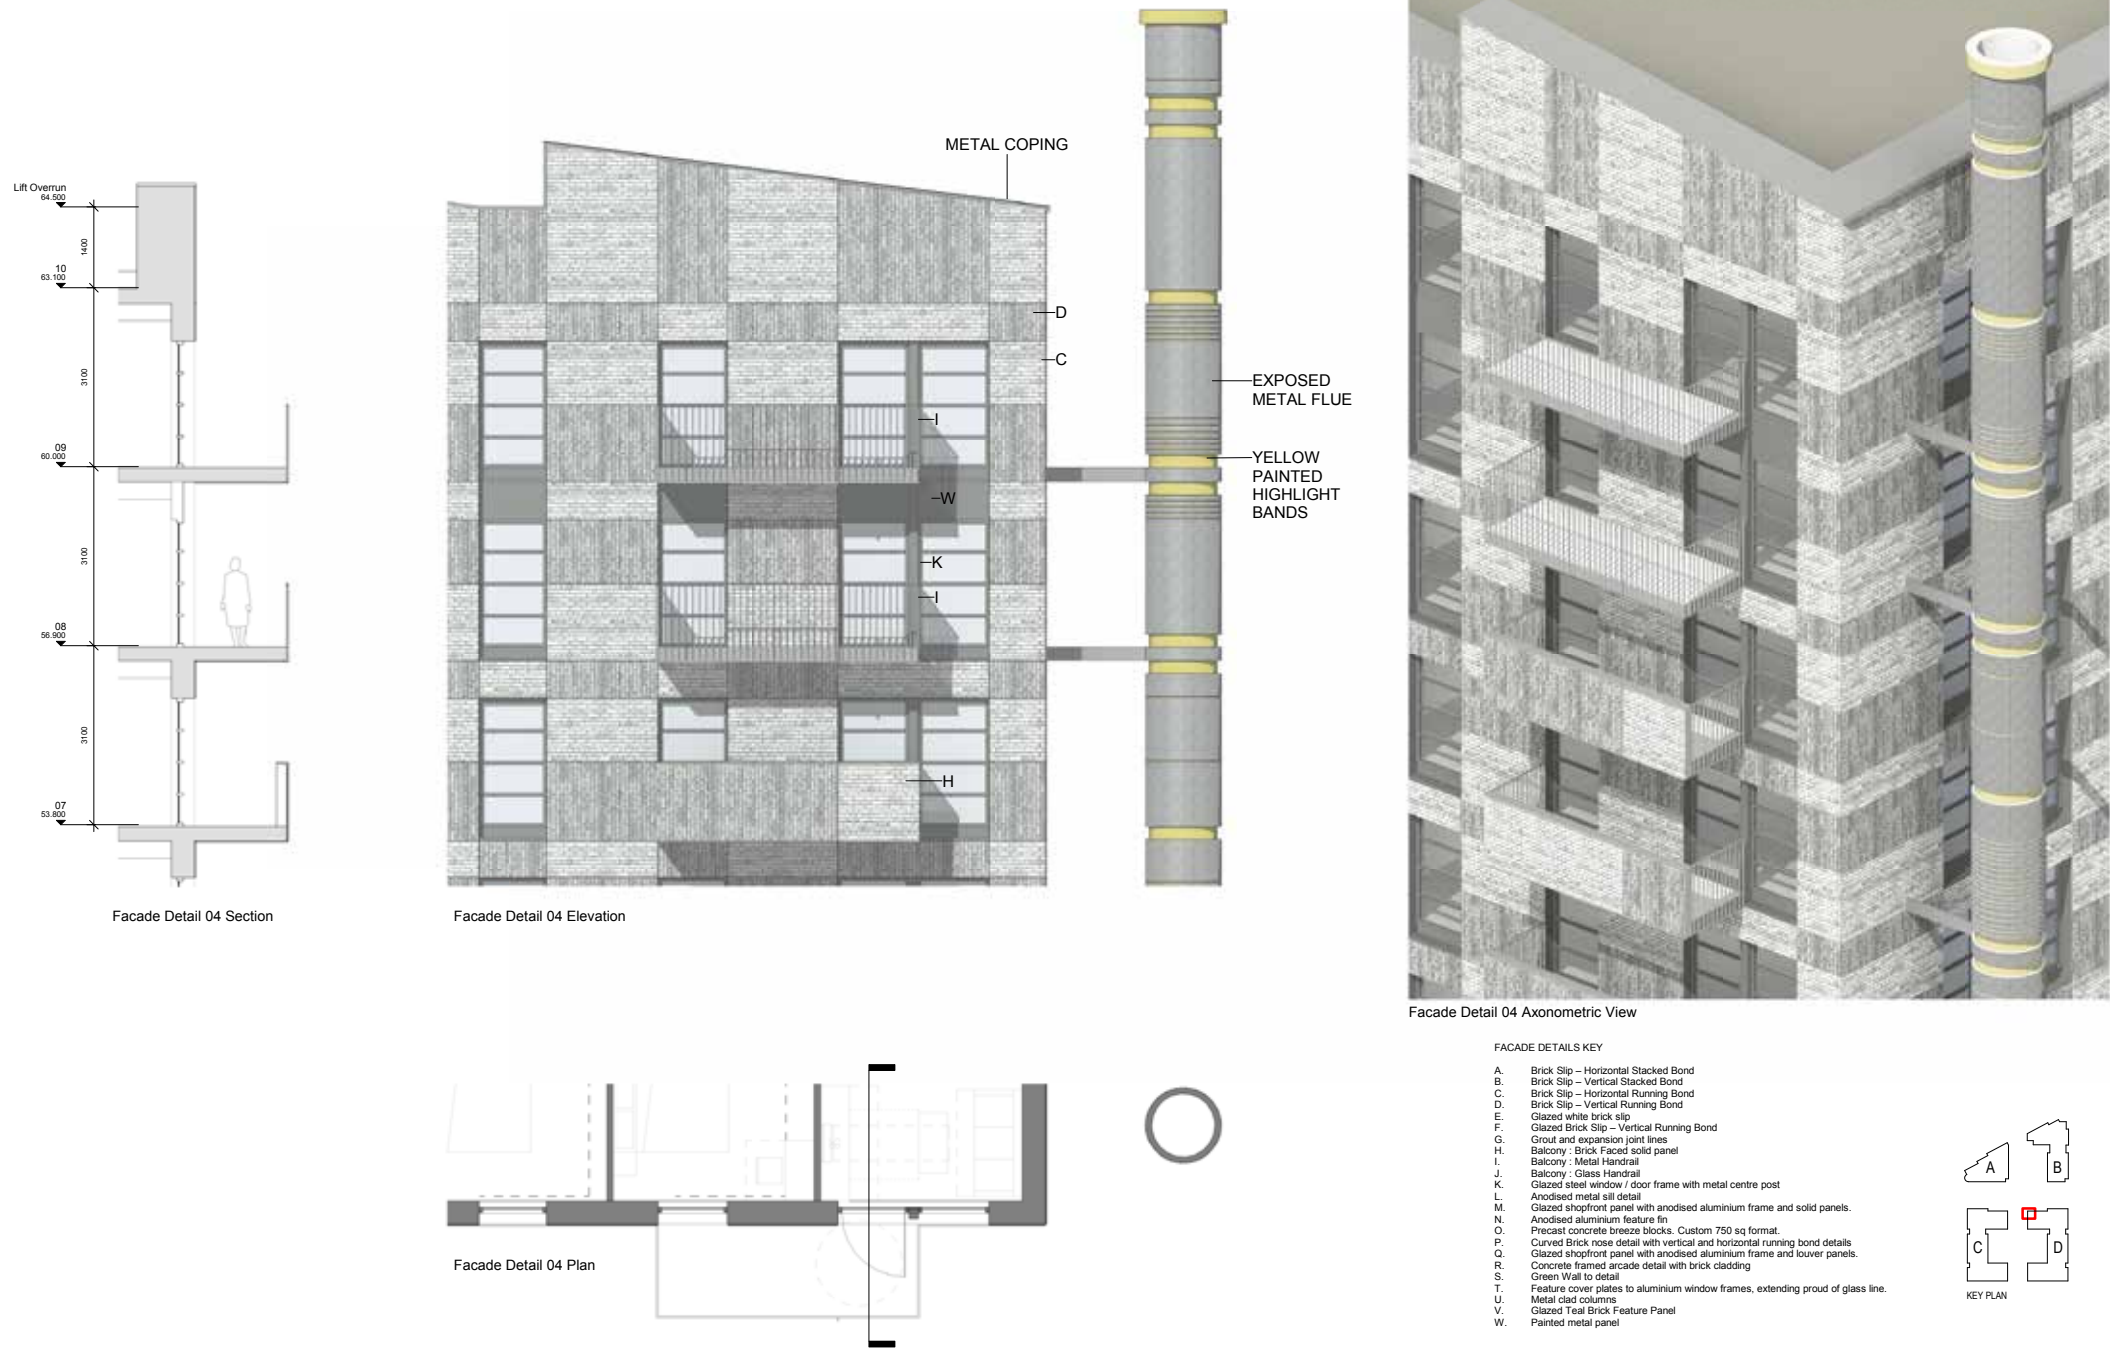

4.4.19 Building D - View along Nestles Avenue



View along Nestles Avenue

4.4.20 Building D - Nestles Avenue Frontage



Nestles Avenue Frontage