




3.9.4 Site-wide - Third Floor - Level 03

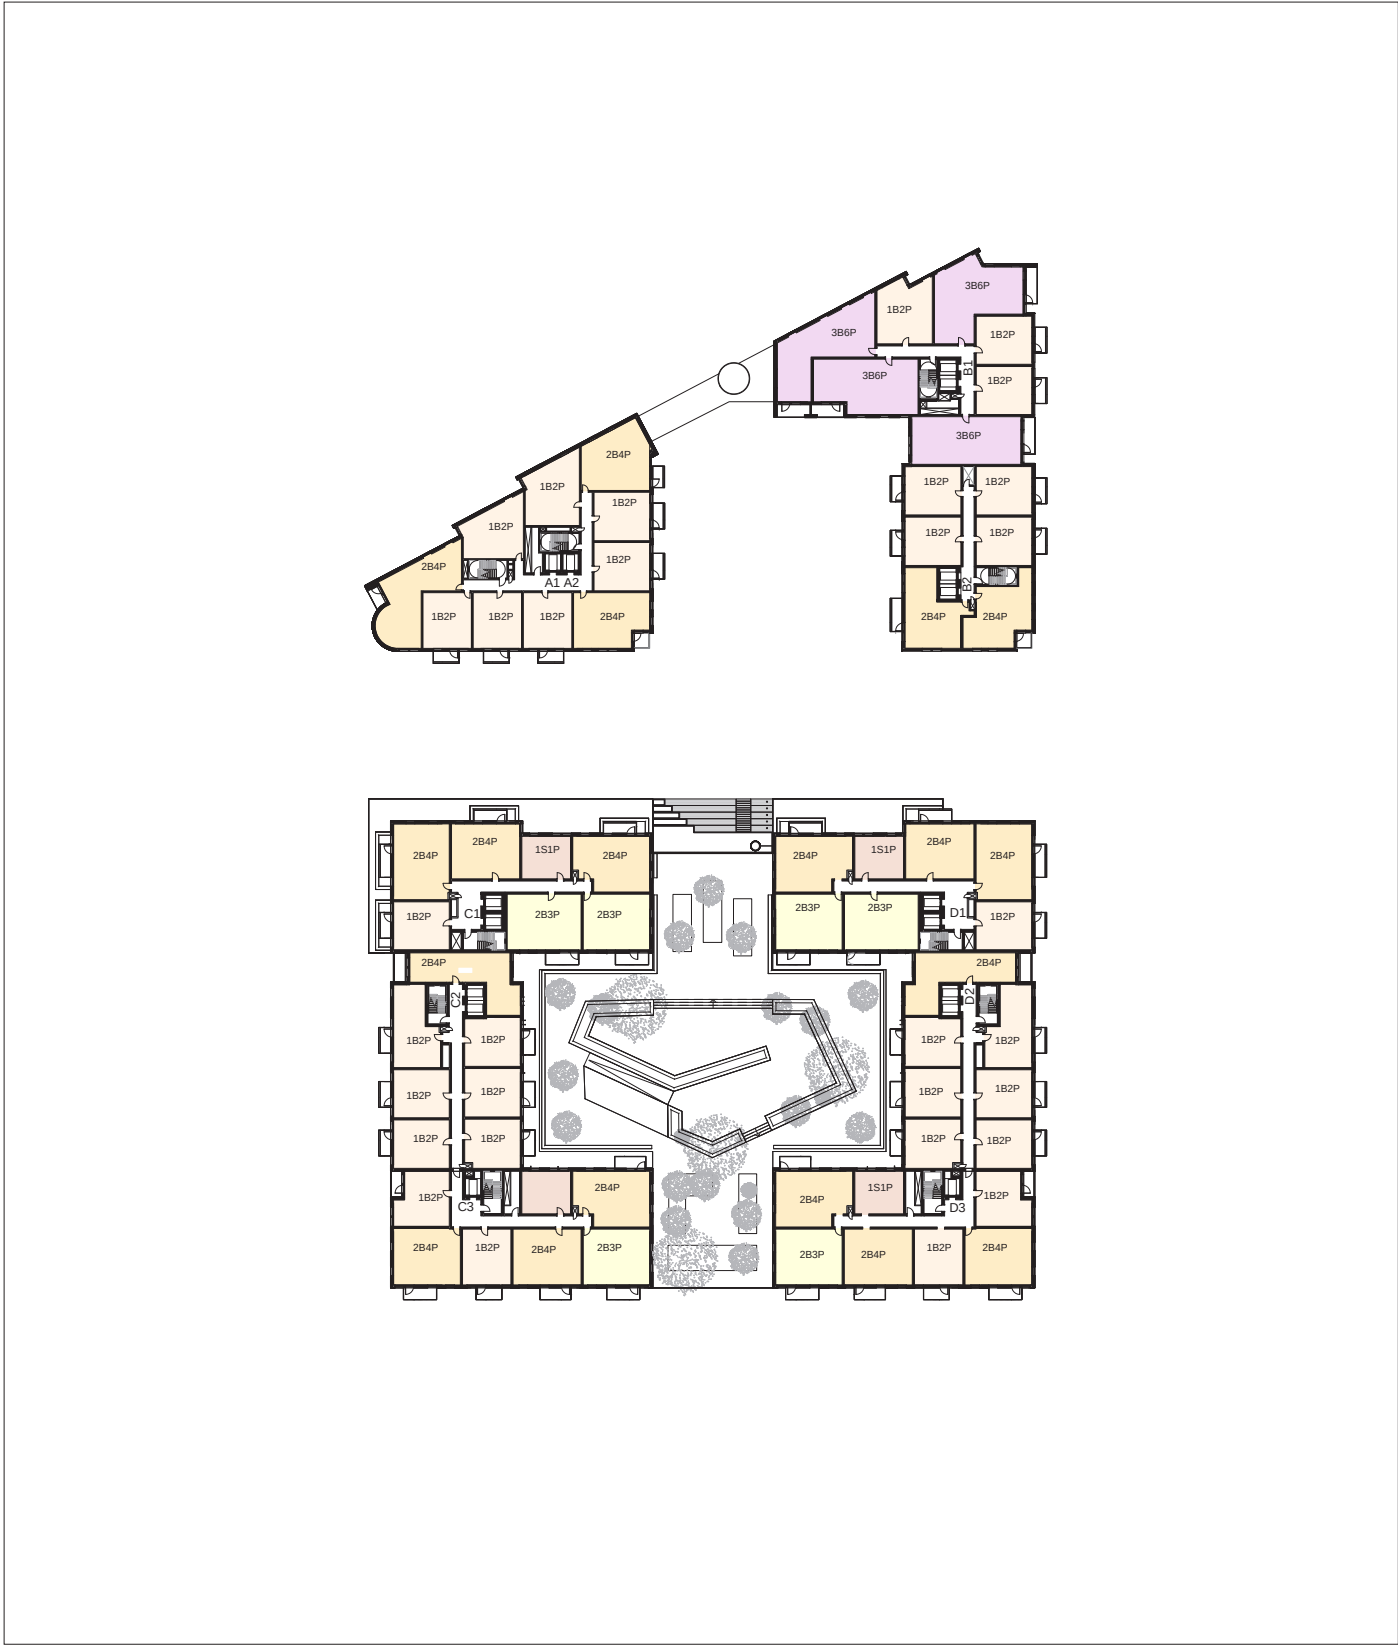

3.9.5 Site-wide - Typical Floor - Level 04-07

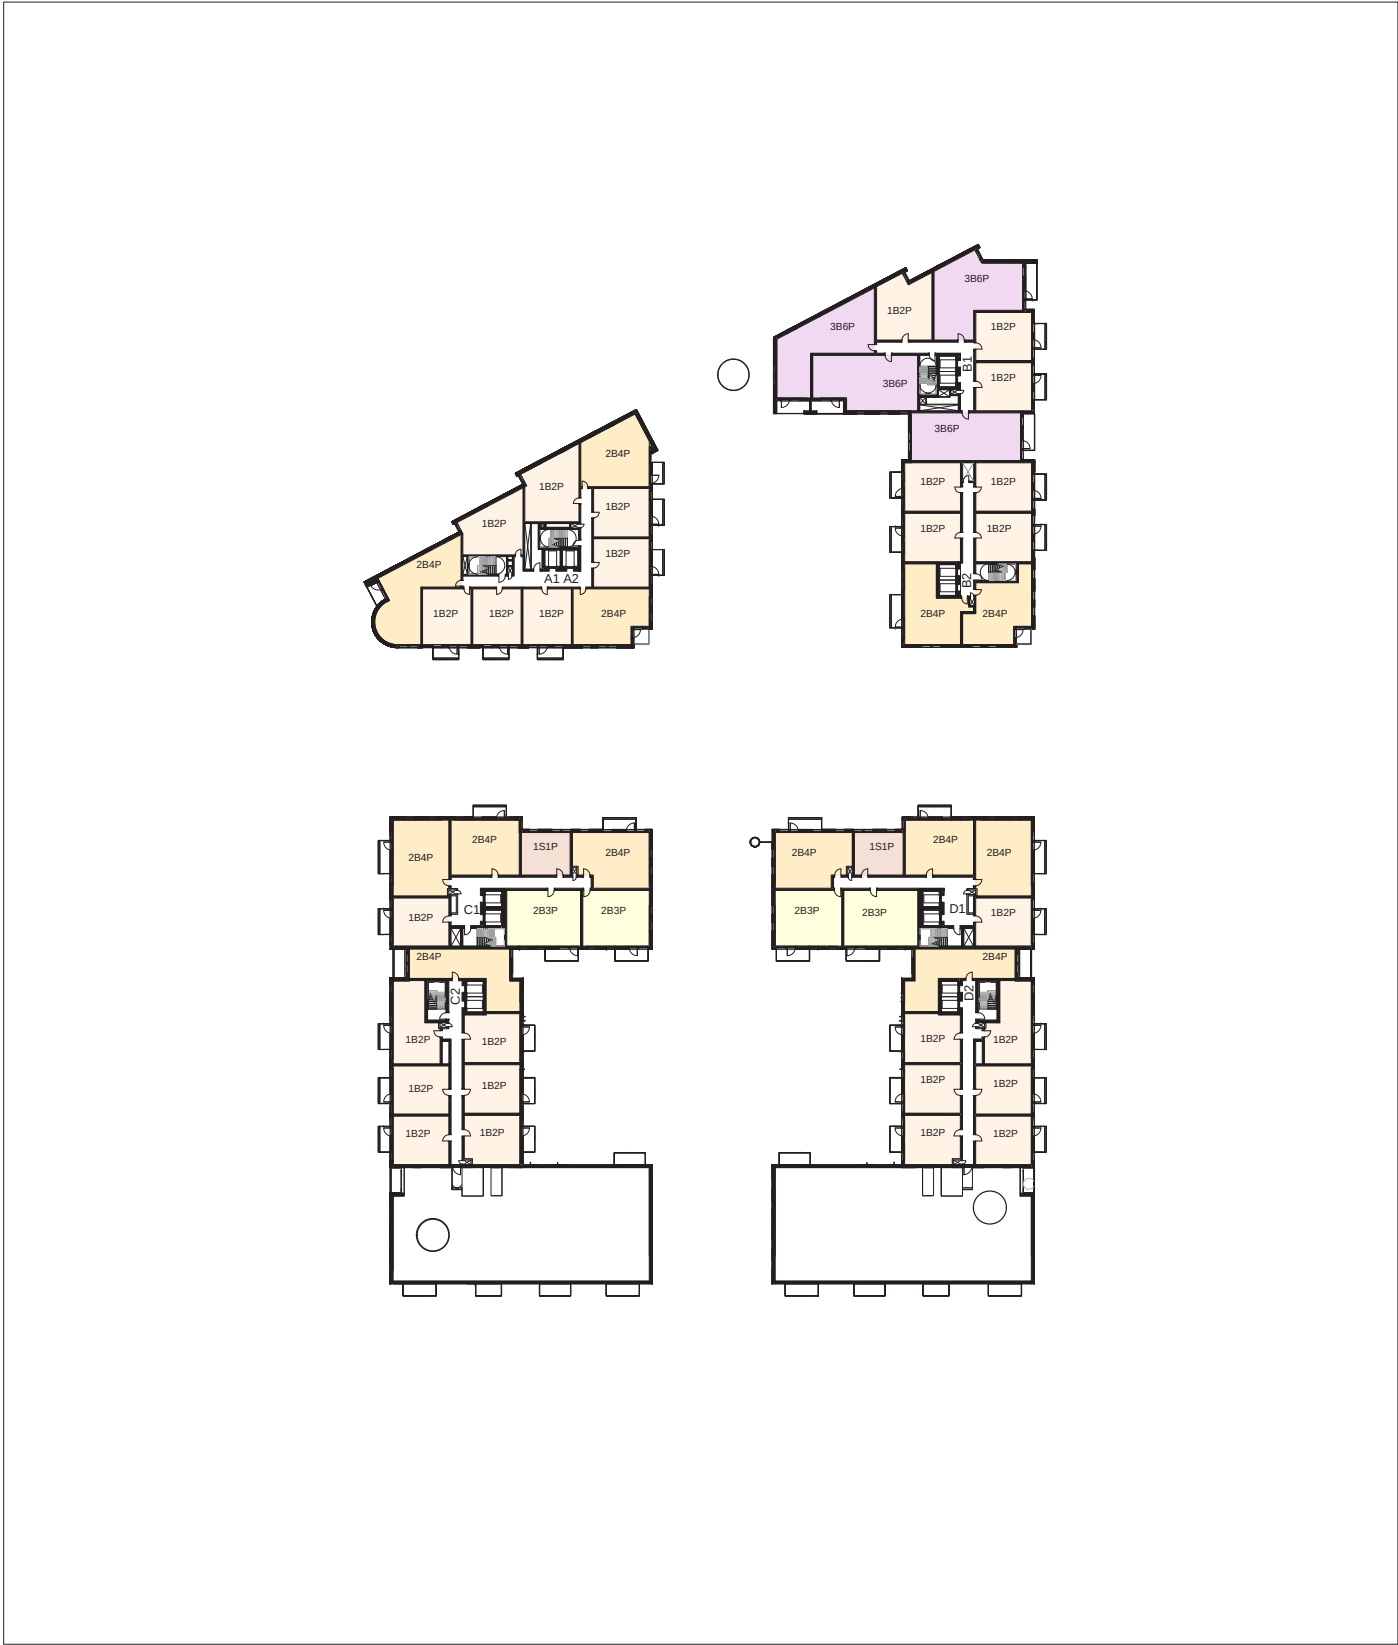

3.9.6 Site-wide - Eighth Floor - Level 08

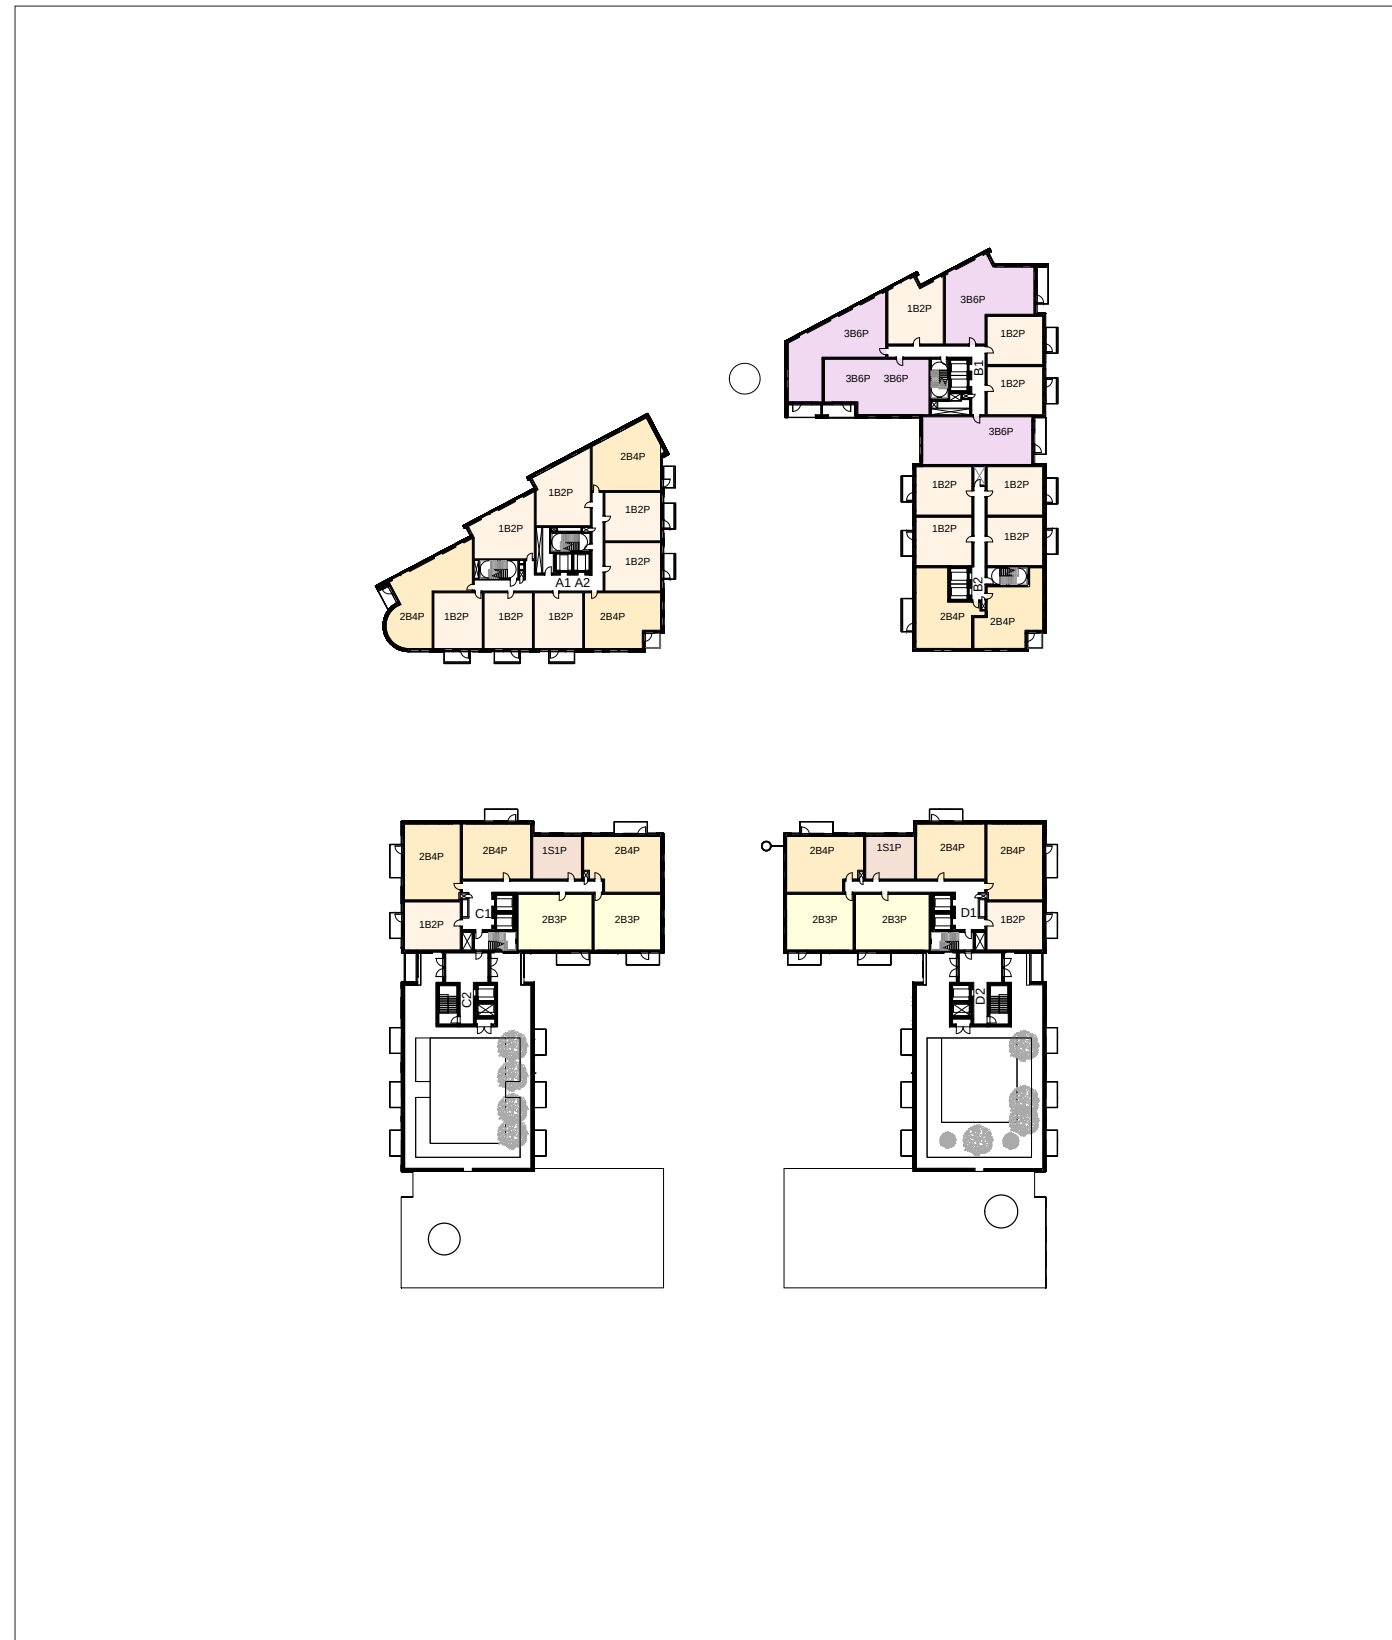

3.9.7 Site-wide - Ninth Floor - Level 09

