




Appendix G

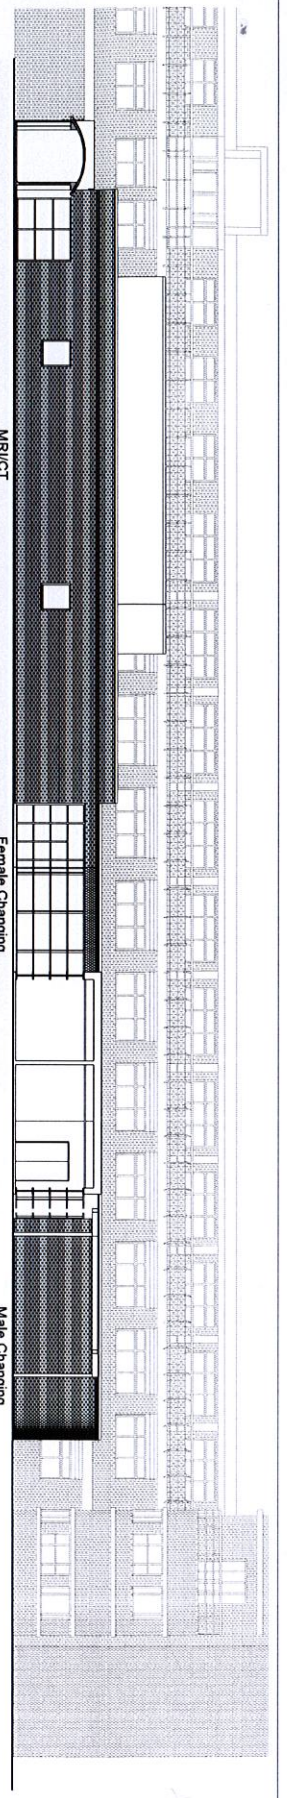


Elevation C-C

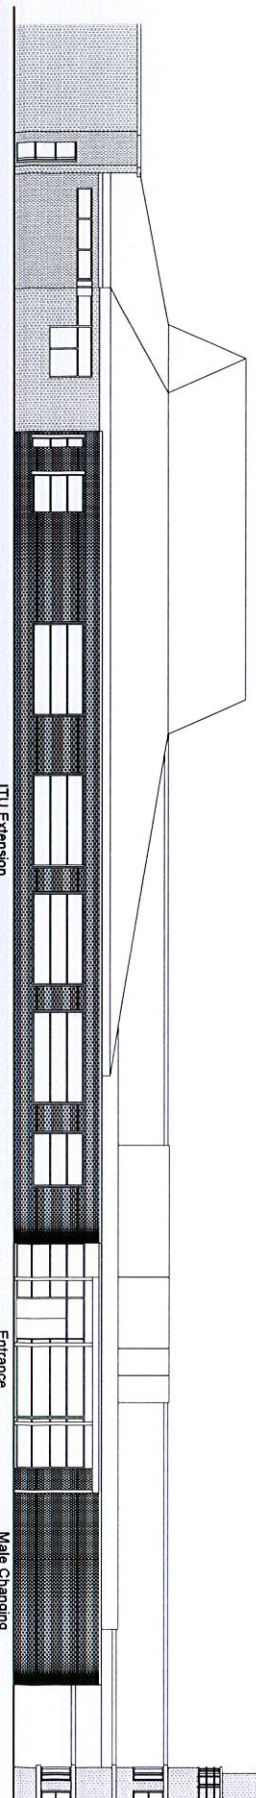


Elevation B-B

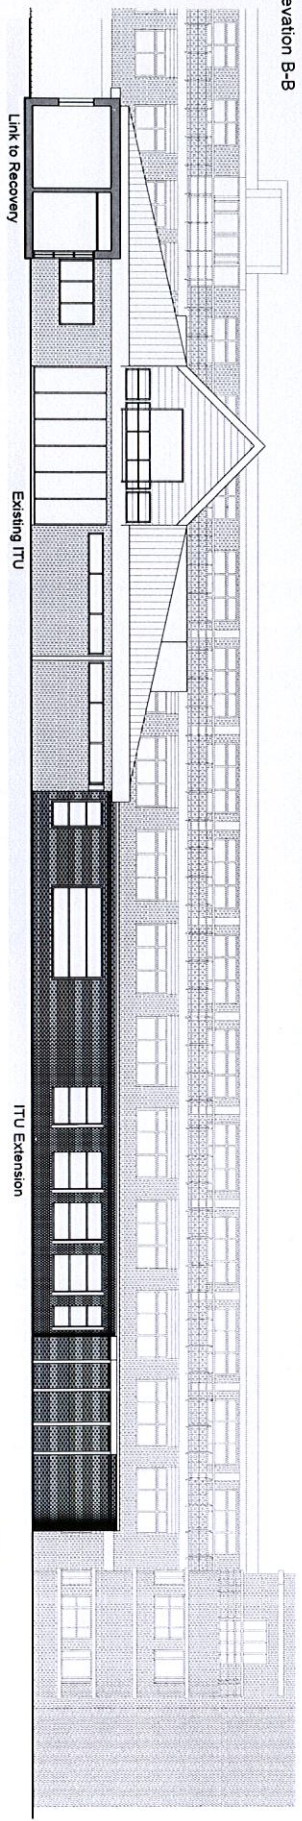


Elevation A-A

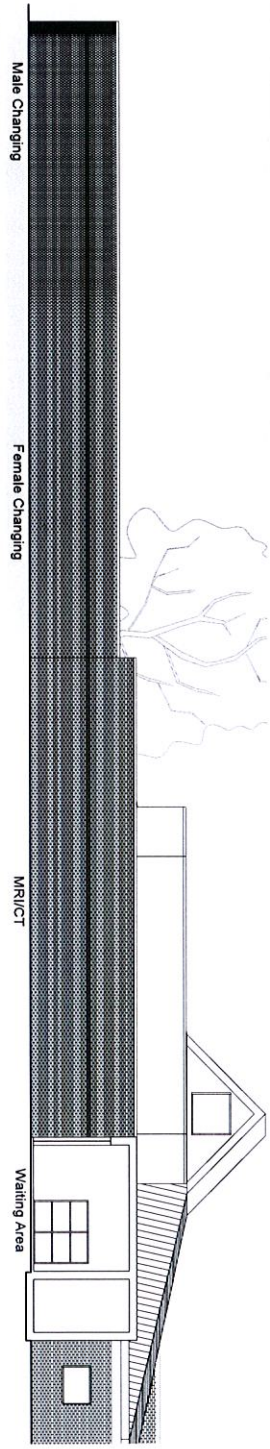


Elevation E-E

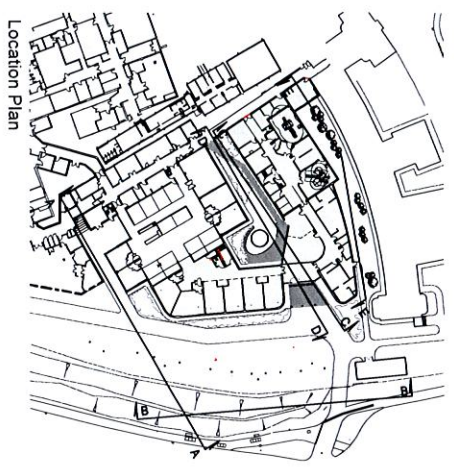

Location Plan

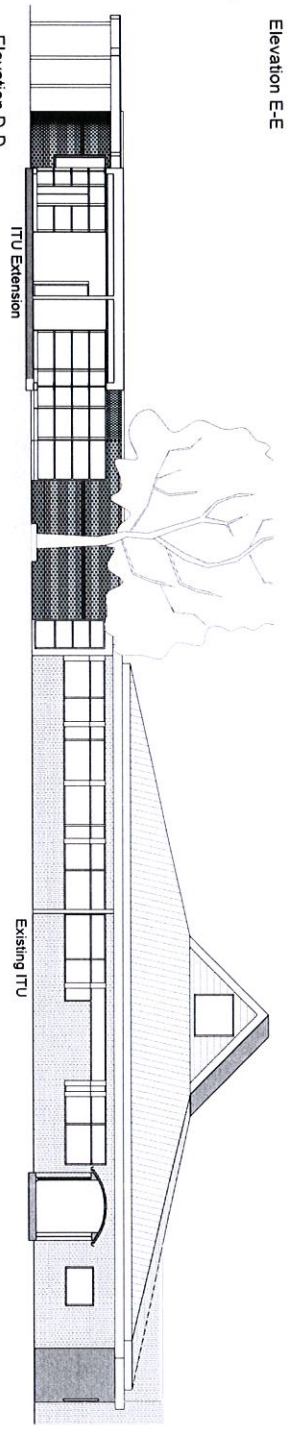

Elevation D-D

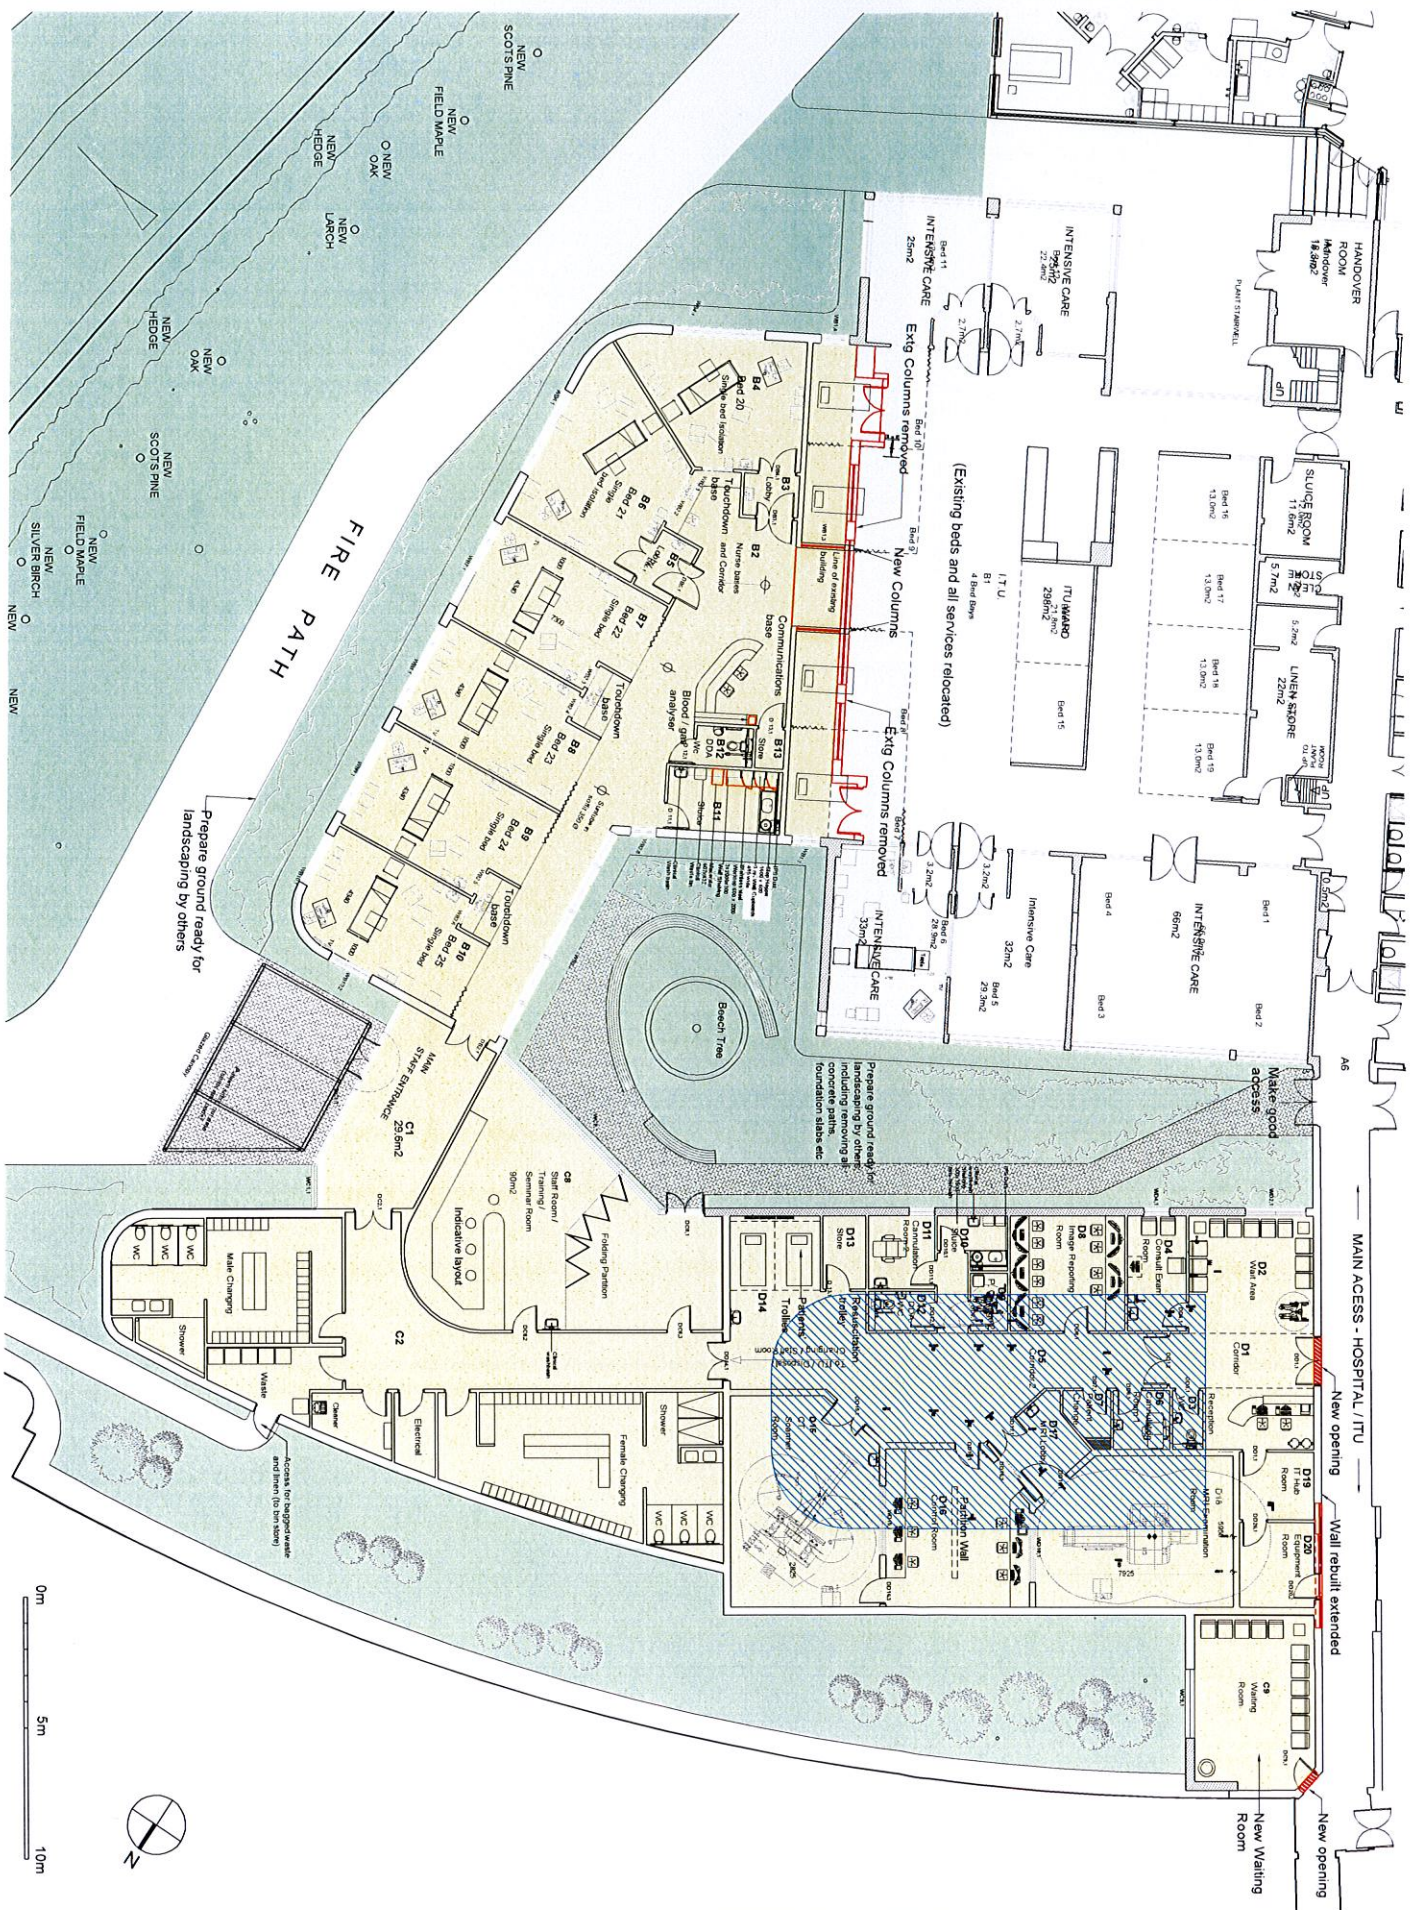[illegible]