
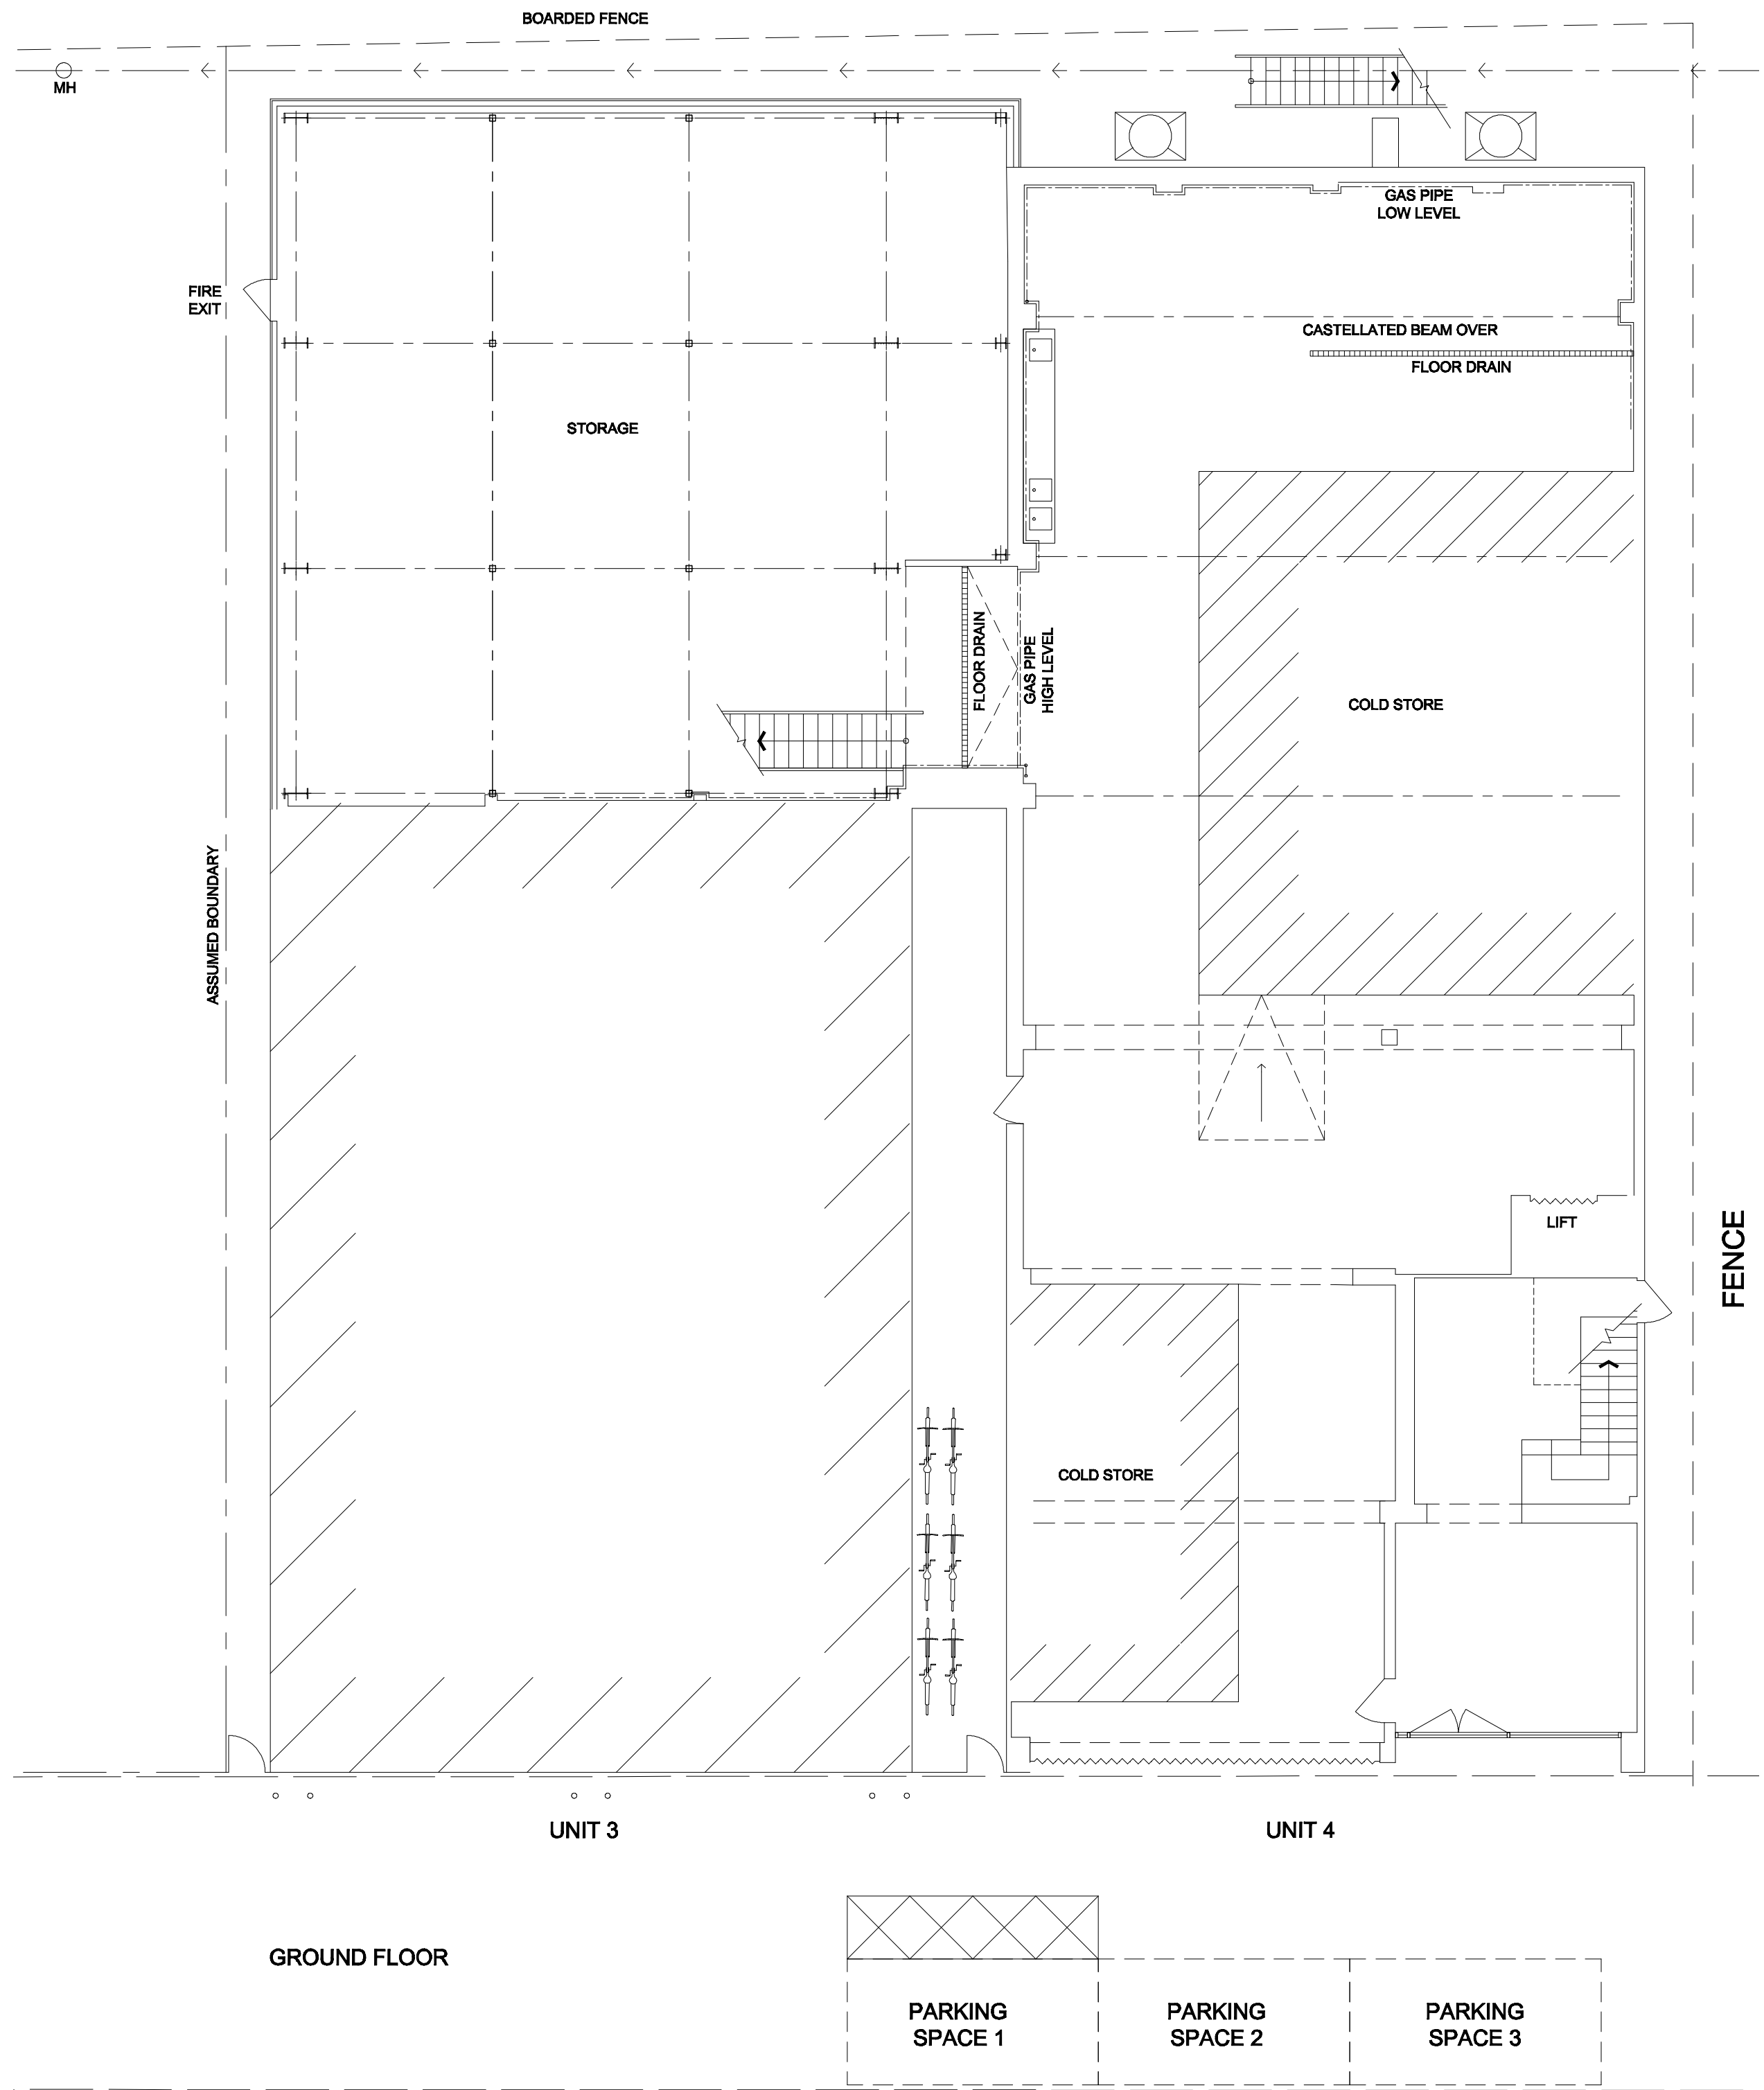


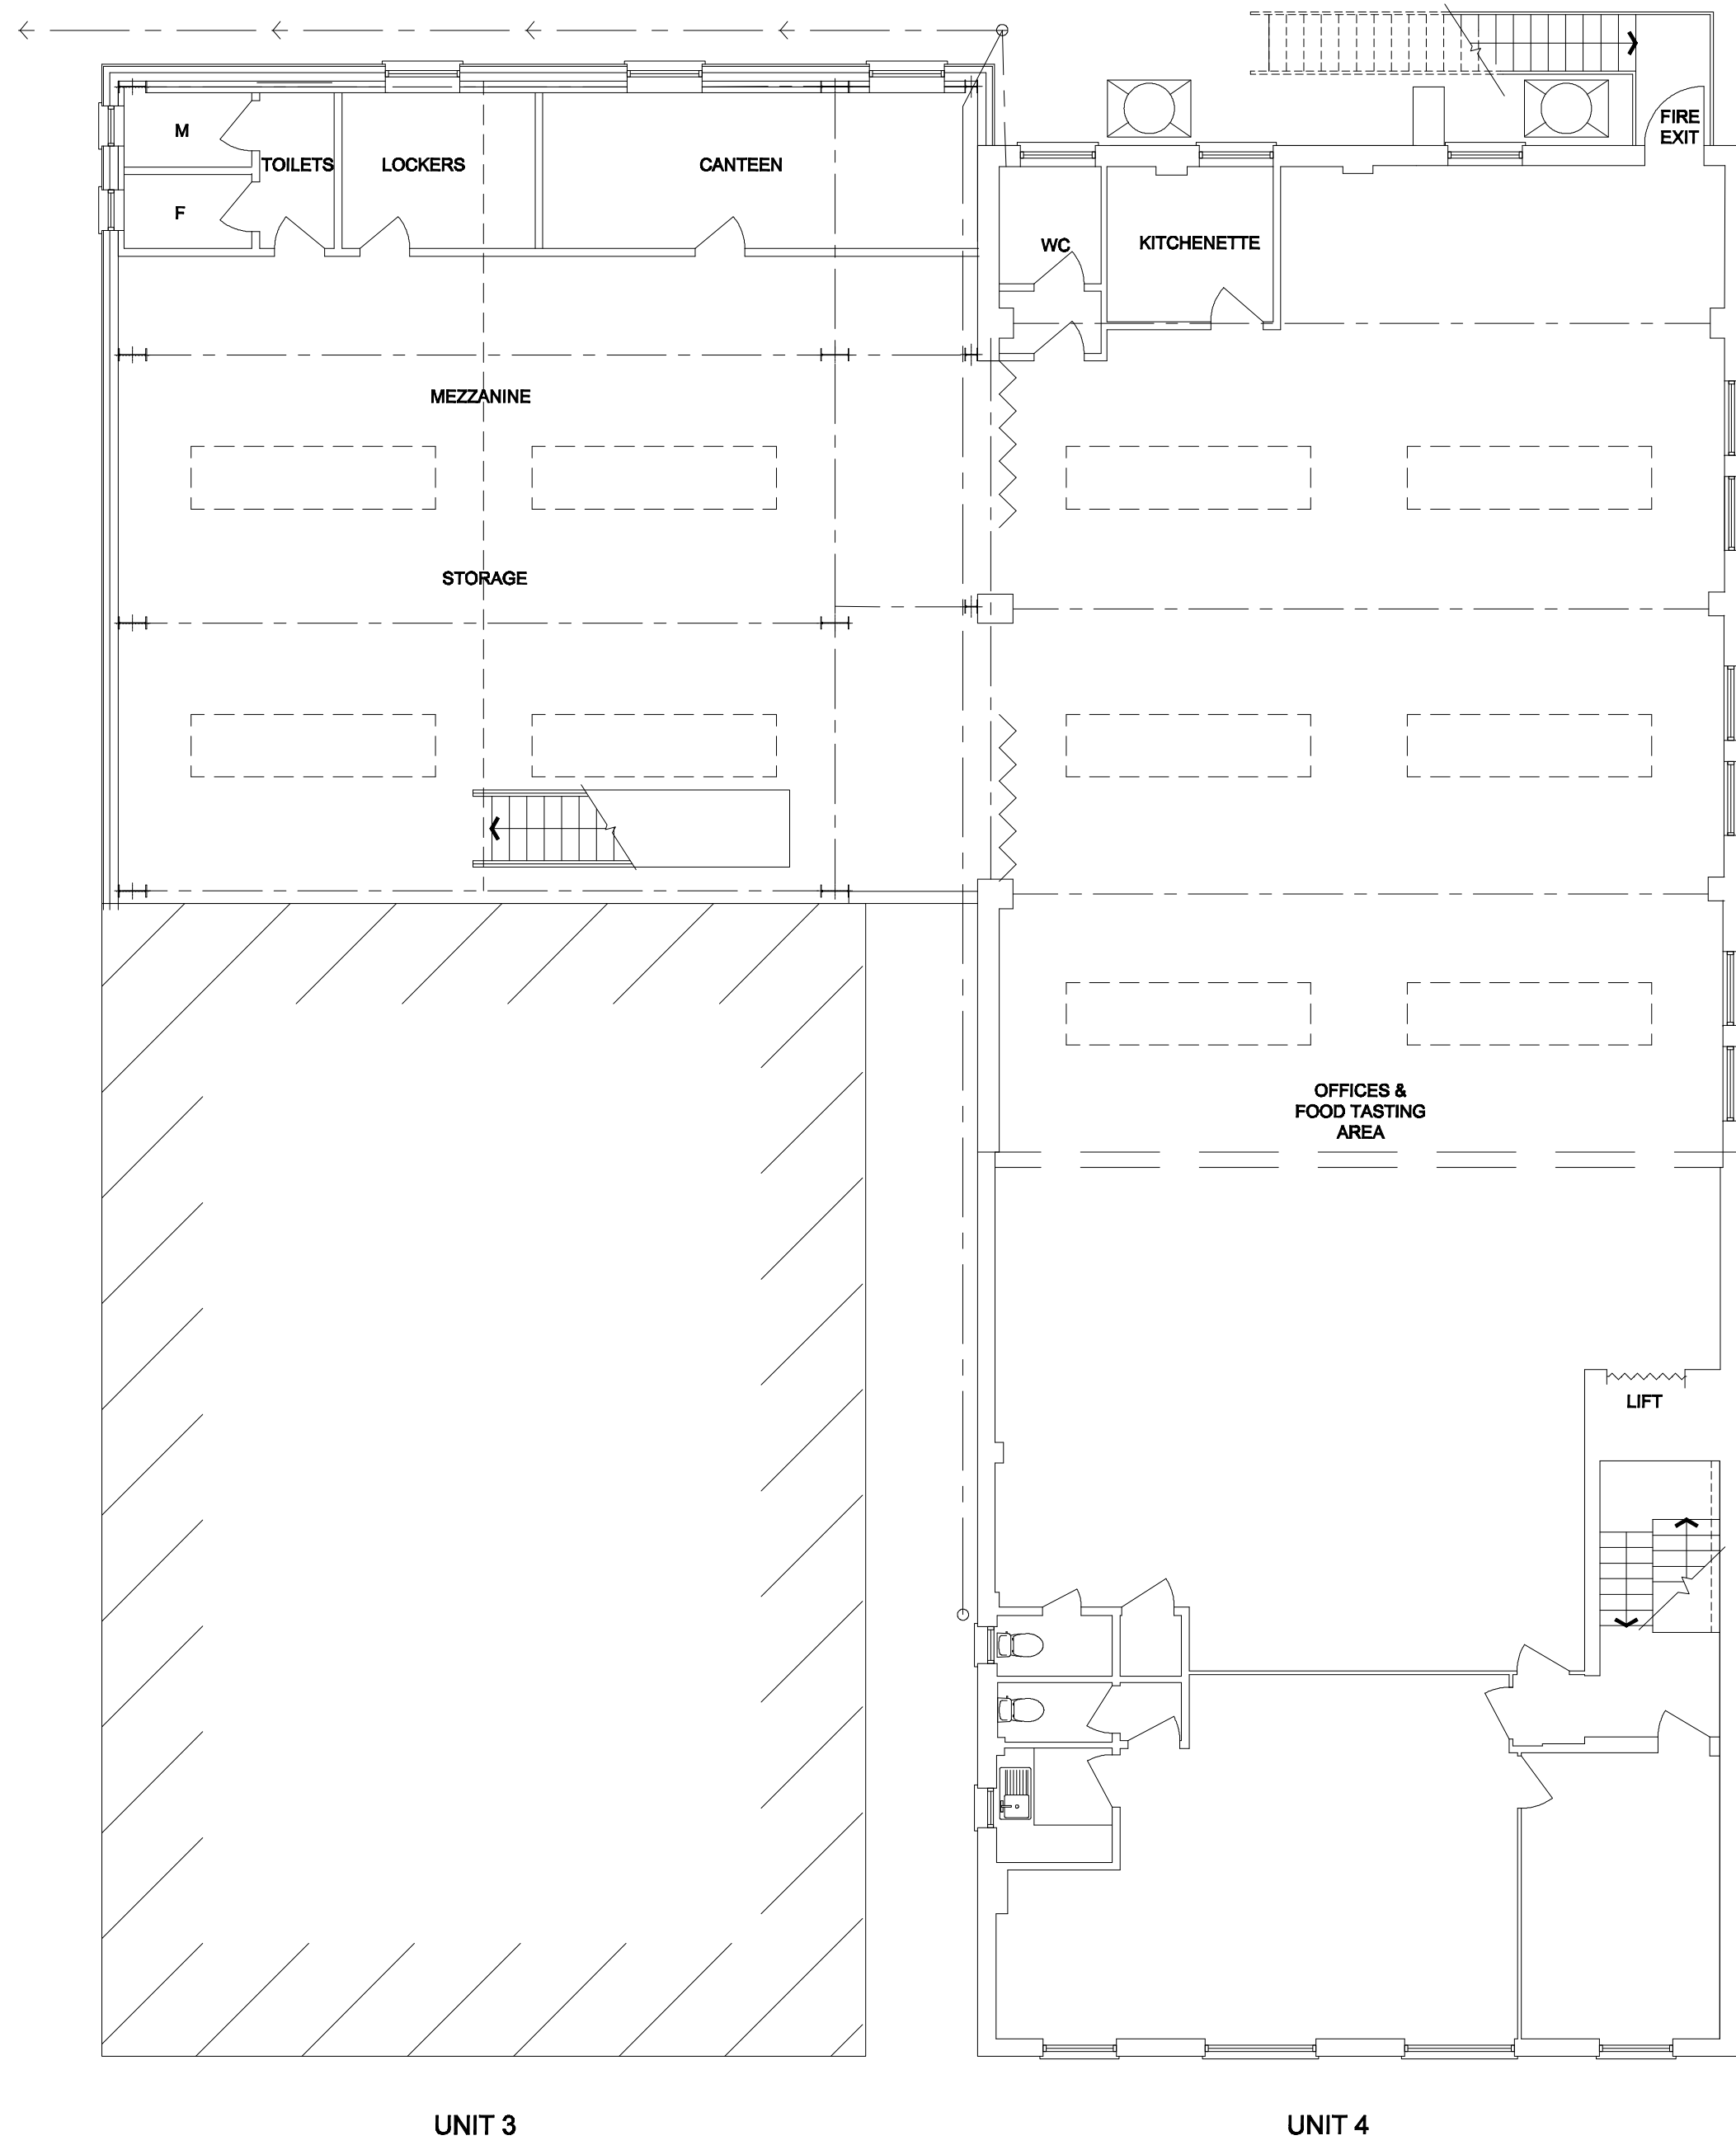

WINDOWS	FEB'16	C
AMENDED LAYOUT	FEB'16	B
AMENDED LAYOUT	JAN'16	A
AMENDMENTS	DATE	REV.

COPYRIGHT RESERVED

ALL SCALED DIMENSIONS MUST BE VERIFIED ON SITE

JOB
3 A & 4 ESKDALE ROAD
UXBRIDGE
UB8 2RT

CLIENTS
ASHOK SHARMA

DRAWING
PROPOSED PLANS

DALE VENN ARCHITECTS
Architects, Planners & Surveyors
HIGH HOUSE, HARLINGTON ROAD,
HILLINGDON, MIDDLESEX 01895-237345

SCALE 1:100 @ A1	DRAWING No.	REV.
DATE JAN '16	4872-4 C	
DRAWN DA		
CHECKED DV		