





1:1250 SCALE BAR (m)

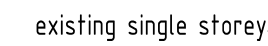

1:500 SCALE BAR (m)

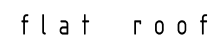

existing plain

existing white

existing white

—existing plain




—existing plain roofing tiles

—existing white render finish

windows and c

—existing brickwork

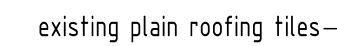

existing white seeders

—existing white upvc windows and doors



ES
All dimensions are to be checked on site
to the commencement of work and any
discrepancy is to be reported to the construction
manager before construction
All work is to comply with current Building
Regulations and allied legislation
All contractors and sub-contractors must
be aware that they have the latest issue of this
drawing and details before the commencement of
work on site.
All materials are to be used and installed in
accordance with the relevant manufacturers
instructions and recommendations.
All work on site, managed and implemented as
result of the designs indicated on this drawing,
is to be given full consideration for compliance with
the Health Safety & Construction Regulations in respect of
design and implementation on site and no works are to
be undertaken if it is considered that compliance with
Building Regulations cannot be achieved.
All dimensions shown in millimetres.
Footprint of buildings shown at 10m above ground
level.



1895 831 103
o@dusek.co.uk
www.dusek.co.uk

print history: Thursday, 31 May, 2018 09:35:56

5 HOUSEXSS\FRIENDS\1020 BEAUFORT, TILE KILN LANE, RUSSELL\1020-F-1.dwg