

NOTE:
EXISTING BT & TX TO BE RELOCATED TO NEW MK5 LAC.
EXISTING SINGLE PHASE 100A TO BE UPGRADED TO THREE
PHASE 100A SUPPLY WITHIN MK5 CABINET

Antenna Aperture ID	Proposed 4G/5G Bearing	Operator: Shared/ EE/H3G
A1	330°	H3G
A2	330°	EE
A3	330°	EE/H3G
A4	330°	EE/H3G
B1	90°	H3G
B2	90°	EE
B3	90°	EE/H3G
B4	90°	EE/H3G
C1	210°	H3G
C2	210°	EE
C3	210°	EE/H3G
C4	210°	EE/H3G

NOTES:
1. ALL DIMENSIONS IN MM UNLESS OTHERWISE NOTED.

Master:	MBNL / EE / H3G:	Project:	Purpose of Issue:	Issue:
M003	MBNL	T&A	Planning	C
Date:	08/04/2020	Revision / Upgrade Description:		
Drawn:	K. Soper	Minor amend to pole distance from existing site.		
Checked:	T. Clifford			
Approved:	M. Venner			
Master:	MBNL / EE / H3G:	Project:	Purpose of Issue:	Issue:
M002	MBNL	T&A	Planning	B
Date:	07/04/2020	Revision / Upgrade Description:		
Drawn:	K. Soper	Site relocation, major amends.		
Checked:	T. Clifford			
Approved:	M. Venner			
Master:	MBNL / EE / H3G:	Project:	Purpose of Issue:	Issue:
M001	MBNL	T&A	Planning	A
Date:	29/02/2020	Revision / Upgrade Description:		
Drawn:	K. Naveen	First Issue		
Checked:	T. Clifford			
Approved:	M. Venner	ACQ		



Hutchison 3G UK Limited
Star House, 20 Grenfell Road
Maidenhead, SL6 1EH
Tel: 01628 765 900
Fax: 01628 765 901



Hatfield Business Park
Hatfield
Hertfordshire
AL10 9BW

Tel: 01707 315000
Fax: 01707 319001

MBNL Mobile Broadband Network Limited
Sixth Floor, Thames Tower, Station Road, Reading, RG1 1LX



UNIT E3 PITTS CLEAVE INDUSTRIAL ESTATE, TAVISTOCK, DEVON, PL19 0PW
sales@beaconcomms.co.uk

Tel: +44 (0)1822 610610

Site Name:

COLUMBUS

Site ID:

785417

Address:

COLUMBUS
STONEFIELD WAY
HILLINGDON RUISLIP
LONDON: HILLINGDON
HA4 0QB

Title:

265 MAX CONFIGURATION ELEVATION

Project:

T & A

Purpose of Issue:

GENERAL ARRANGEMENT

EE Cell ID:

70282

MBNL Cell ID:

HGN031

3UK Cell ID:

HA0133

Master Drawing No:

785417_HGN031_70282_HA0133_M003

Issue:


C

20m ALPHA 30-PORT MONOPOLE ON
ROOT FOUNDATION TO BE RETAINED

LMC CABINET TO BE RETAINED


VRE CABINET ON CONCRETE
BASE TO BE RETAINED
3900A (SIDE BY SIDE) CABINET ON
200 PLINTH ON CONCRETE BASE
TO BE RETAINED
POGONA CABINET ON CONCRETE
BASE TO BE RETAINED

EXISTING MAX CONFIGURATION ELEVATION

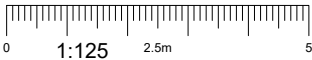

SITE CAPACITY & LEAD OPERATOR			
A	B	C	LEAD
HS2	HS2	HS2	H3G


NOTE:
EXISTING BT & TX TO BE RELOCATED TO NEW MK5 LAC.
EXISTING SINGLE PHASE 100A TO BE UPGRADED TO THREE
PHASE 100A SUPPLY WITHIN MK5 CABINET

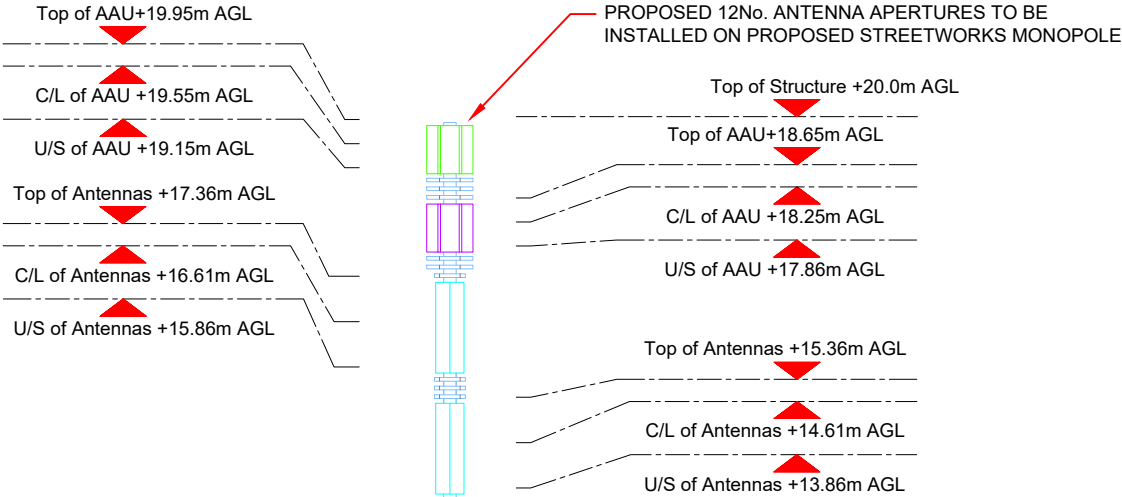

PROPOSED 1No. HUAWEI CABINET TO BE
INSTALLED ON PROPOSED ROOT FOUNDATION
PROPOSED 1No. WILTSHIRE CABINET TO BE
INSTALLED ON PROPOSED ROOT FOUNDATION
PROPOSED DIPLEXER CABINET TO BE
INSTALLED ON PROPOSED ROOT FOUNDATION

PROPOSED 1No. MK5 LINK AC CABINET TO BE
INSTALLED ON PROPOSED ROOT FOUNDATION
PROPOSED 1No. POGONA CABINET TO BE
INSTALLED ON PROPOSED ROOT FOUNDATION
PROPOSED 1No. APM5930 CABINET TO BE
INSTALLED ON PROPOSED ROOT FOUNDATION
PROPOSED 2No. HUAWEI CABINETS TO BE
INSTALLED ON PROPOSED ROOT FOUNDATION

PROPOSED MAX CONFIGURATION ELEVATION

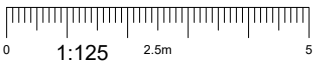

Antenna Aperture ID	Proposed 4G/5G Bearing	Operator: Shared/ EE/H3G
A1	330°	H3G
A2	330°	EE
A3	330°	EE/H3G
A4	330°	EE/H3G
B1	90°	H3G
B2	90°	EE
B3	90°	EE/H3G
B4	90°	EE/H3G
C1	210°	H3G
C2	210°	EE
C3	210°	EE/H3G
C4	210°	EE/H3G

NOTES:
1. ALL DIMENSIONS IN MM UNLESS OTHERWISE NOTED.

Master: M003	MBNL / EE / H3G	Project: T&A	Purpose of Issue: Planning	Issue: C
Date: 08/04/2020	Revision / Upgrade Description: Minor amend to pole distance from existing site.			
Drawn: K. Soper				
Checked: T. Clifford				
Approved: M. Venner				
Master: M002	MBNL / EE / H3G	Project: T&A	Purpose of Issue: Planning	Issue: B
Date: 07/04/2020	Revision / Upgrade Description: Site relocation, major amends.			
Drawn: K. Soper				
Checked: T. Clifford				
Approved: M. Venner				
Master: M001	MBNL / EE / H3G	Project: T&A	Purpose of Issue: Planning	Issue: A
Date: 29/02/2020	Revision / Upgrade Description: First Issue			
Drawn: K. Naveen				
Checked: T. Clifford				
Approved: M. Venner				



Hutchison 3G UK Limited
Star House, 20 Grenfell Road
Maidenhead, SL6 1EH
Tel: 01628 765 000
Fax: 01628 765 001



Hatfield Business Park
Hatfield
Hertfordshire
AL10 9BW
Tel: 01707 315000
Fax: 01707 319001



Mobile Broadband Network Limited
Sixth Floor, Thames Tower, Station Road, Reading, RG1 1LX



UNIT E3 PITTS CLEAVE INDUSTRIAL ESTATE, TAVISTOCK, DEVON, PL19 0PW
sales@beaconcomms.co.uk
Tel: +44 (0)1822 610610

Site Name:	COLUMBUS		
Site ID:	785417		
Address:	COLUMBUS STONEFIELD WAY HILLINGDON RUISLIP LONDON: HILLINGDON HA4 0QB		
Title:	265 MAX CONFIGURATION ELEVATION		
Project:	T & A		
Purpose of Issue:	GENERAL ARRANGEMENT		
EE Cell ID:	70282	MBNL Cell ID:	HGN031
3UK Cell ID:	HA0133		
Master Drawing No:	785417_HGN031_70282_HA0133_M003		Issue:
			C

SITE CAPACITY & LEAD OPERATOR			
A	B	C	LEAD
HS2	HS2	HS2	H3G