



- 1 bed 1 person
- 1 bed 2 person
- 2 bed 4 person
- 3 bed 6 person


PLEASE NOTE:
INTERNAL LAYOUTS ARE SHOWN INDICATIVE.
ALL INFORMATION HEREIN IS SUBJECT TO
DETAIL & TECHNICAL DESIGN DEVELOPMENT
AND COORDINATION AND STATUTORY
REGULATIONS.

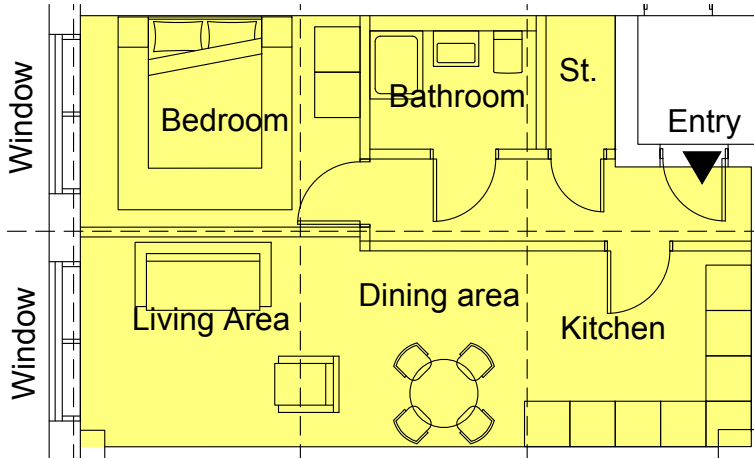


1 Bed 1 person 45m2

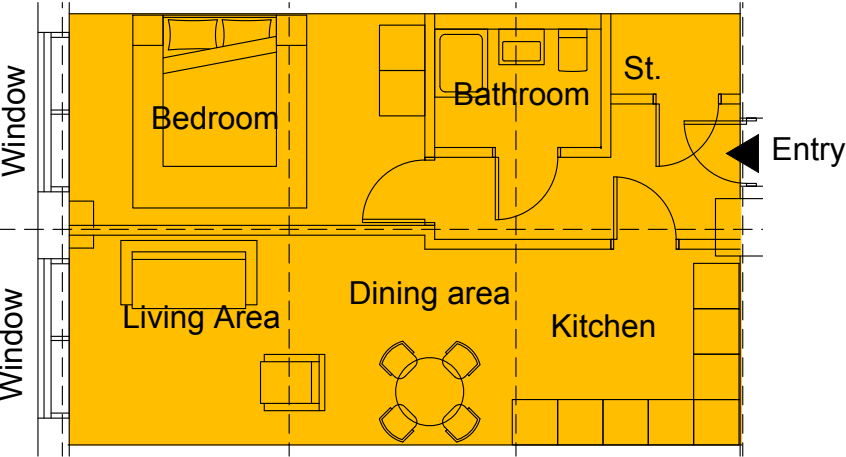


1 Bed 2 person <50m2

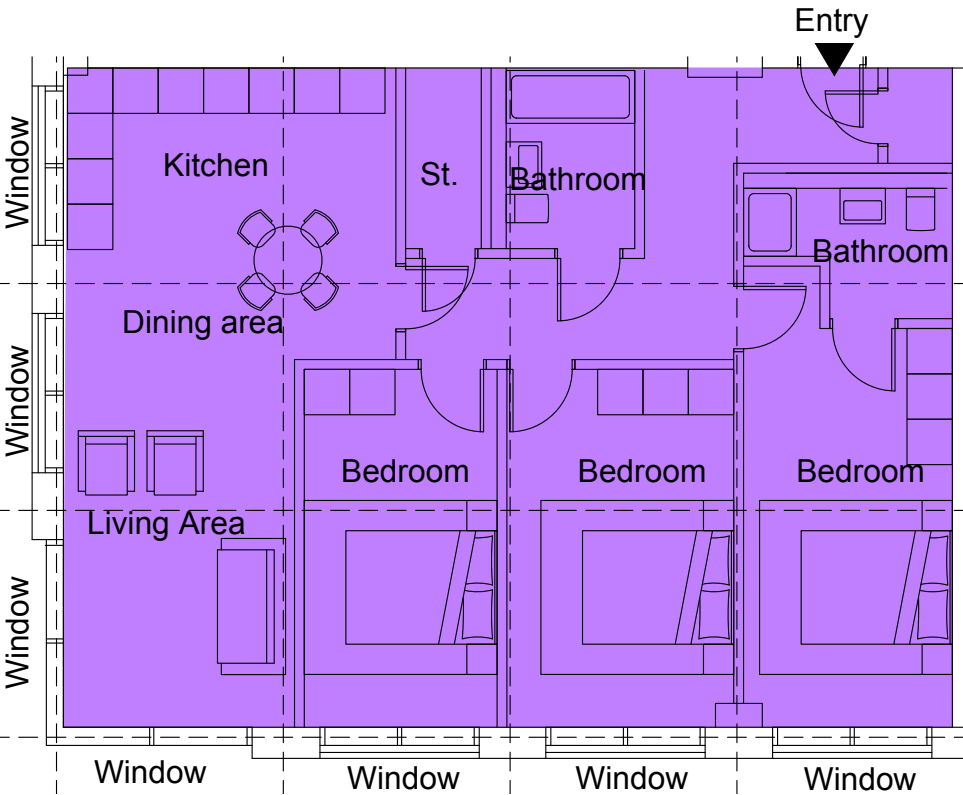

3 Bed 6 person 103m2

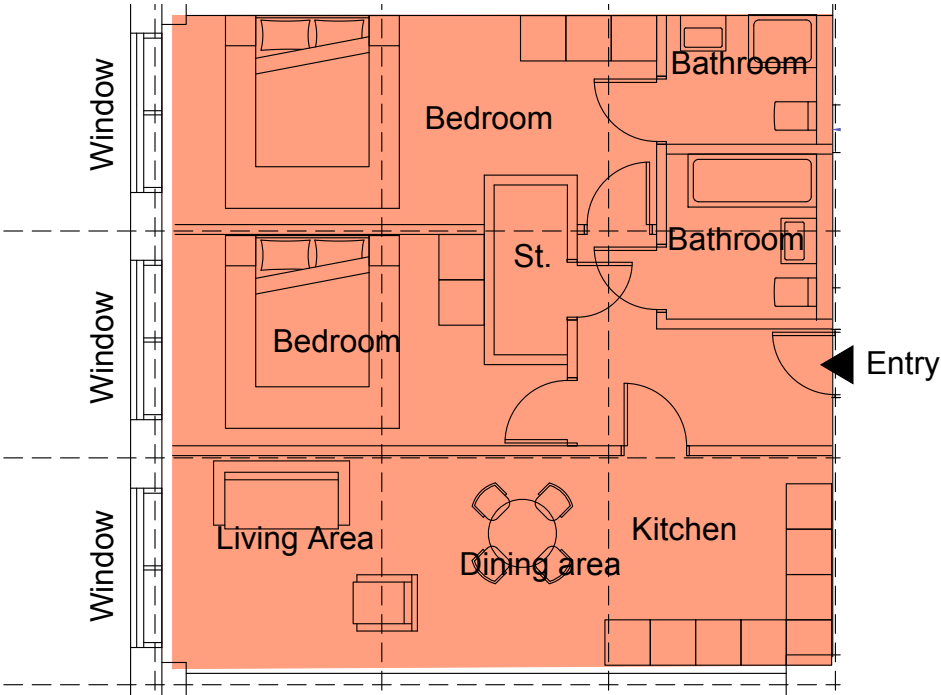

2 bed 4 person 75m2

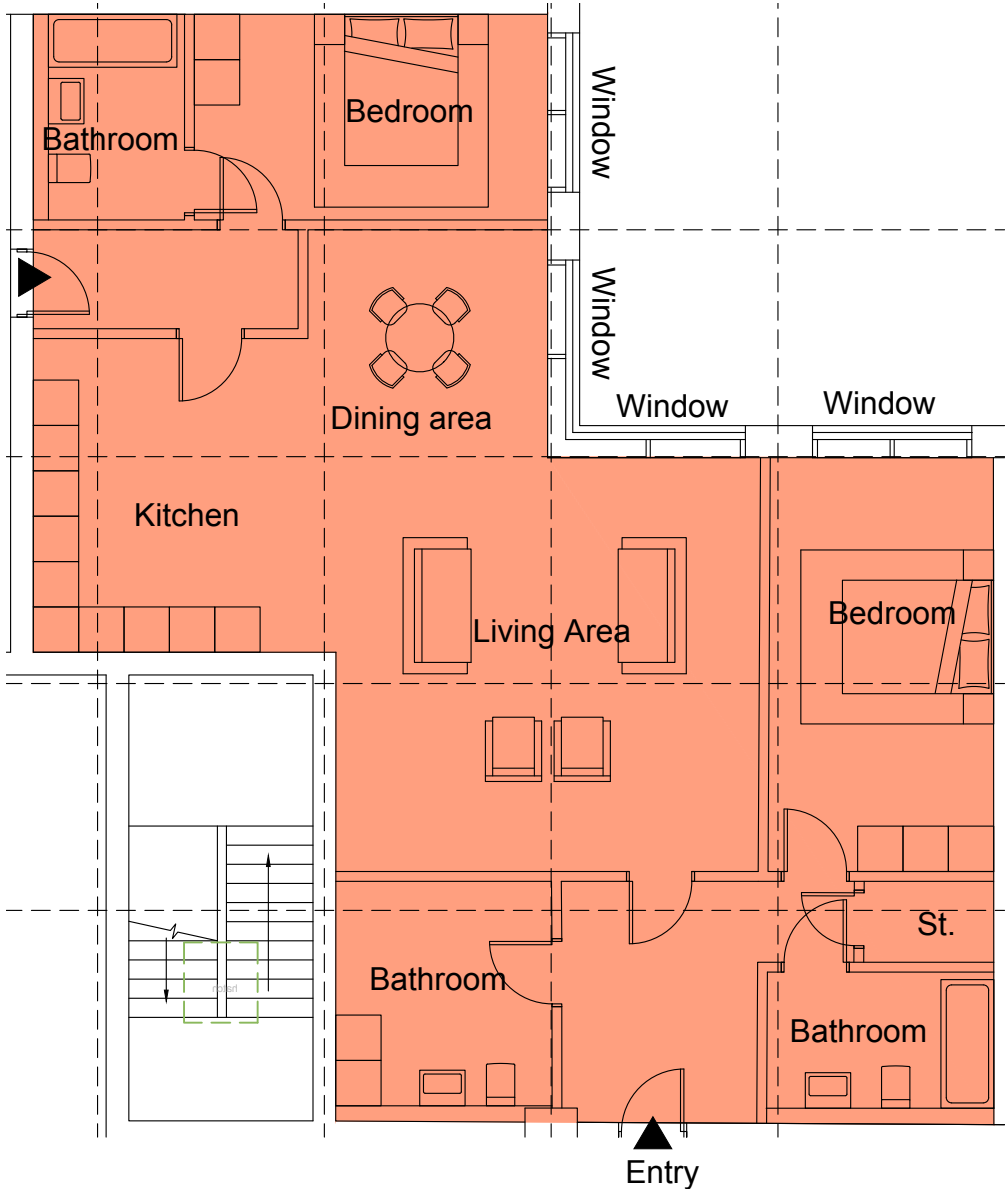

2 bed 4 person 126m2

DA VINCI HOUSE, 44 SAFFRON HILL
LONDON, EC1N 8FH
T. +44(0)20 3640 8508
W. mail@iceniprojects.com



Client
Universities Superannuation Scheme
Limited

Project
Hayes Park - North Building PDR

Drawing Title
Proposed typical unit plans

Job Ref.	21-M011	Drawn by	CM
Scale	1:100@A3	Checked by	PD
Drawing no.	21-M011-D00-010	Date	2021/05/28
Status	PLANNING	Rev.	.