
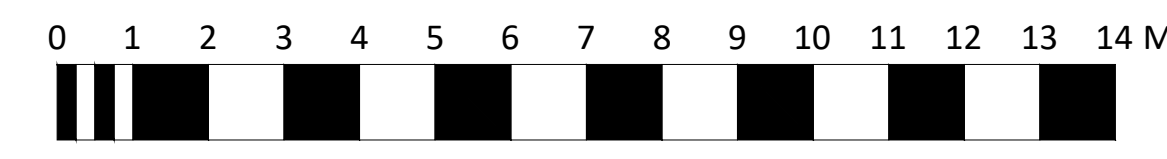
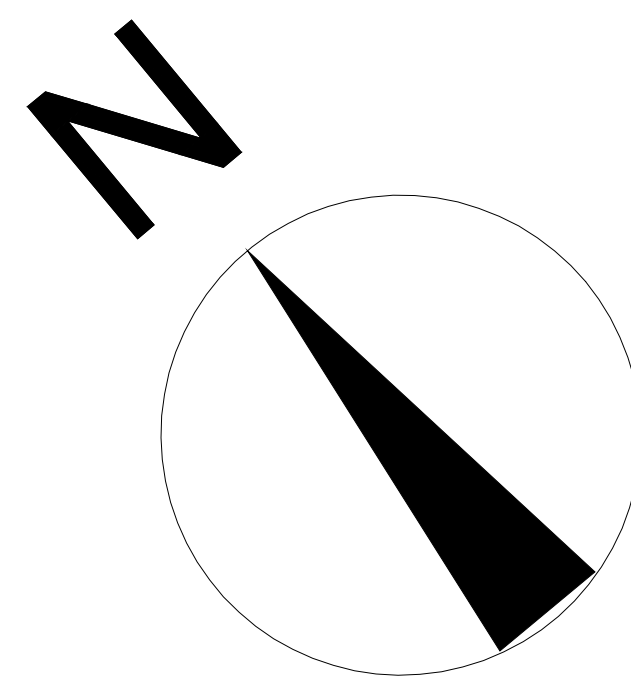


SWAKELEYS ROAD DEVELOPMENT
CONCEPT PLAN FOR LANDSCAPING

- Medium size evergreen shrub. 100cm spread x 50/60cm height.
- Evergreen ferns 50cm spread x 30/40cm height
- Deciduous ornamental grass 50cm spread x 40cm height
- Evergreen flowering shrubs 50cm spread x 30/40cm height
- Evergreen hedge clipped to a finished height of 60cm and maintained at this height
- Medium size evergreen flowering shrub 100/120cm x 60cm height to be clipped and maintained at this height
- Deciduous flowering shrubs 120/150 height x 80/90 spread
- Evergreen pine shrub 80cm spread x 50/60cm height
- Semi evergreen ornamental grasses 50cm spread x 50/60cm height
- Evergreen shrub to mark the entrance of the development
- Lawm
- Areas of hardstanding
- 7 x multi-stem deciduous tree to be added
Eventual height: 400cm
Spread of each tree: 300cm

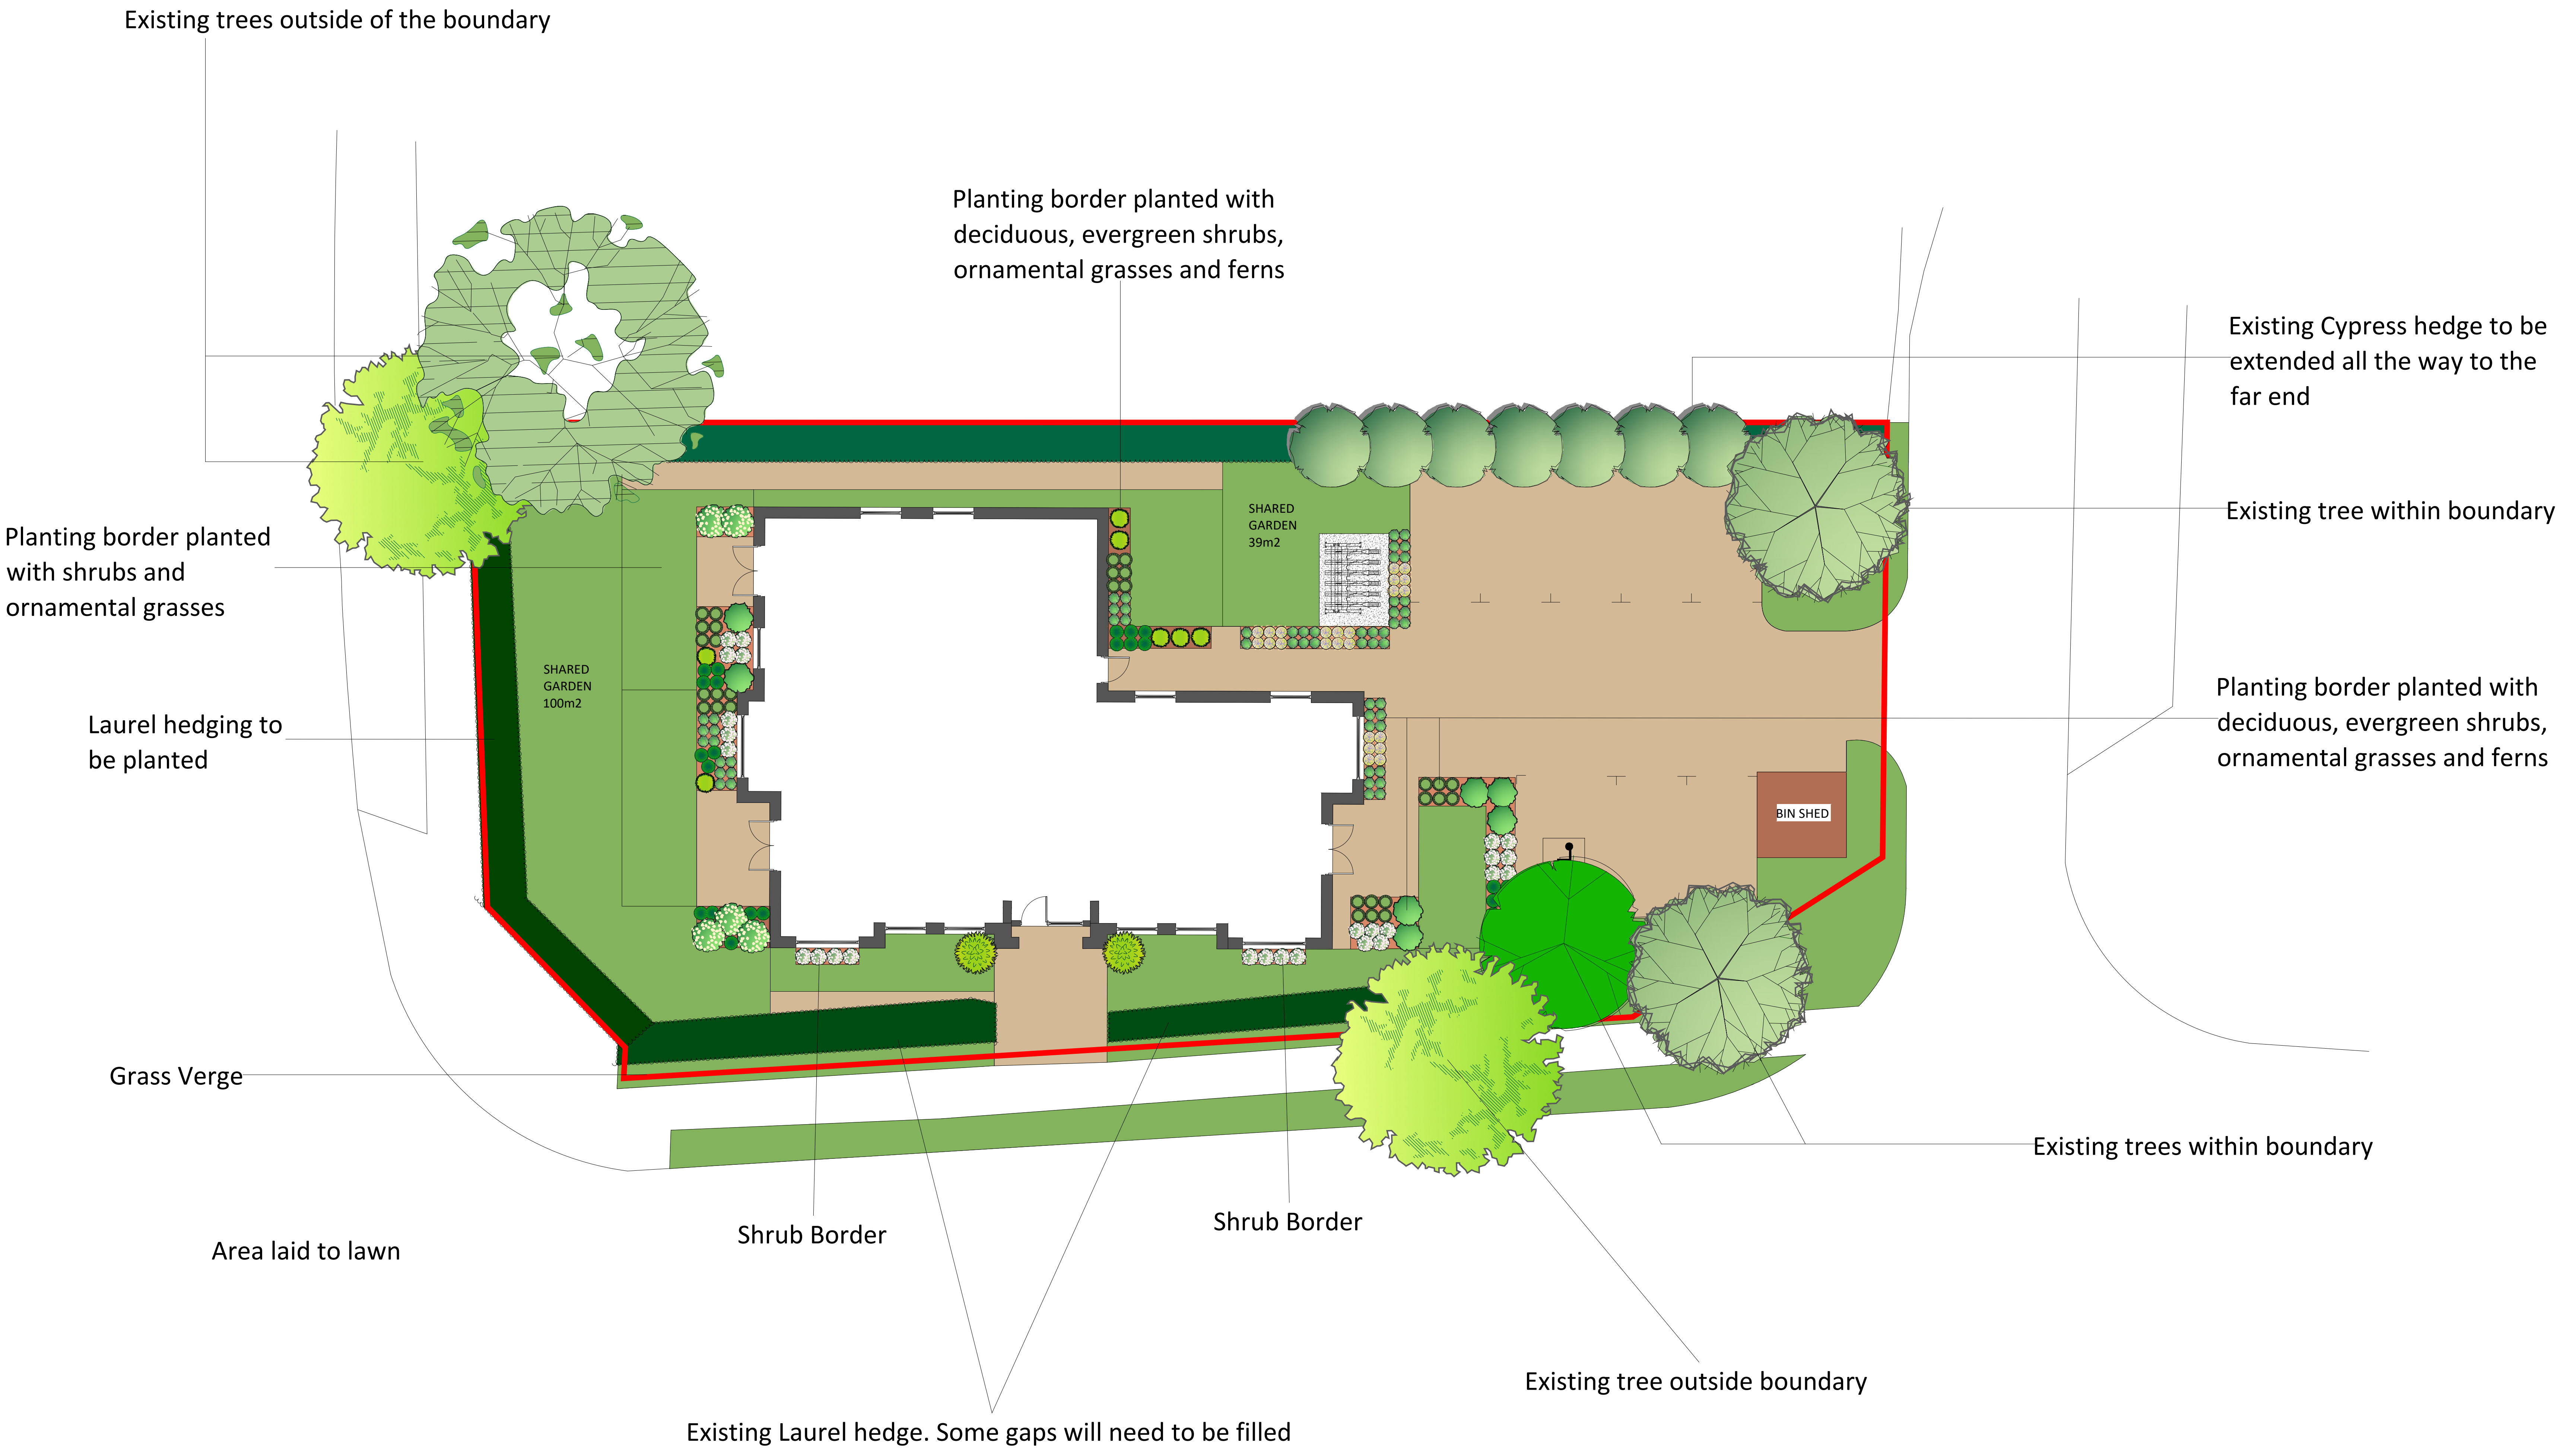

DO NOT SCALE FROM THIS PLAN. ALL MEASUREMENTS MUST BE TAKEN AT SITE

DRAWING NO: SR/1000/CP	REVISION: A	ISSUED TO: RICHARD MORTON, PARAMJIT SIDHU
DATE: 31-08-2021	DRAWN BY: MM	
SCALE: 1: 100 on A0	CHECKED BY:	



12 BLUEBRIDGE ROAD
BROOKMANS PARK
HATFIELD, AL97SB
MOBILE 07979658890
E: manoj@manojmaldegardendesign.co.uk
www.manojmaldegardendesign.co.uk