


Second floor

First floor

Ground floor

Lower ground floor

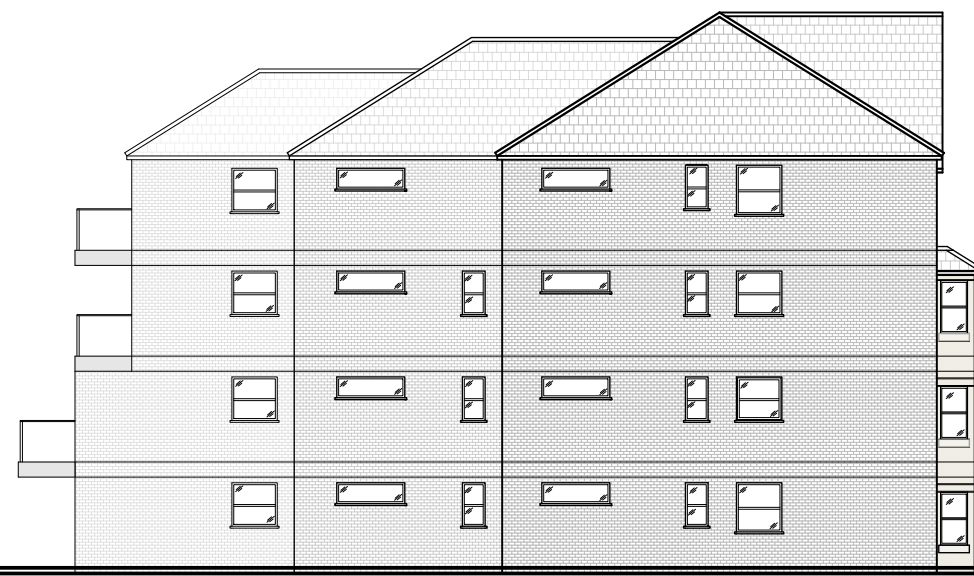

SCALE - 1:200


SCALE - 1:200

SCALE - 1:200

SCALE - 1:200



SCALE - 1:50

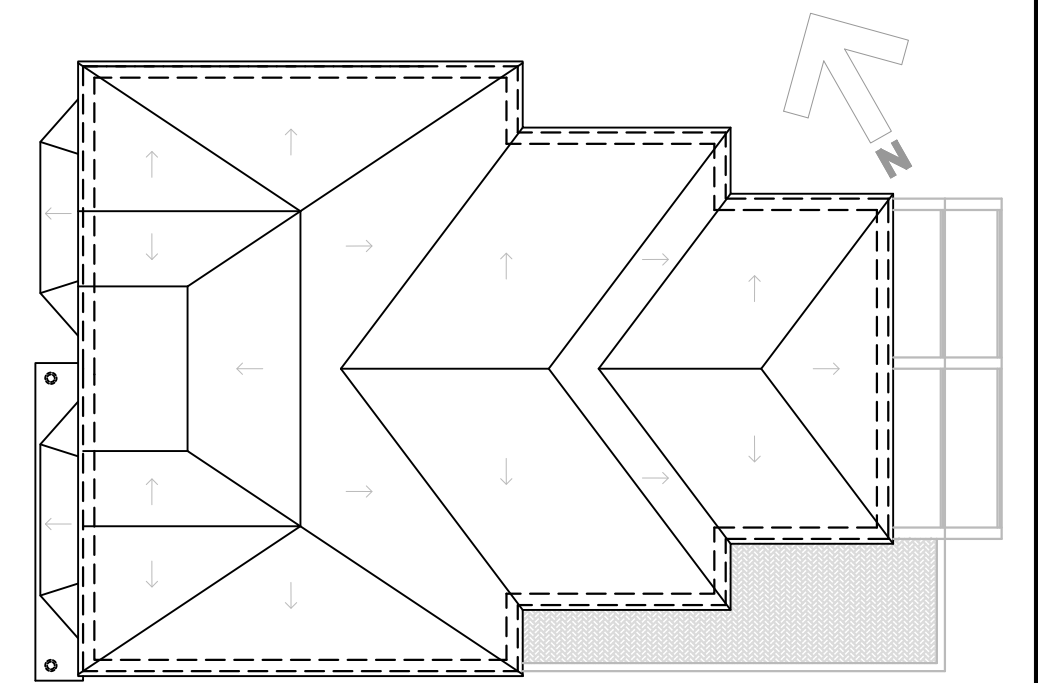

SCALE - 1:200

PRELIMINARY

C	JUN 19	KW	FRONT BAYS EXTENDED
B	JUN 19	KW	FRONT BAYS ADDED
A	FEB 19	JEN	BALCONY REVISED
REV	DATE	DRAWN BY	DESCRIPTION



J04121300	<u>CLIENT</u>		TWIGLETS DEVELOPMENTS			
	<u>PROJECT</u>		72 HAREFIELD ROAD, UXBRIDGE, MIDDXX, UB8 1PJ			
	<u>TITLE</u>		PROPOSAL FOR NEW FLATS (9 DWELLINGS) PLANS AND ELEVATIONS SECOND FLOOR PLAN + ELEVATIONS			
	<u>DATE</u>	<u>SCALE</u>	<u>DRN</u>	<u>DRG NO</u>	<u>REV</u>	
	JAN 2019	1:50, 1:200	JEN	19_01_04	C	A1

