

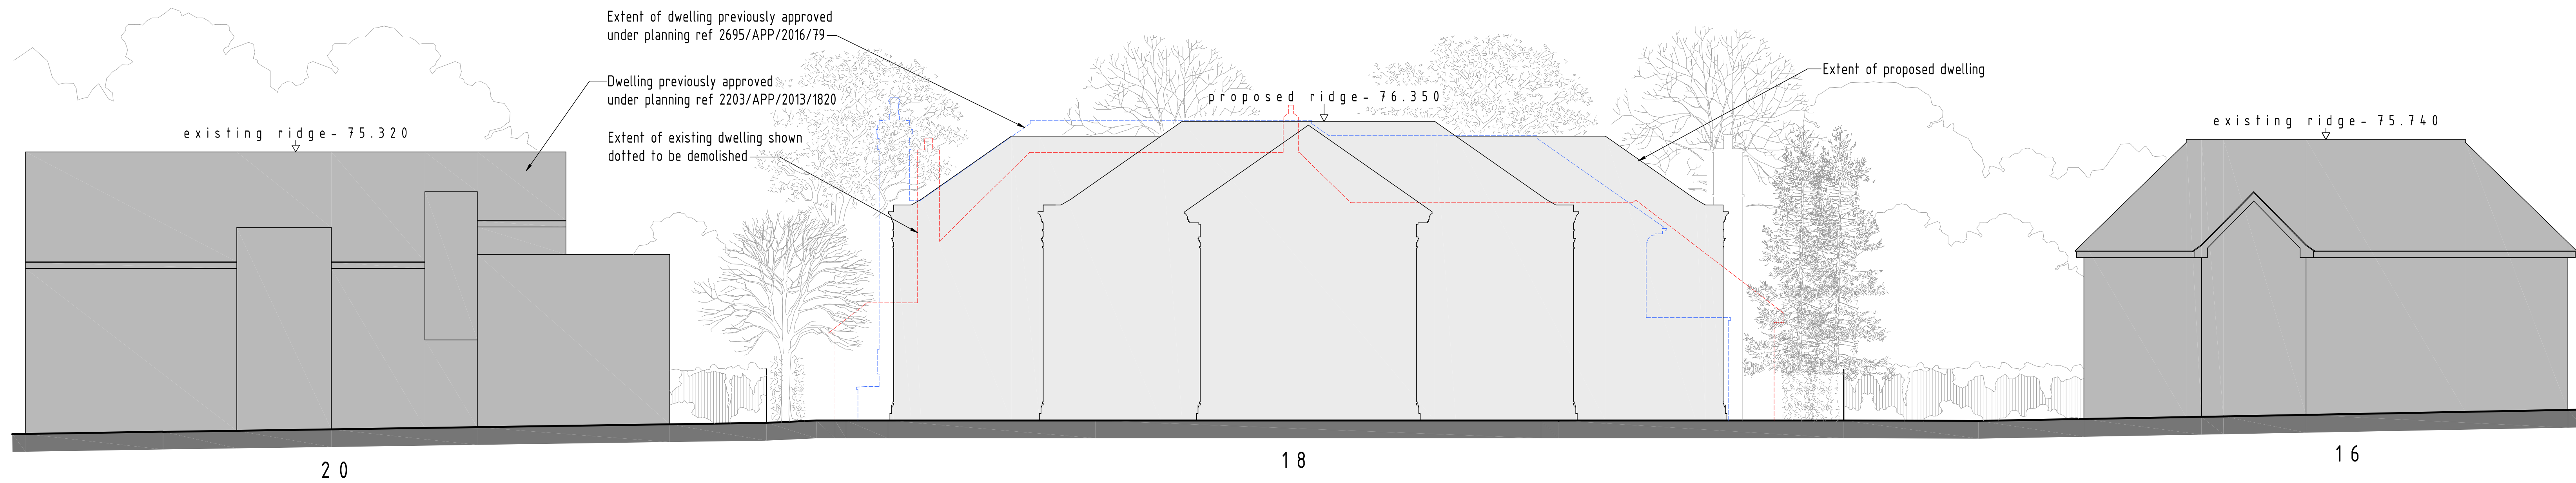




1. All dimensions are to be checked on site prior to the commencement of work and any discrepancy is to be reported to the construction manager before construction.
 2. All work is to comply with current Building Regulations and allied legislation.
 3. All contractors and sub-contractors must ensure that they have the latest issue of this drawing and details before the commencement of work on site.
 4. All materials are to be used and installed in strict accordance with the relevant manufacturers' instructions and recommendations.
 5. All works on site, managed and implemented as a result of the design indicated on this drawing, are to be given full consideration for compliance with the Health and Safety (HSE) Regulations in respect of design and implementation on site and no works are to be undertaken if it is considered that compliance with the Building Regulations cannot be achieved.
 6. All dimensions shown in millimetres.
1. Footprint of buildings shown at the above ground level.

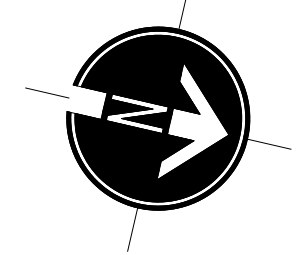

SITE SECTION COMPARISON THROUGH FRONTAGE
SCALE 1:100

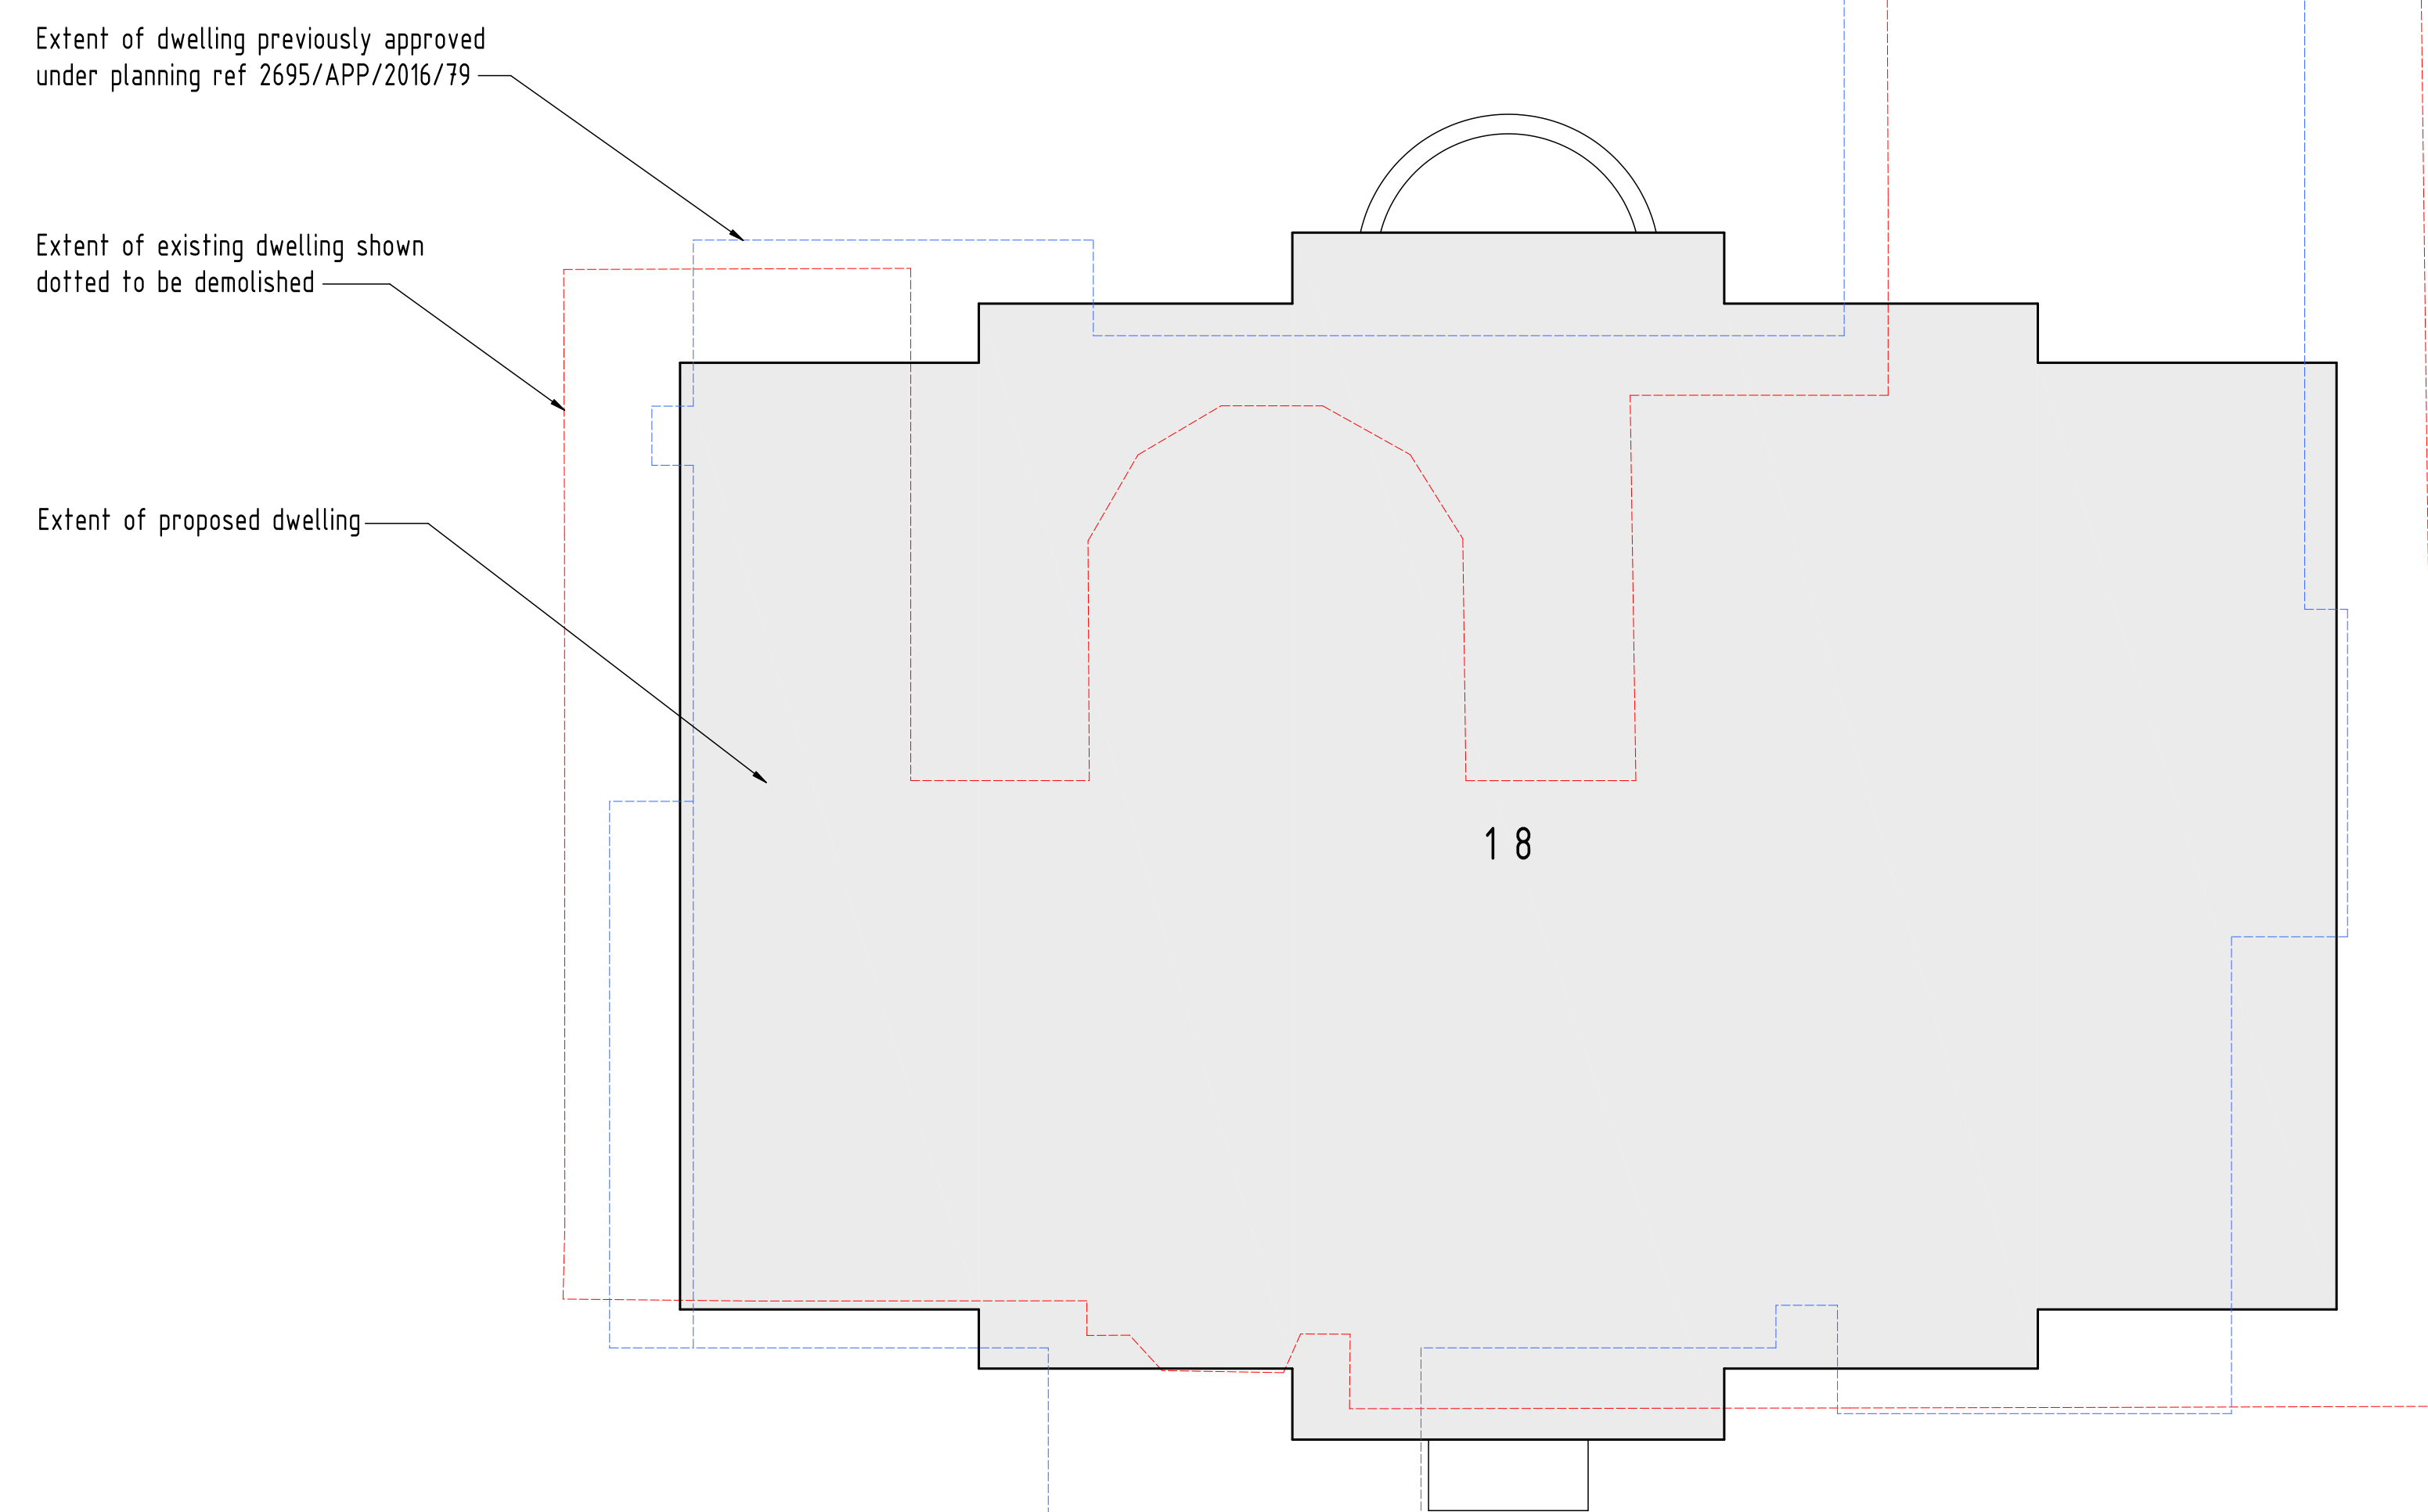

COMPARISON PLAN
SCALE 1:100

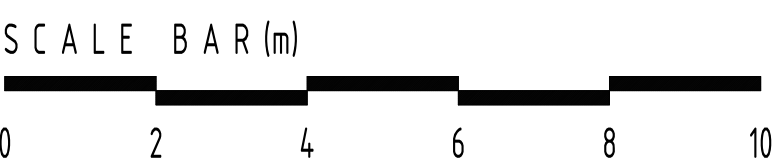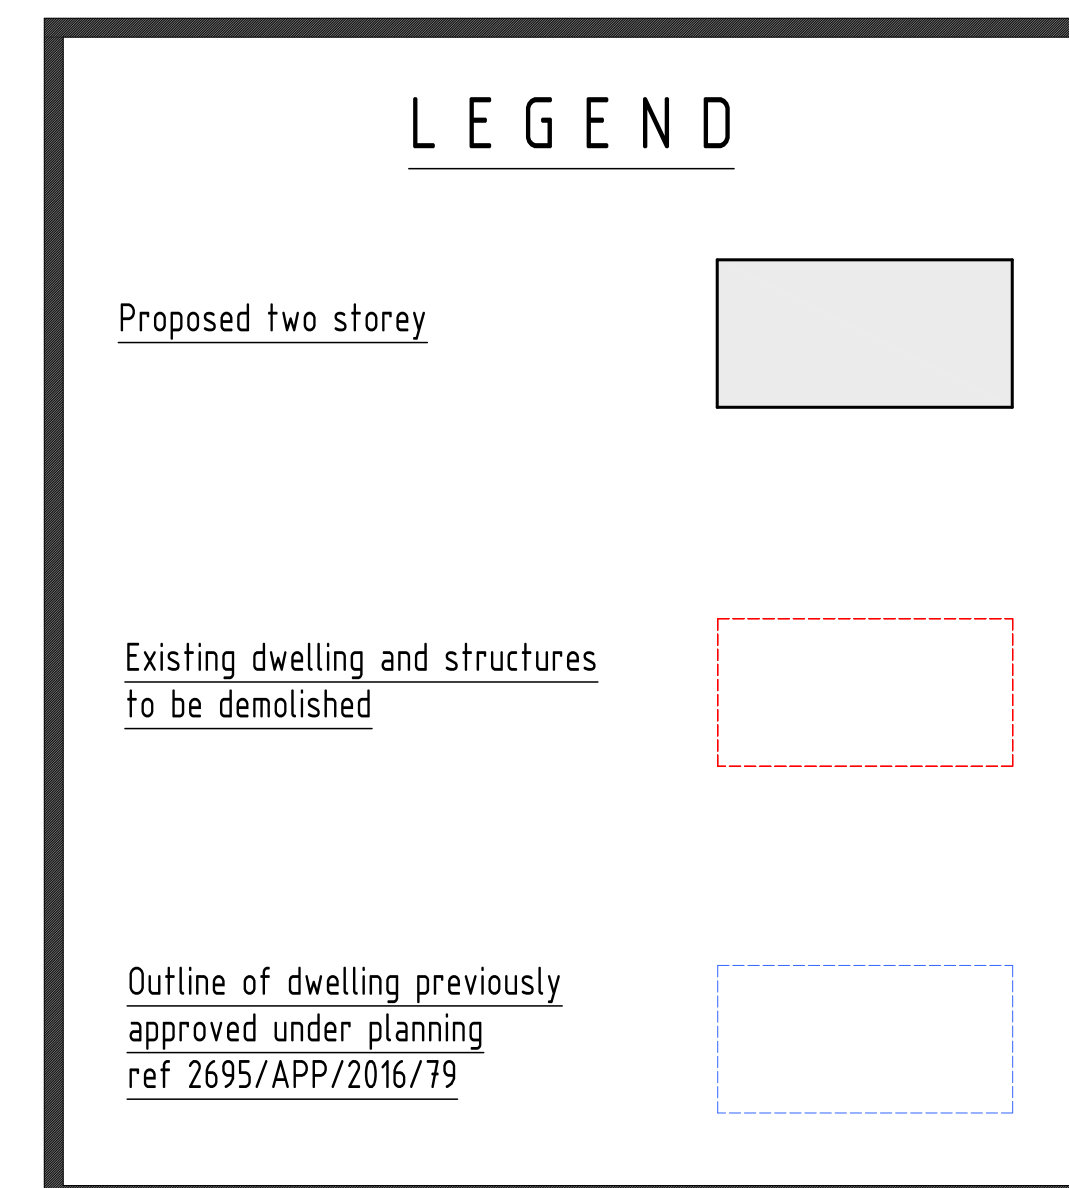

rev.	date	description
scale:	1: 100	A0 date: 12 / 01 / 2021
drawing no:	1366 / P / 10	drawn: FJ
drawing:	PLANNING PROPOSALS COMPARISON PLANS	
project:	LAND AT 18 LINKSWAY, NORTHWOOD, MIDDLESEX, HA6 2XB	
client:	DDA	



DUSEK DESIGN ASSOCIATES LTD
ARCHITECTURE • PLANNING

01895 831 103
info@dusek.co.uk
www.dusek.co.uk