


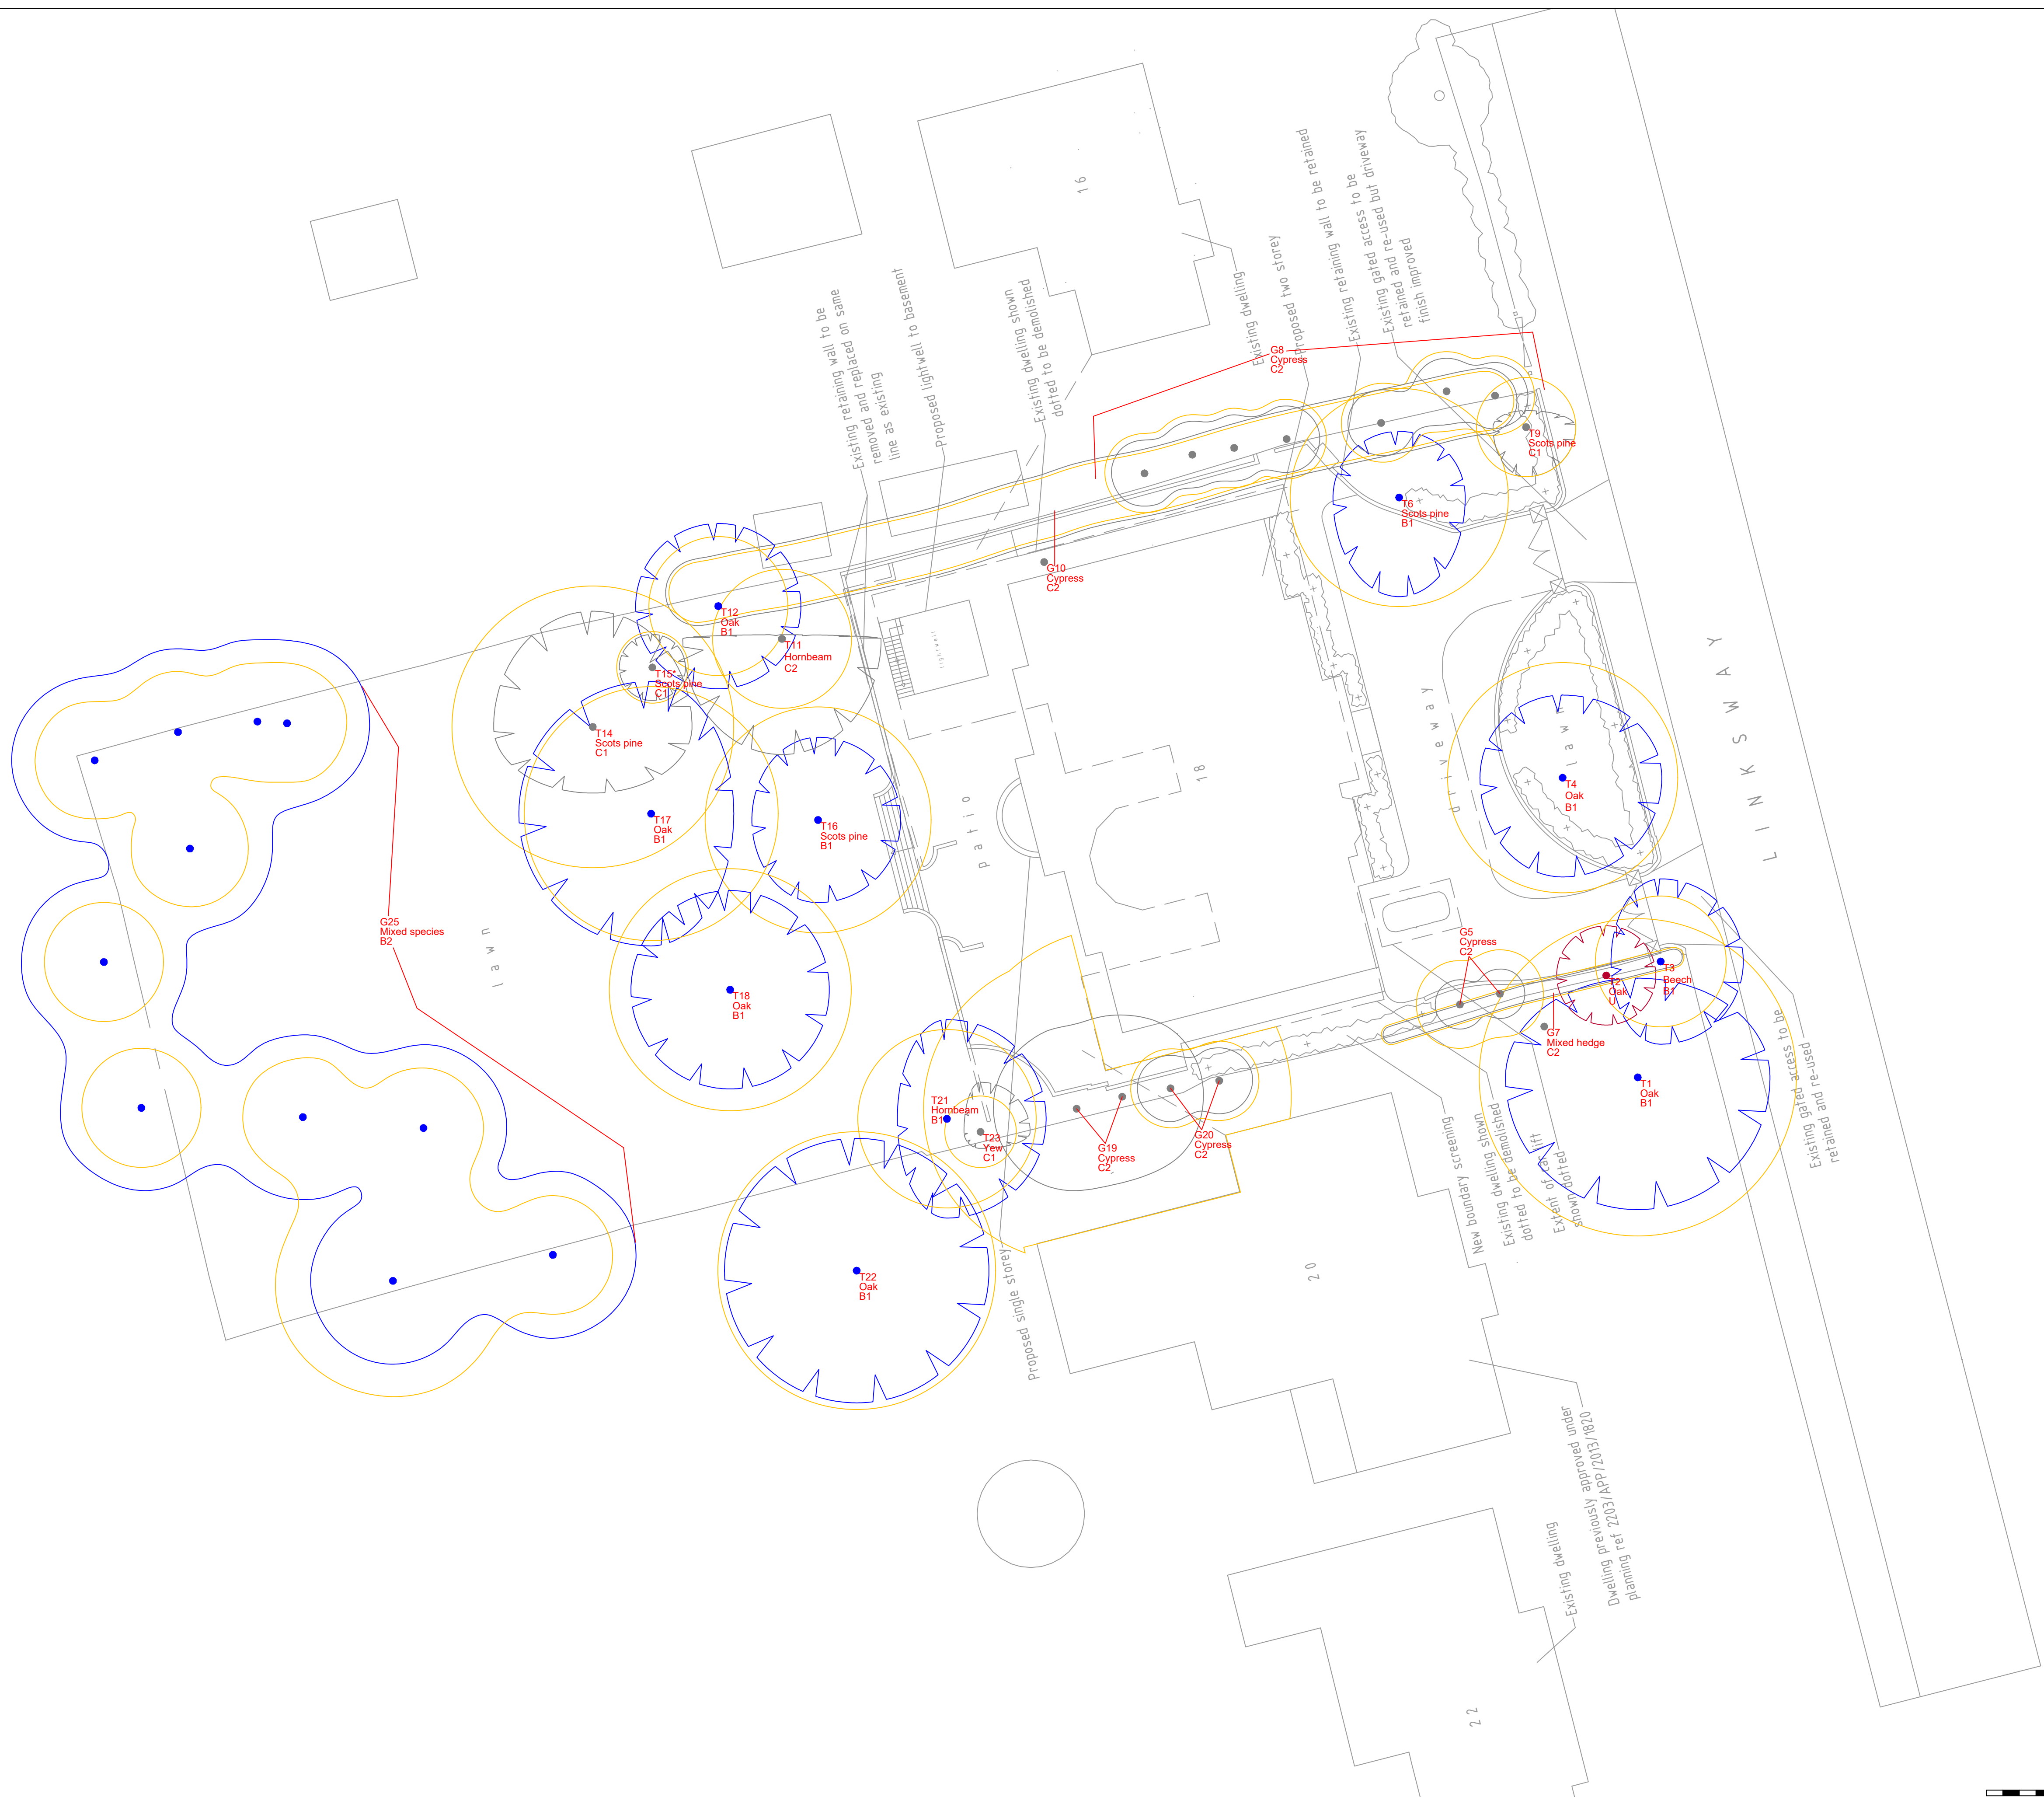

t: 07884 056 025
e: glen@ghatrees.co.uk
www.ghatrees.co.uk

Site: 18 Linksway		1:200 @ A1
Drawing Title: Arboricultural Impact Assessment		Rev A, Feb 2021

Key:

● Category A

● Category B


● Category C

● Category U

Category

Root Protection Area

Category

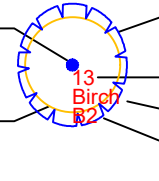

Crown Spread
Tree Number
Species
Category

NOTE: Tree/group numbers marked with an * have approximate locations.