


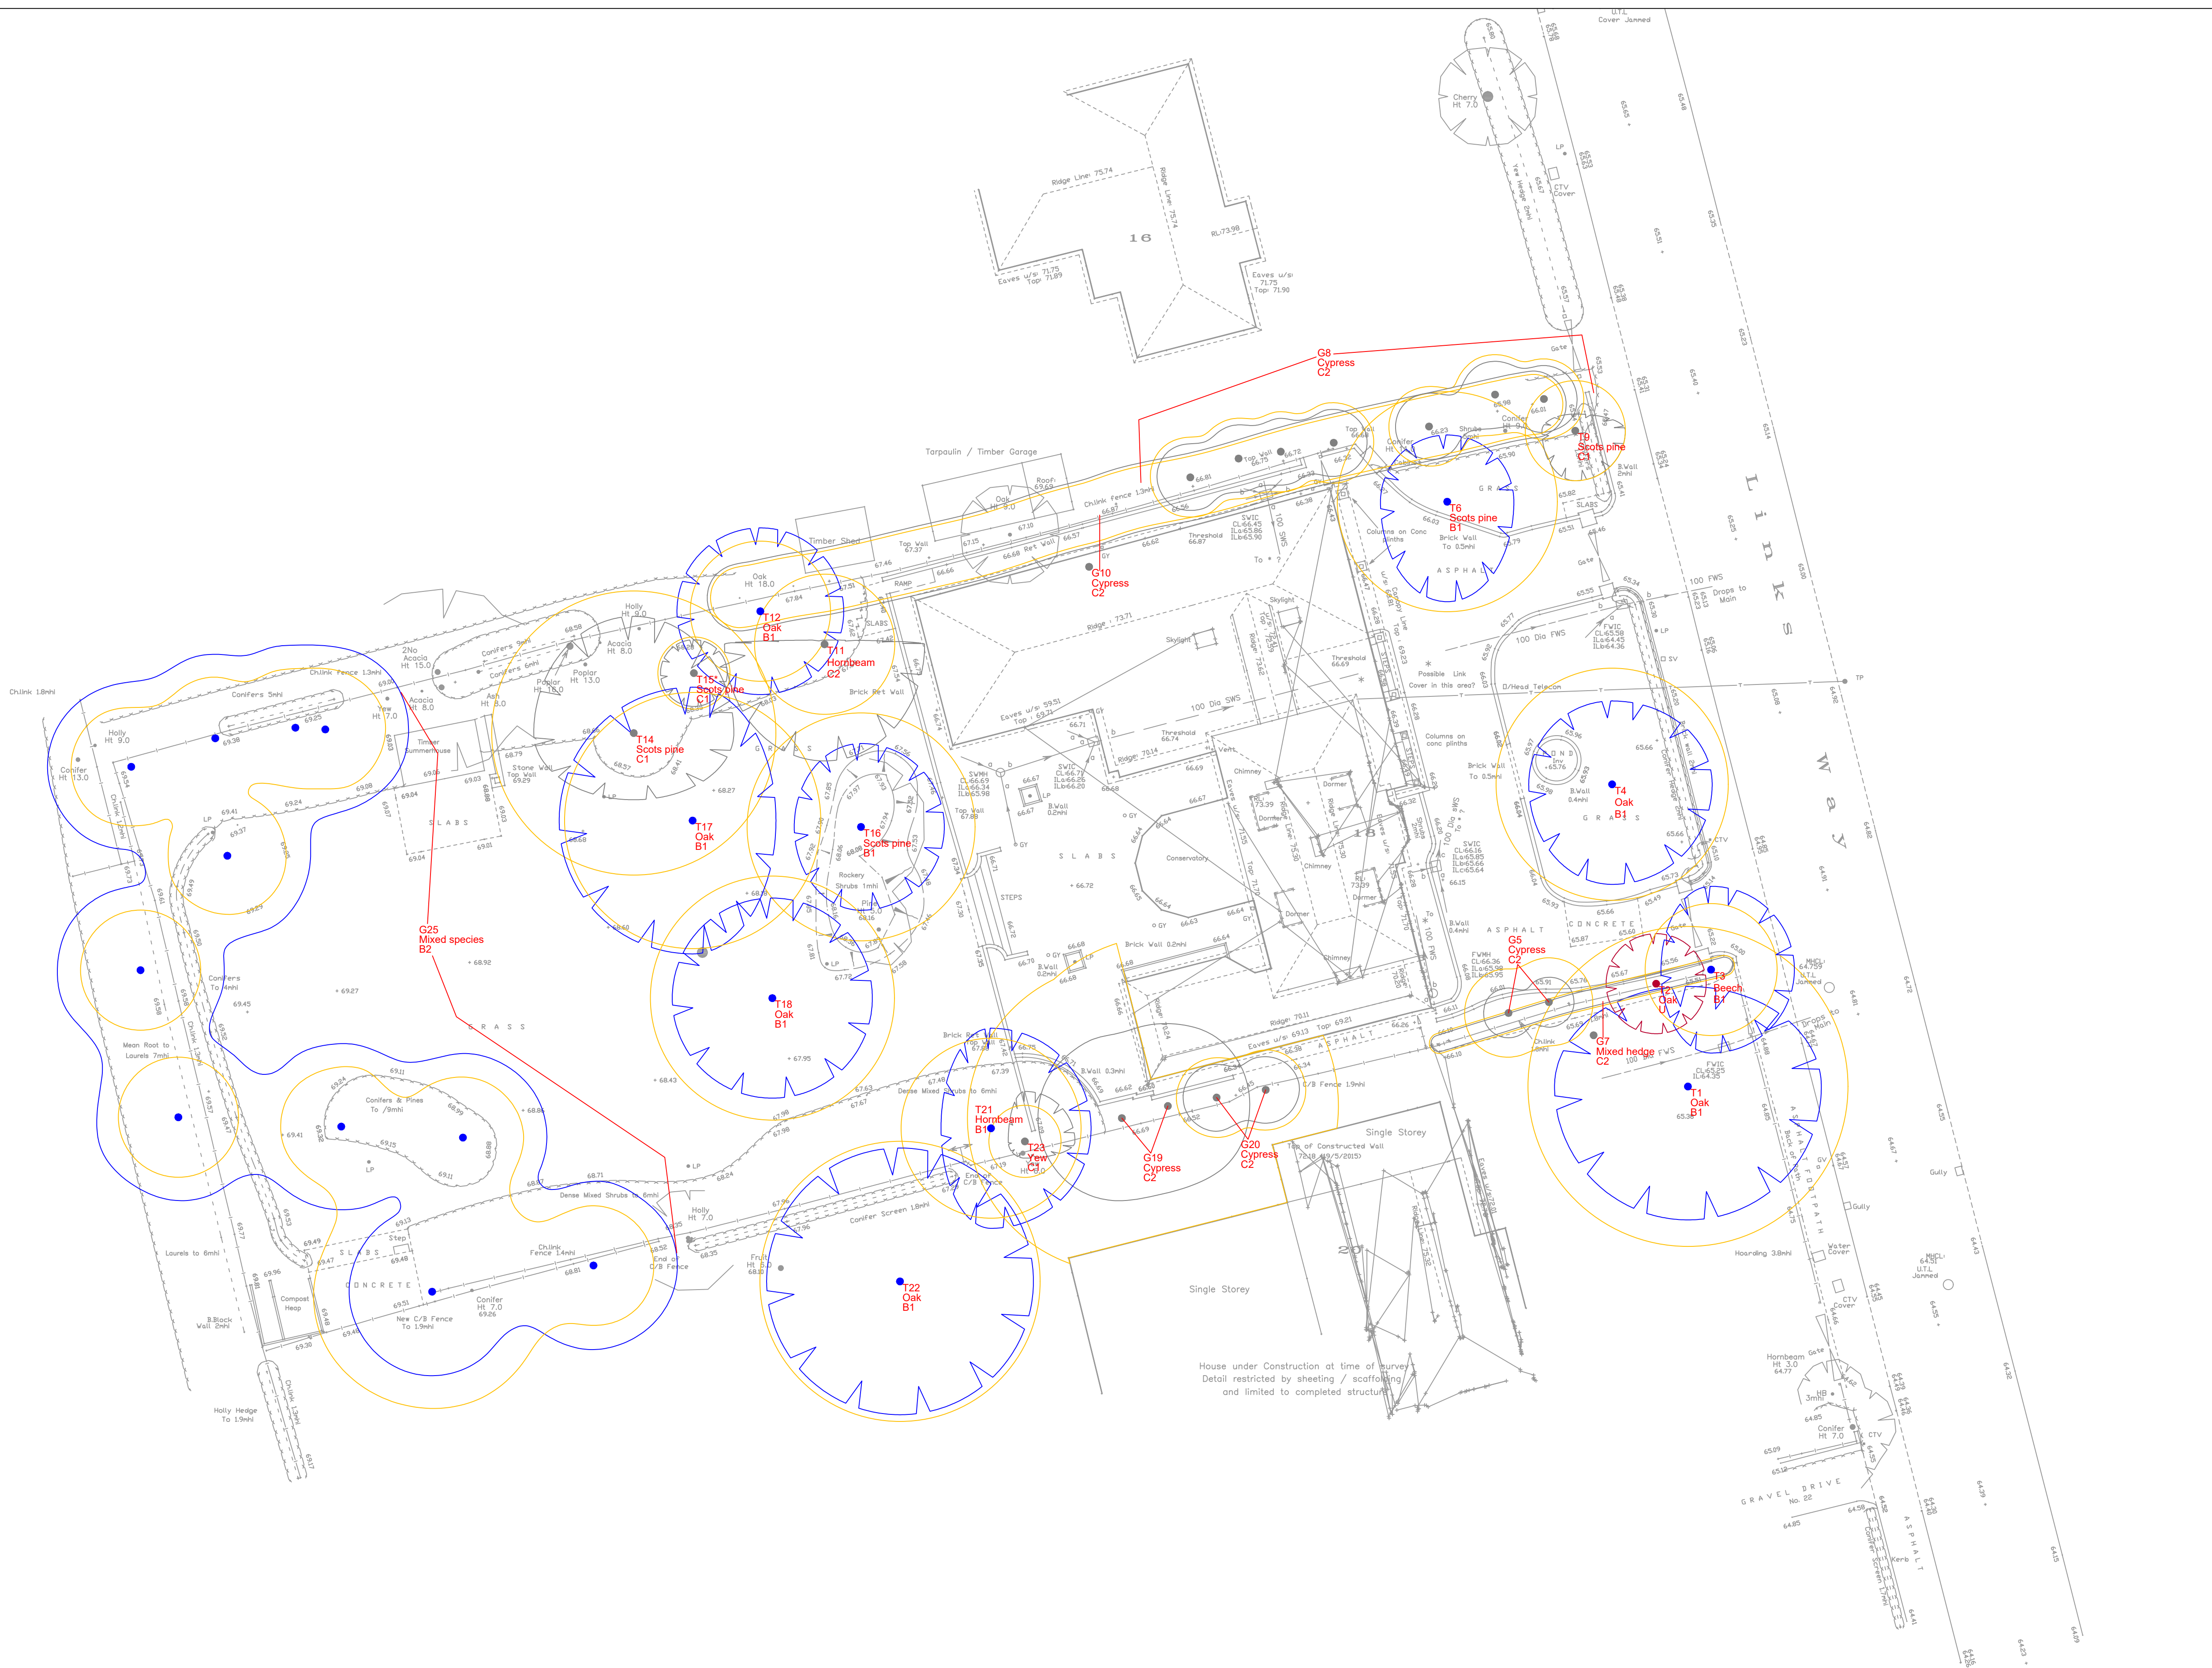

t: 07884 056 025
e: glen@ghatrees.co.uk
www.ghatrees.co.uk

Site: 18 Linksway


1:200 @ A1

Drawing Title: Tree Constraints Plan


Rev A,
Jan 2021

Key:

- Category A
- Category B
- Category C
- Category U

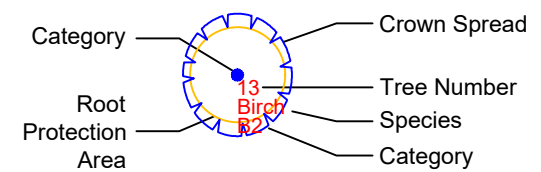

NOTE: Tree/group numbers marked with an * have approximate locations.

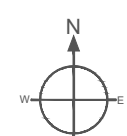

5m
10m