
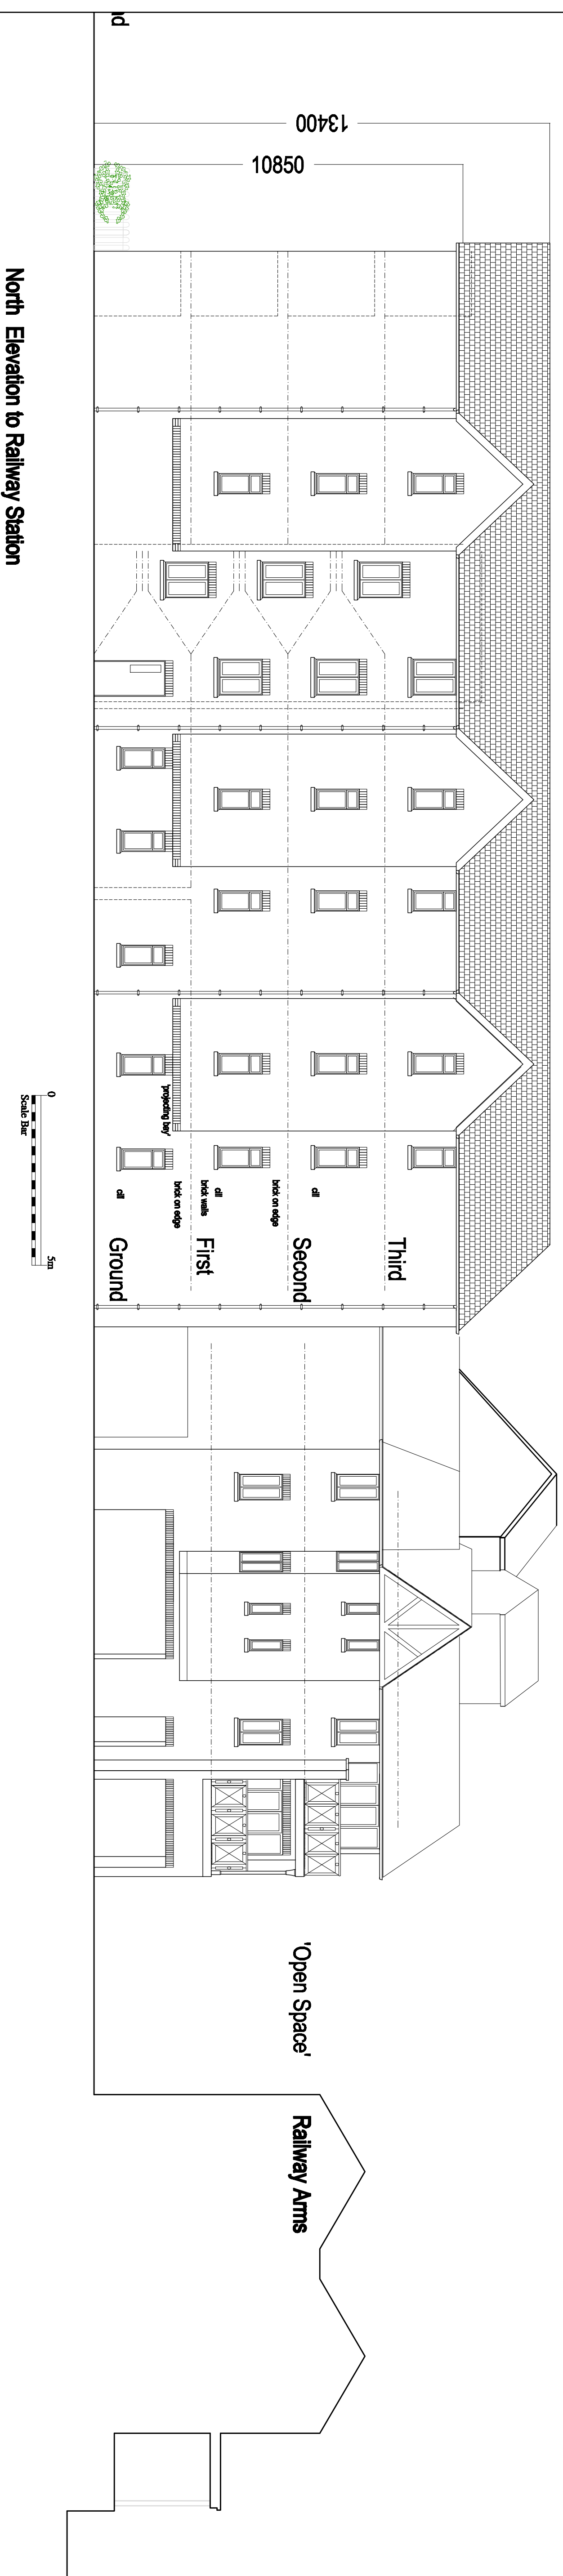


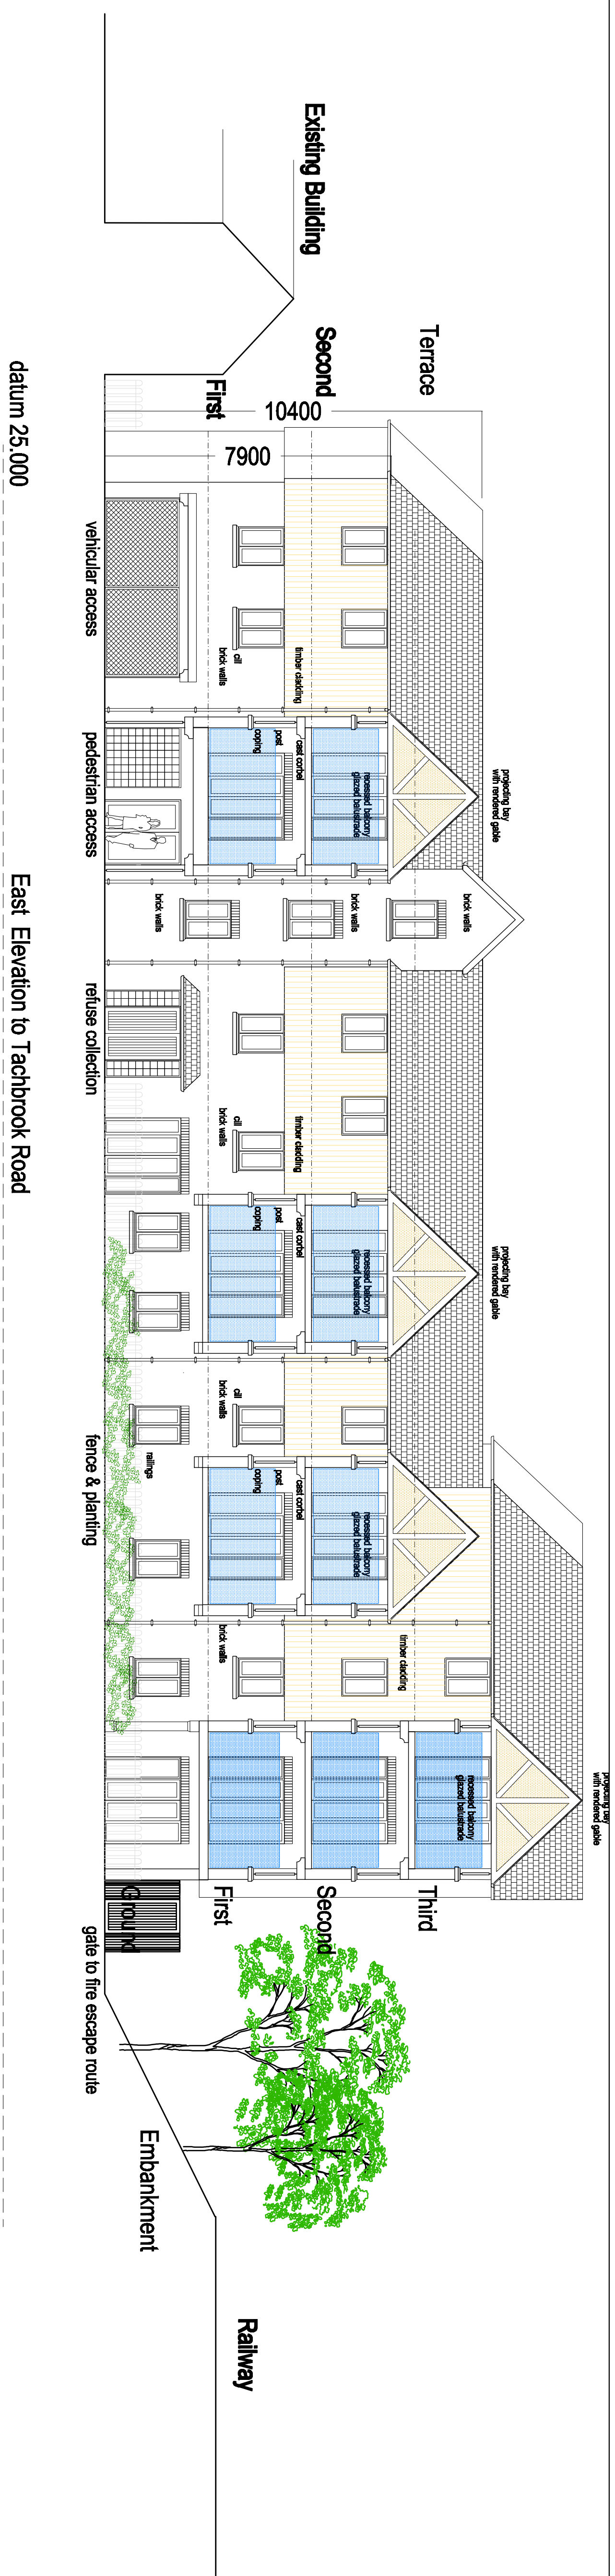

Revision	Date	
Project Name	2nd Party Name	At Dimensions To be Ordered On Site
Blues Bar Station Road West Drydon		
Drawings Elevations Block B		
Wythe Holland Limited Chartered Architects Phones +44 (0)1700 728808 Fax +44 (0)1700 728809 www.wytheholland.co.uk		
Date	Scale	Job No
01.06.15	1:100	1720
Unit 7, Messenger Centre Crown Lane, Thwell, Nr Stamford Rutland PE23 3UB info@wytheholland.co.uk		
Drawing No		
106 F		