



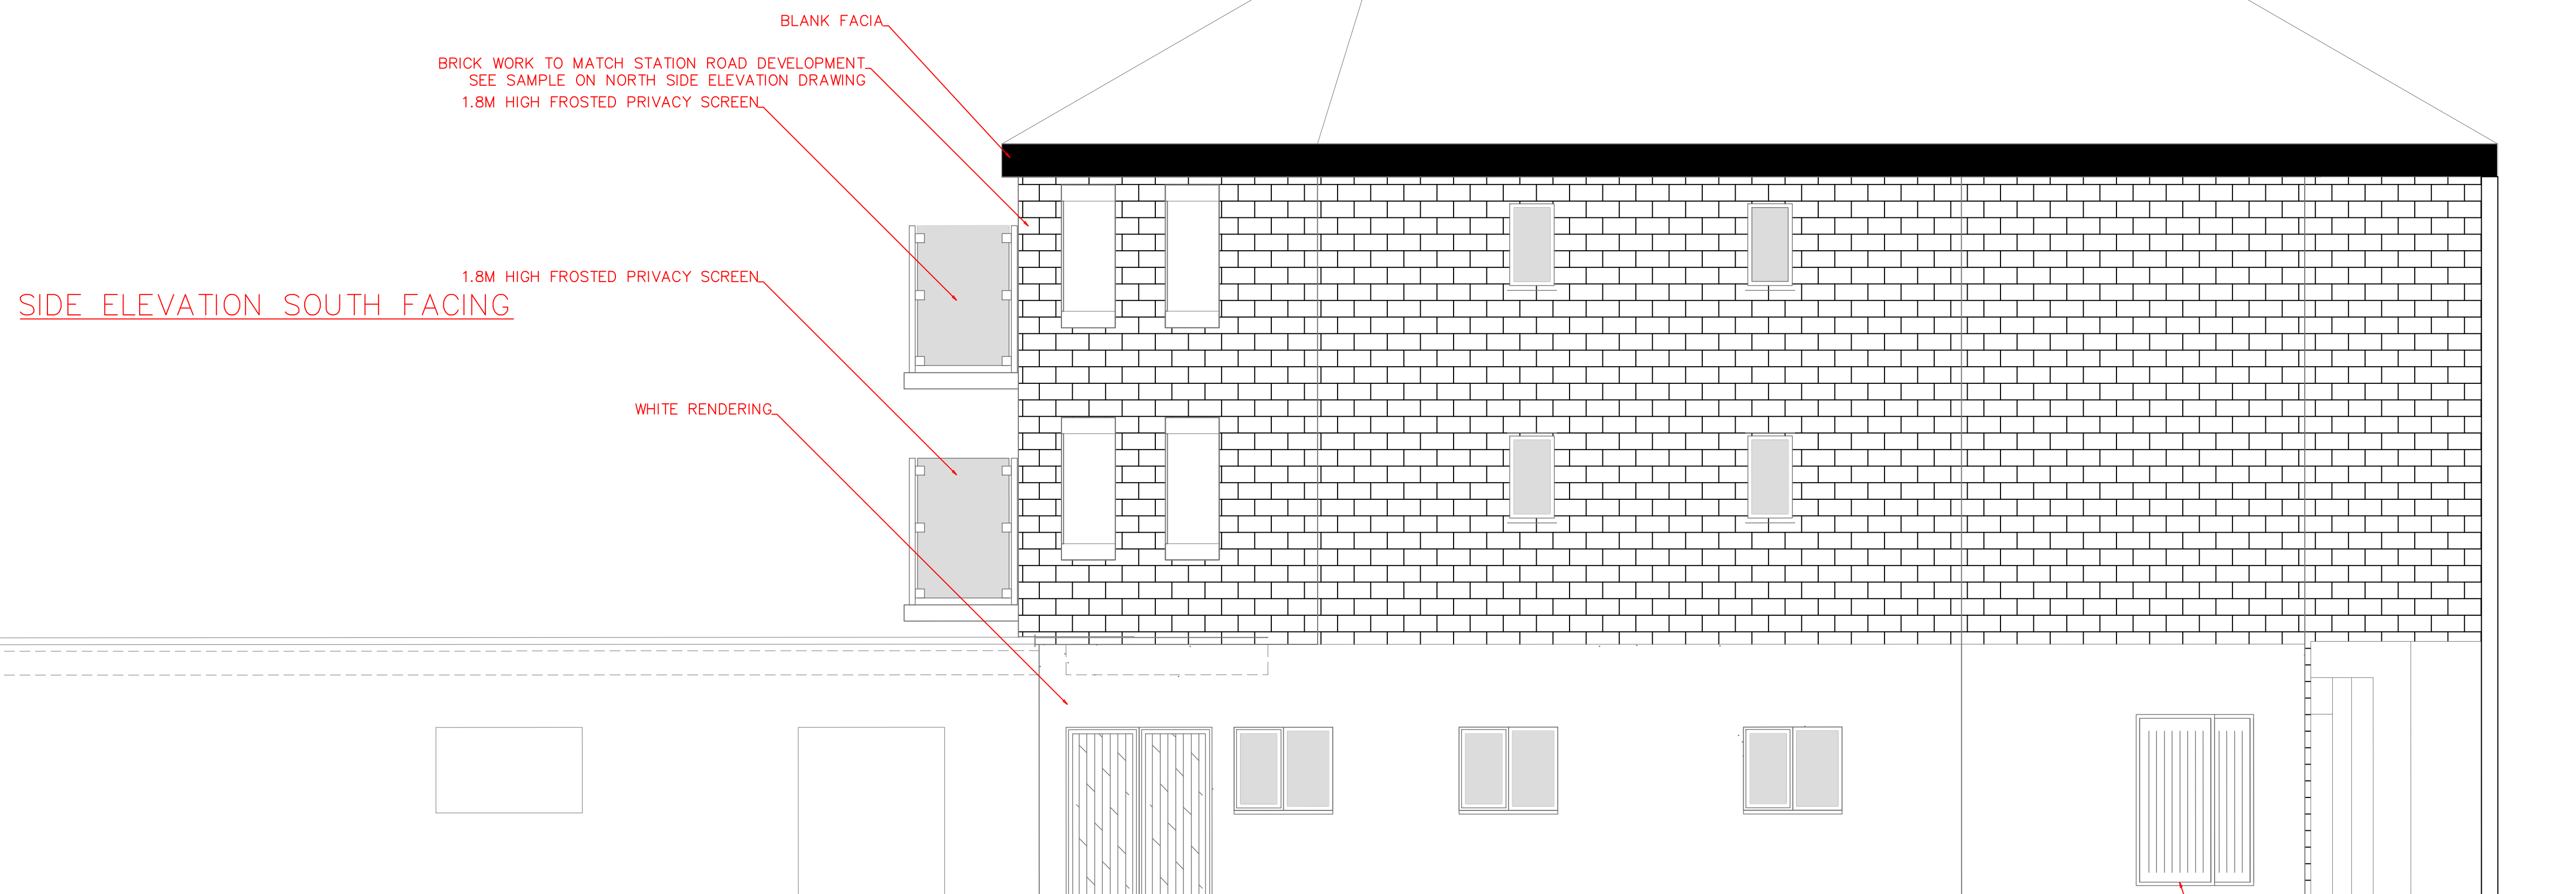

SIDE ELEVATION SOUTH

____MAIN ENTRANCE DOOR
FOR OFFICES AND FLATS ABOVE.

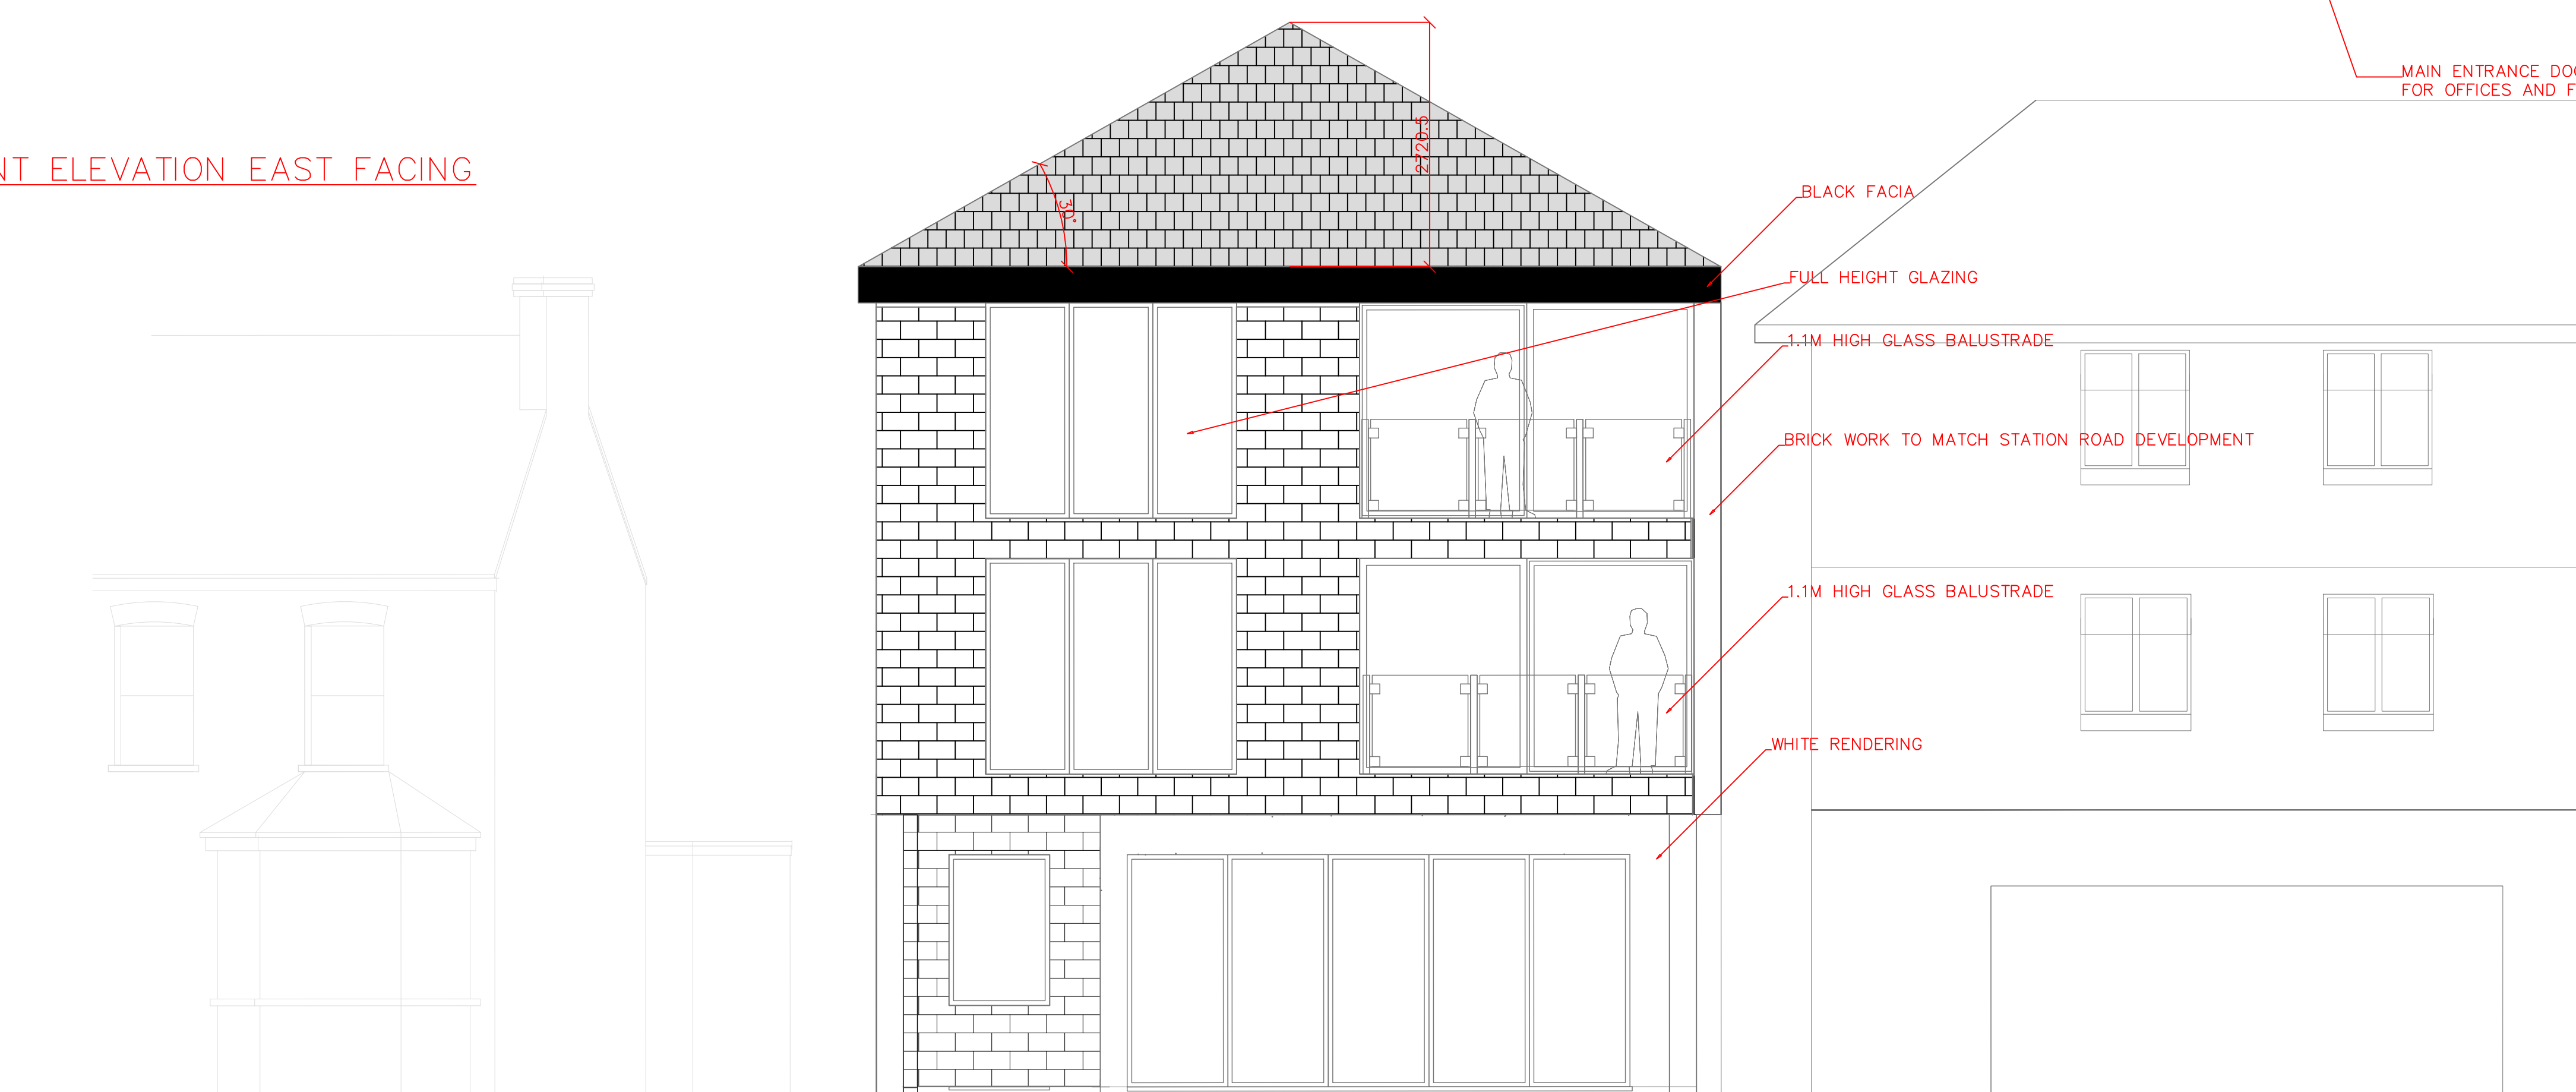

FRONT ELEVATION EAST

PROPOSED