



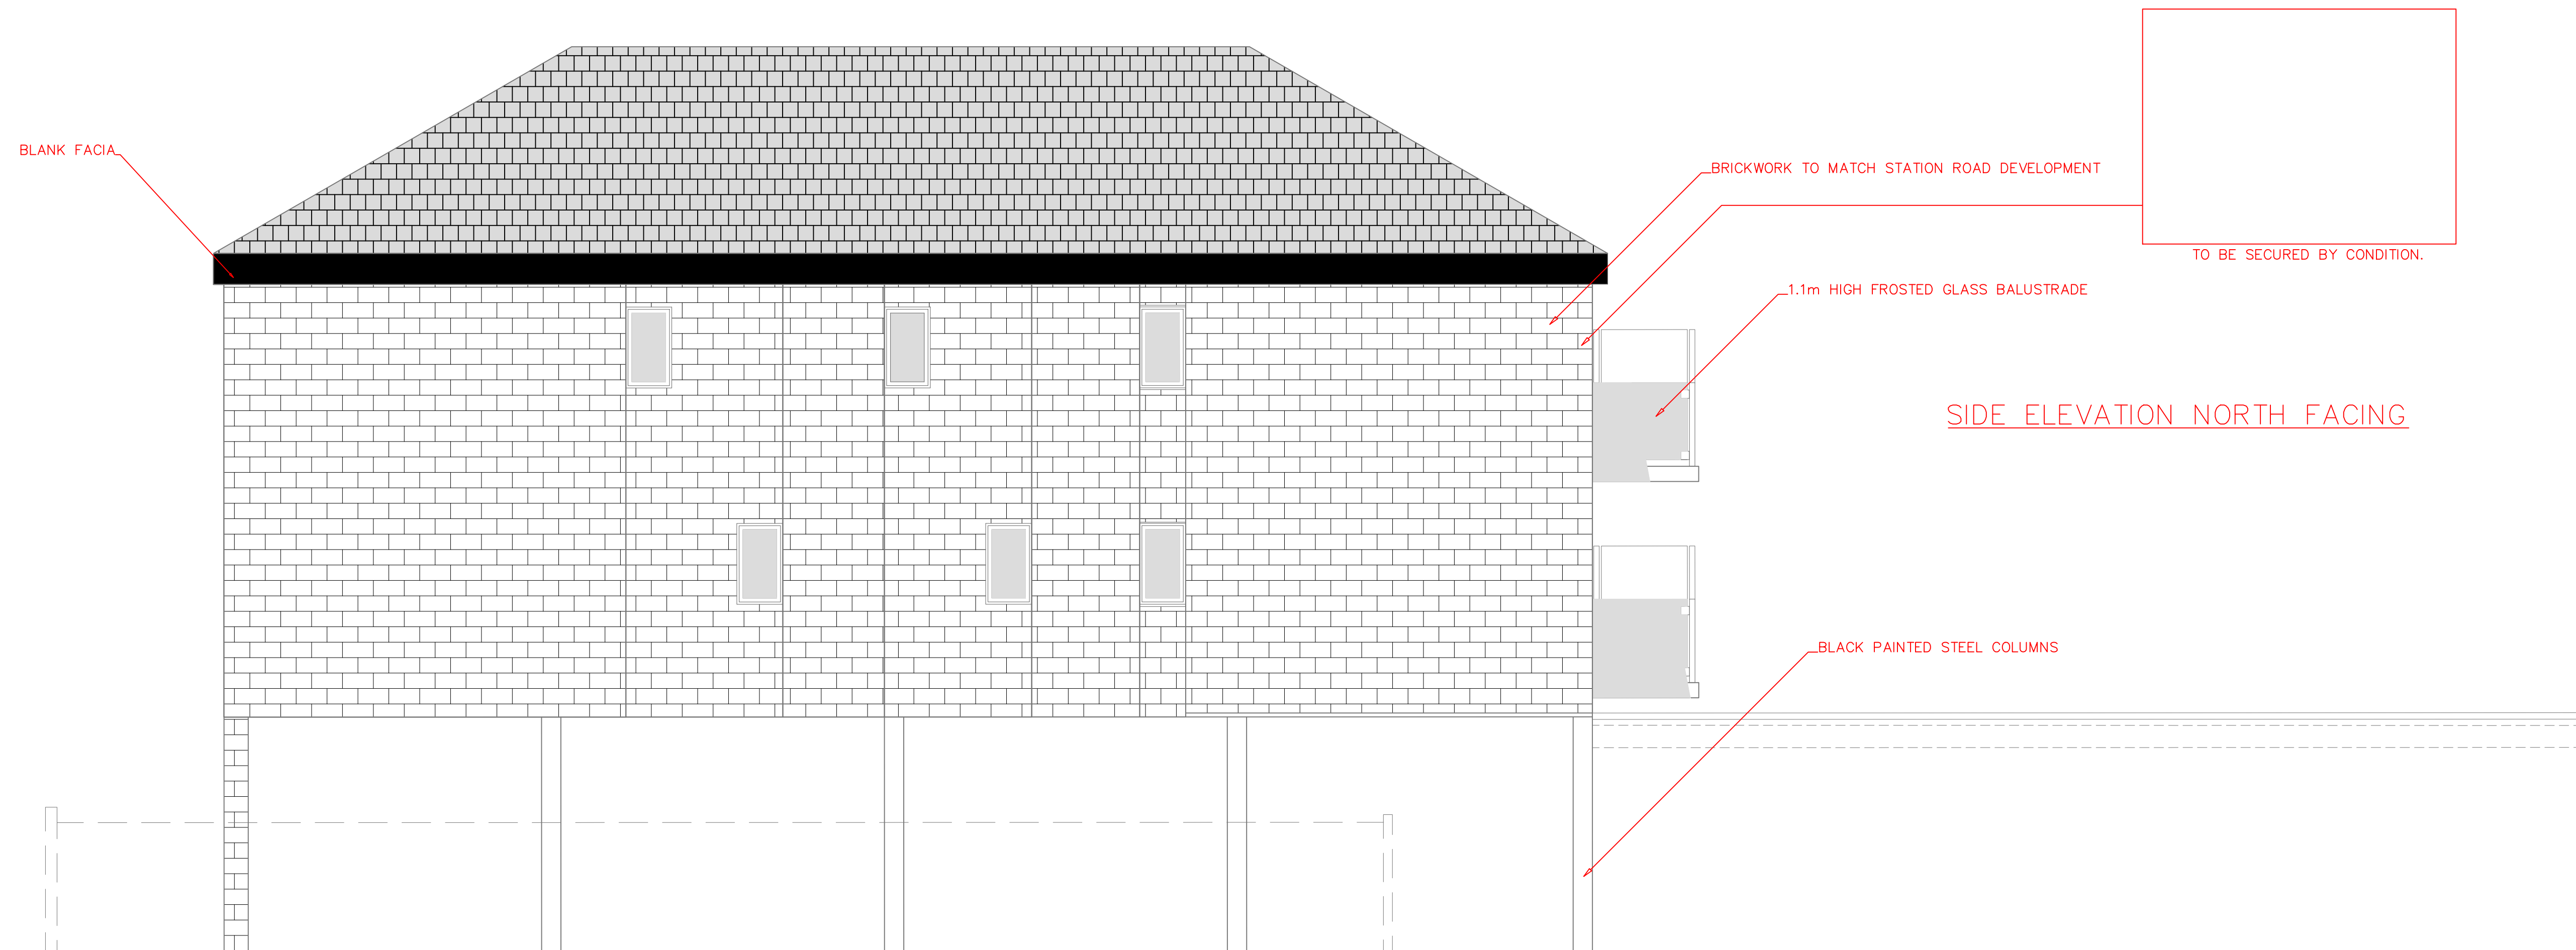

SIDE ELEVATION NORTH FACING

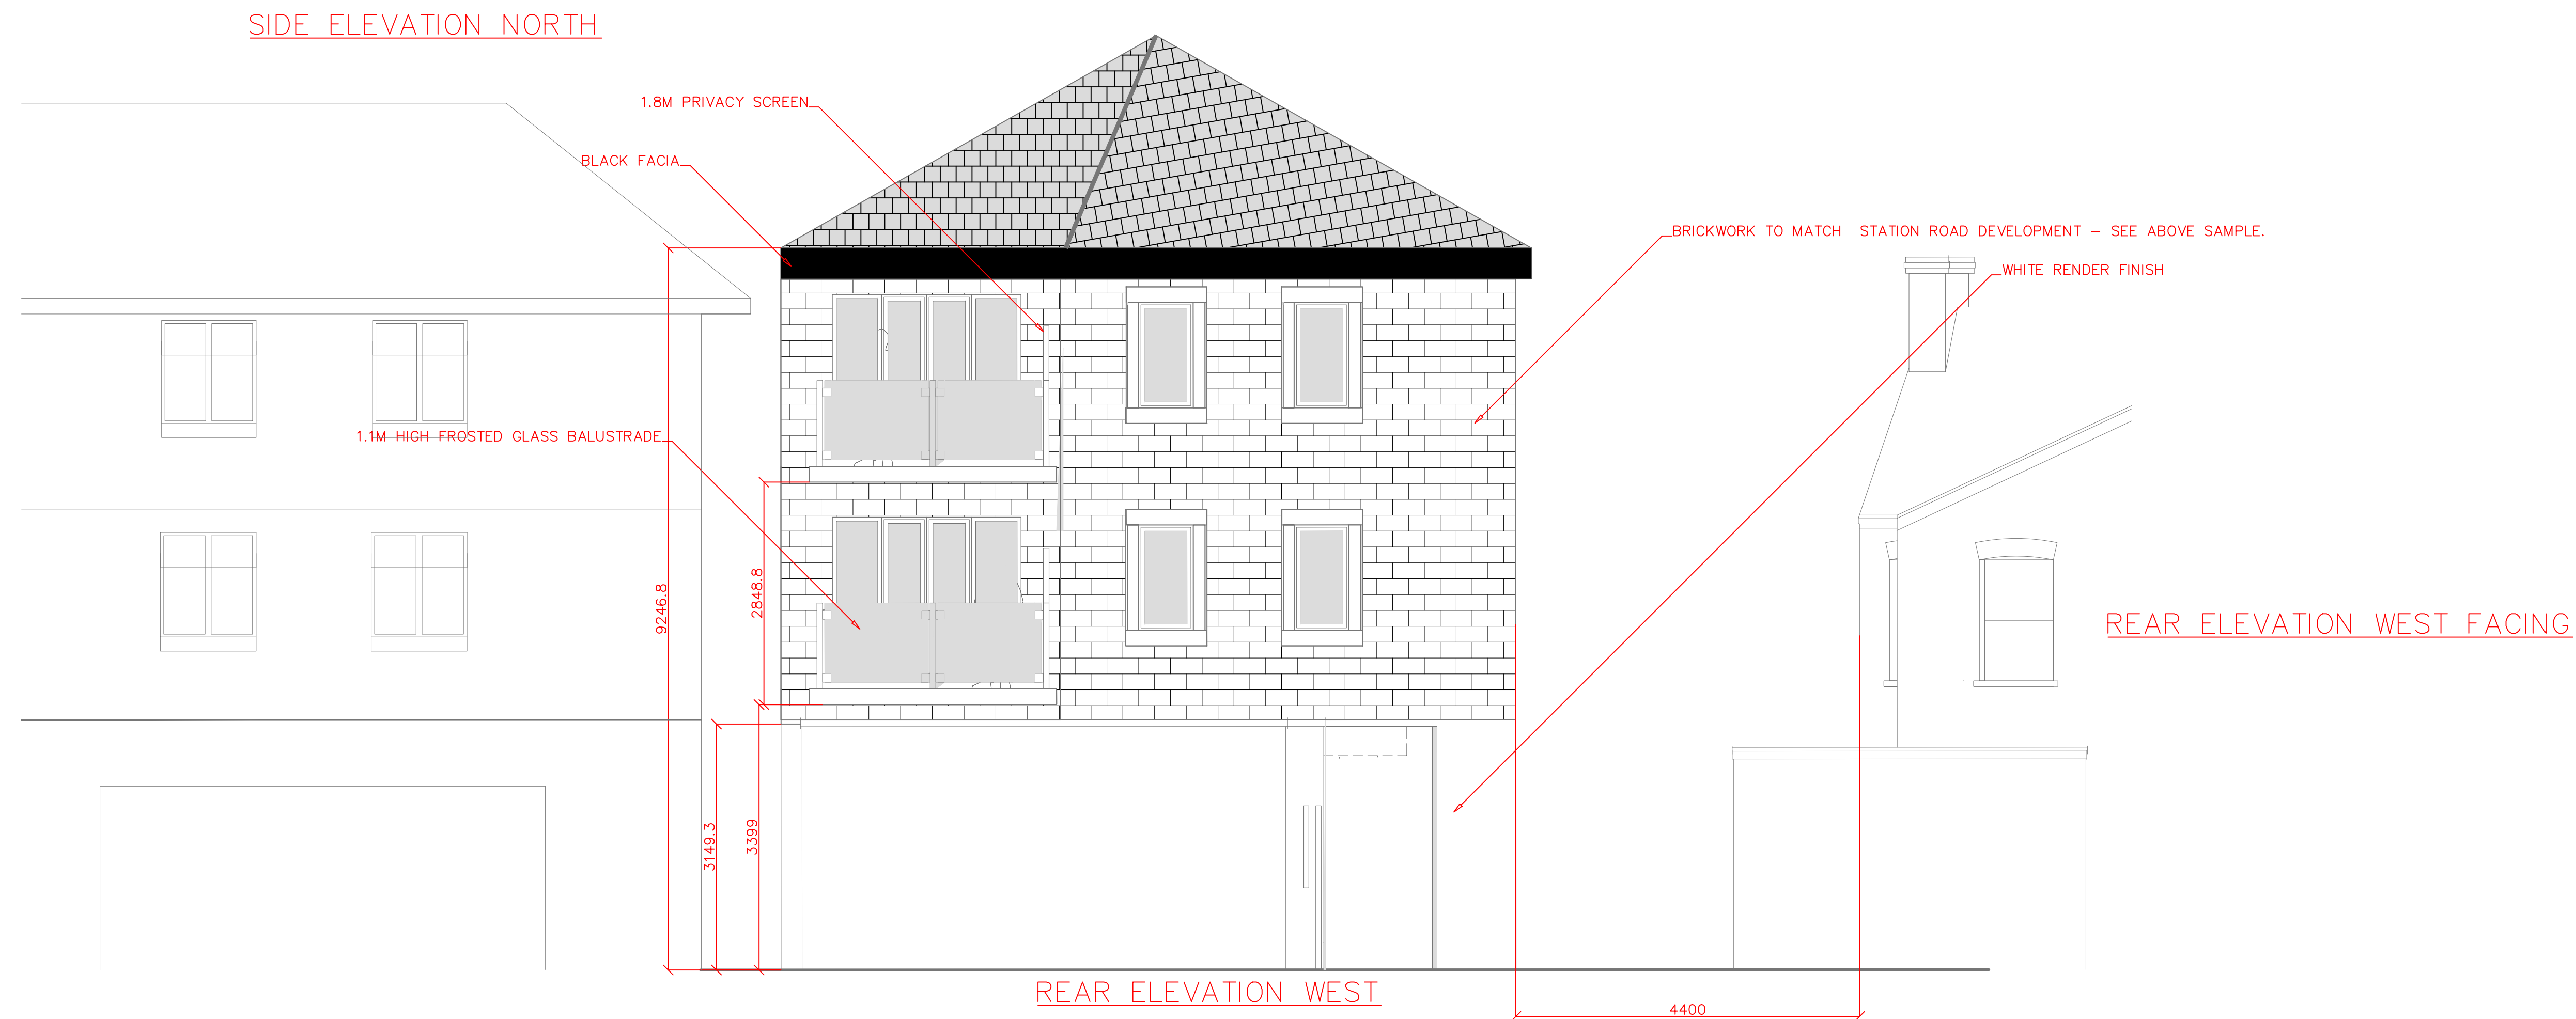

REAR ELEVATION WEST FACING

REAR ELEVATION WEST

4400

PROPOSED