


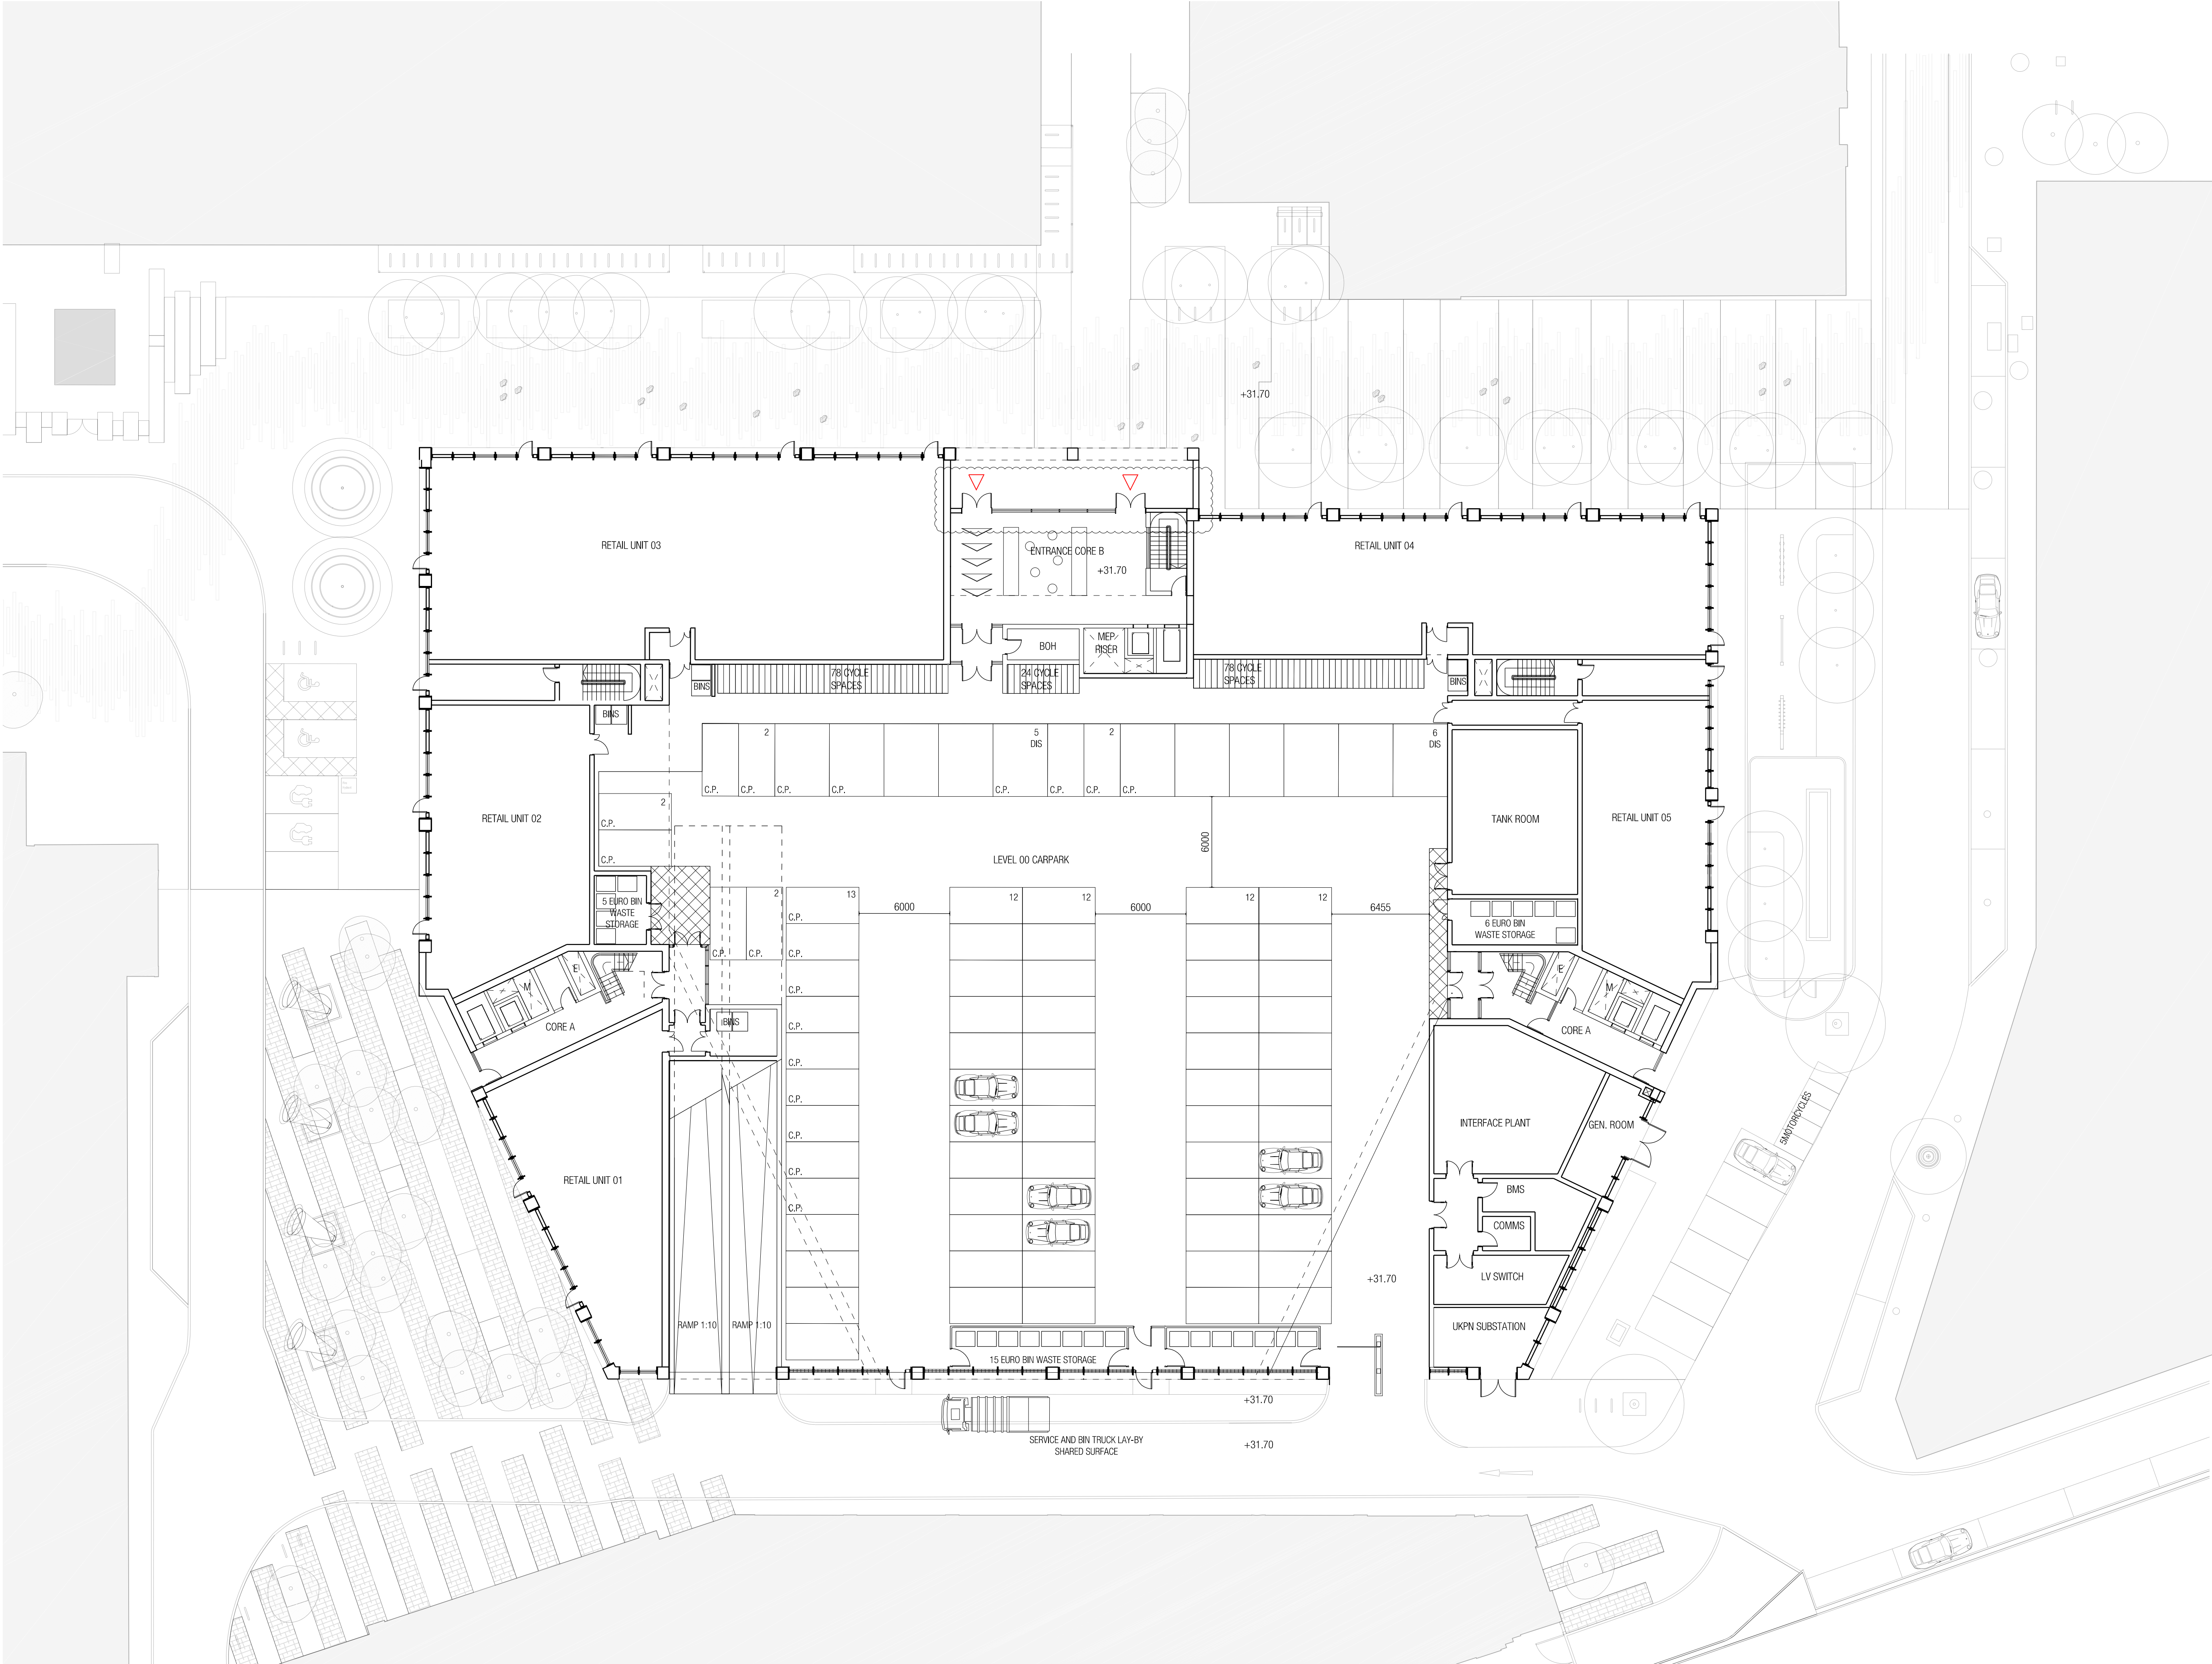

P:\LHR\440543\A15_cad\AutoCAD\Layout\A-2200.dwg

Recent revision history		
#	Status	Description
A	STAGE 2	ISSUED FOR PLANNING
B	STAGE 2	ISSUED FOR PLANNING
C	STAGE 2	ISSUED FOR PLANNING

		Date
		23.03.2018
		25.03.2018
		23.11.2018

Notes & Legend
Contractor must verify all dimensions on site before commencing work or preparing shop drawings. Do not scale drawing.
Drawings are subject to completion of site investigation and approved inspectors review/comments on building regulations compliance assessment.

KEY

SHARED AMENITY

ROOF

WHEELCHAIR APARTMENT ACCESSIBLE

C.P. CHARGING POINT

NOTES

THIS DRAWING IS DRAFT WIP - TO BE USED OF INFORMATION ONLY (UNIT MIX AND AREAS ARE INDICATIVE)

Project

TOVF ASSEMBLY BUILDINGS
BLYTH ROAD, HAYES, LONDON, UB3

Client

U+I

Issuer

WOODS
BAGOT.

© Woods Bagot

Project number

440543

Checked

DR

Sheet title

PROPOSED
LEVEL 00

Sheet number

A-2200

Status

PLANNING

Revision

C

Size check

25mm

Approved

A1

Scale

1:200