

USE FIGURED DIMENSIONS ONLY.
ALL DIMENSIONS MUST BE CHECKED ON SITE & ANY INCONSISTENCIES
MUST BE REPORTED BACK TO THE ARCHITECT.

THIS DRAWING AND ANY DESIGNS INDICATED THEREON ARE THE
COPYRIGHT OF THE ARCHITECT. ALL RIGHTS ARE RESERVED. NO PART
OF THIS WORK MAY BE REPRODUCED WITHOUT PRIOR PERMISSION IN
WRITING FROM THE ARCHITECT.

Bchitecture
11A Beresford Road London N2 8AT
t 07932 796 407 e Bchitecture@gmail.com

LOCATION

Land to the Front of
170 Harefield Rd
Uxbridge UB8 1PP

DRAWING TITLE

PROPOSED GROUND
FLOOR PLAN

DATE

Jun 2022

SCALE


1:100
@A4

JOB NO

2009

DWG NO/REV

SK3/-

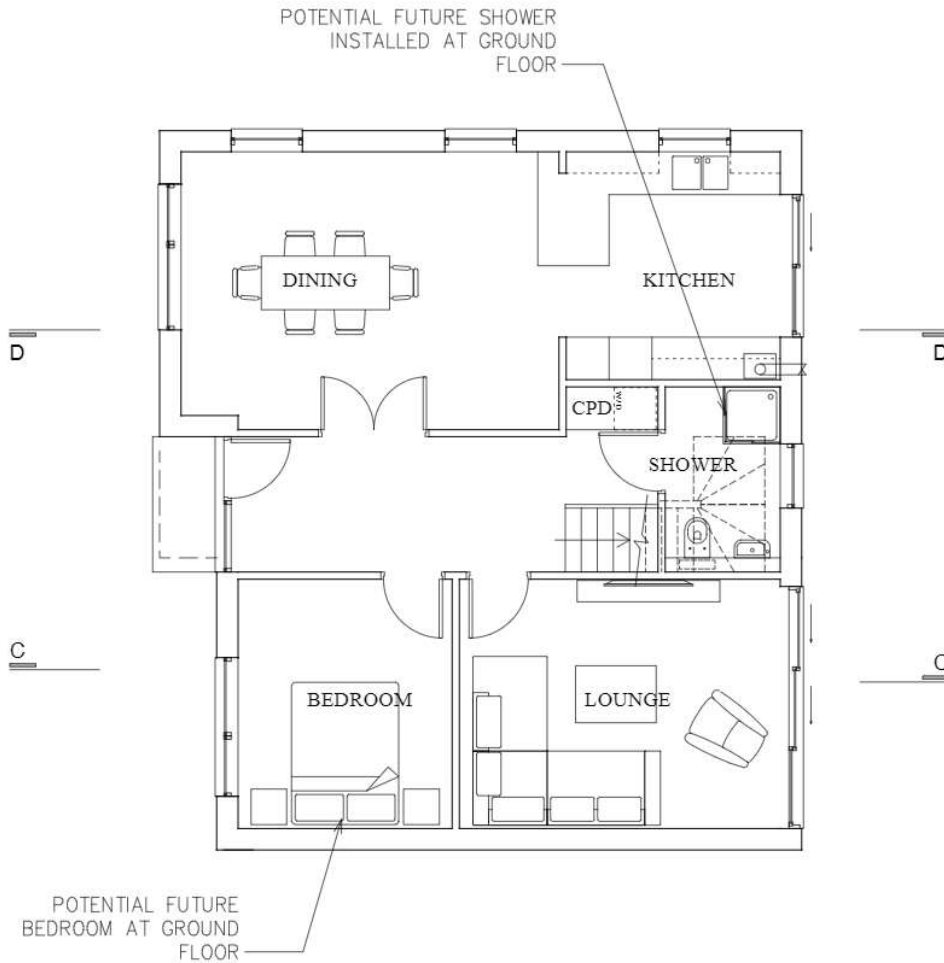

1

PROPOSED GROUND FLOOR PLAN

1 : 100

