


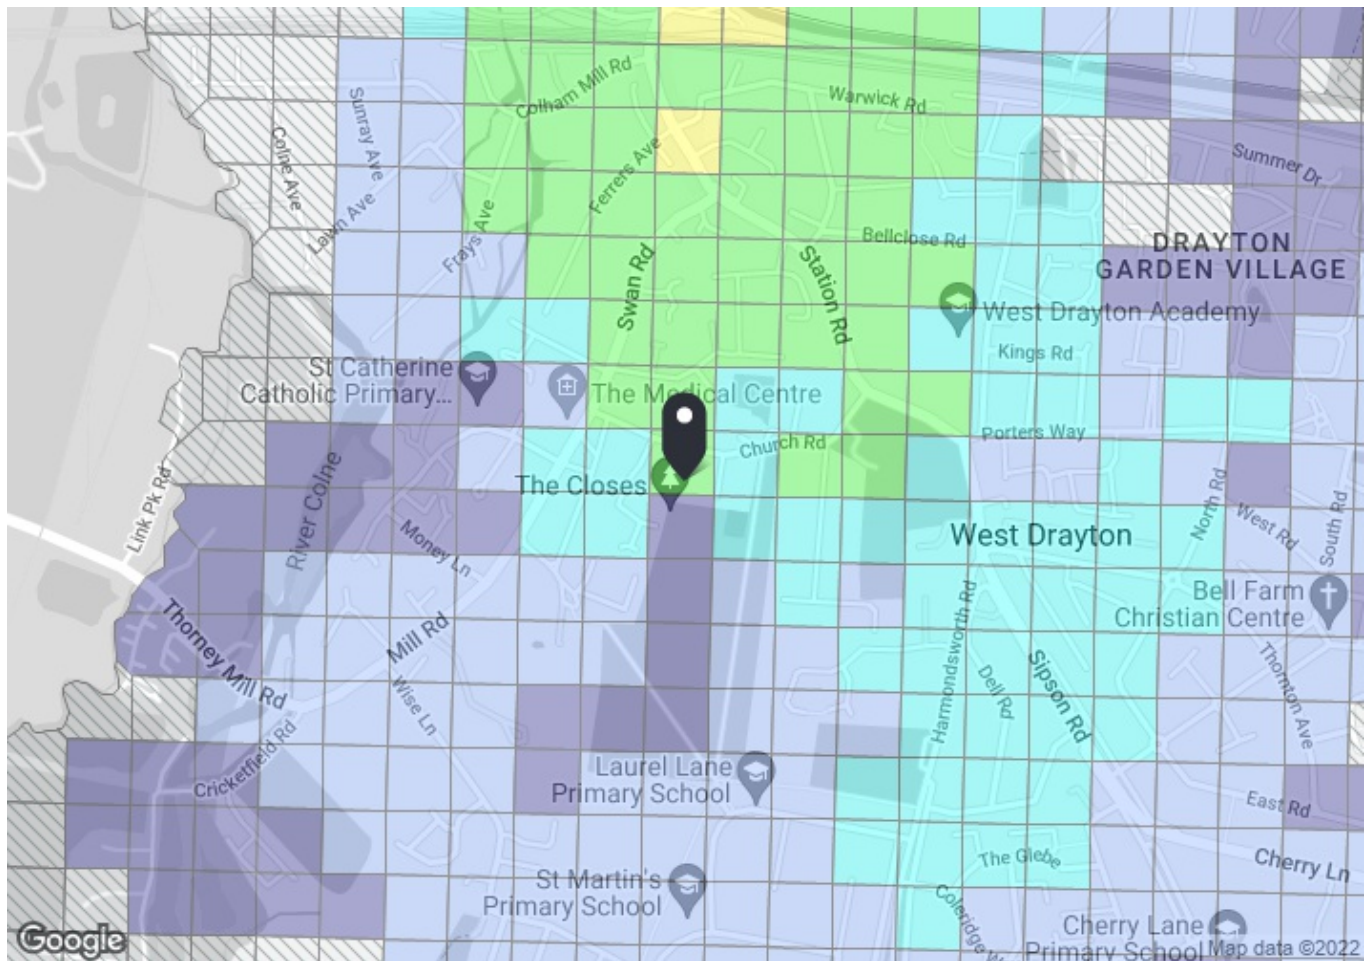


PTAL output for Base Year 3

UB7 7PY
Church Cl, West Drayton UB7 7PY, UK
Easting: 506054, Northing: 179410

Grid Cell: 75166

Report generated: 18/06/2022

Map key - PTAL

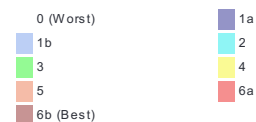

Map layers

 PTAL (cell size: 100m)

Calculation Parameters

Day of Week	M-F
Time Period	AM Peak
Walk Speed	4.8 kph
Bus Node Max. Walk Access Time (mins)	8
Bus Reliability Factor	2.0
LU Station Max. Walk Access Time (mins)	12
LU Reliability Factor	0.75
National Rail Station Max. Walk Access Time (mins)	12
National Rail Reliability Factor	0.75

Calculation data

Mode	Stop	Route	Distance (metres)	Frequency(vph)	Walk Time (mins)	SWT (mins)	TAT (mins)	EDF	Weight	AI
Bus	WEST DRAYTON LIBRARY	U5	374.94	5	4.69	8	12.69	2.36	0.5	1.18
Bus	WEST DRAYTON LIBRARY	360	374.94	5	4.69	8	12.69	2.36	0.5	1.18
Bus	WEST DRAYTON LIBRARY	222	374.94	7.5	4.69	6	10.69	2.81	1	2.81
Bus	WEST DRAYTON SWAN ROAD	U3	256.81	5	3.21	8	11.21	2.68	0.5	1.34
Rail	West Drayton	'PADTON-OXFD 2N14'	925.77	0.33	11.57	91.66	103.23	0.29	0.5	0.15
Rail	West Drayton	'PADTON-OXFD 2N16'	925.77	0.33	11.57	91.66	103.23	0.29	0.5	0.15
Rail	West Drayton	'PADTON-OXFD 2N18'	925.77	0.33	11.57	91.66	103.23	0.29	0.5	0.15
Rail	West Drayton	'PADTON-OXFD 2N22'	925.77	0.67	11.57	45.53	57.1	0.53	0.5	0.26
Rail	West Drayton	'PADTON-OXFD 2N24'	925.77	0.33	11.57	91.66	103.23	0.29	0.5	0.15
Rail	West Drayton	'RDNGSTN-PADTON 2P09'	925.77	0.33	11.57	91.66	103.23	0.29	0.5	0.15
Rail	West Drayton	'OXFD-PADTON 2P11'	925.77	0.33	11.57	91.66	103.23	0.29	0.5	0.15
Rail	West Drayton	'RDNGSTN-PADTON 2P12'	925.77	0.33	11.57	91.66	103.23	0.29	0.5	0.15
Rail	West Drayton	'RDNGSTN-PADTON 2P14'	925.77	1.33	11.57	23.31	34.88	0.86	0.5	0.43
Rail	West Drayton	'RDNGSTN-PADTON 2P17'	925.77	0.33	11.57	91.66	103.23	0.29	0.5	0.15
Rail	West Drayton	'OXFD-PADTON 2P18'	925.77	0.33	11.57	91.66	103.23	0.29	0.5	0.15
Rail	West Drayton	'BNBR-PADTON 2P20'	925.77	0.33	11.57	91.66	103.23	0.29	0.5	0.15
Rail	West Drayton	'SLOUGH-PADTON 2P25'	925.77	0.33	11.57	91.66	103.23	0.29	0.5	0.15
Rail	West Drayton	'SLOUGH-PADTON 2P32'	925.77	0.33	11.57	91.66	103.23	0.29	0.5	0.15
Rail	West Drayton	'PADTON-RDNGSTN 2R13'	925.77	1.67	11.57	18.71	30.29	0.99	1	0.99
Rail	West Drayton	'PADTON-TWYFORD 2R21'	925.77	0.33	11.57	91.66	103.23	0.29	0.5	0.15

Total Grid Cell AI: 10.14