
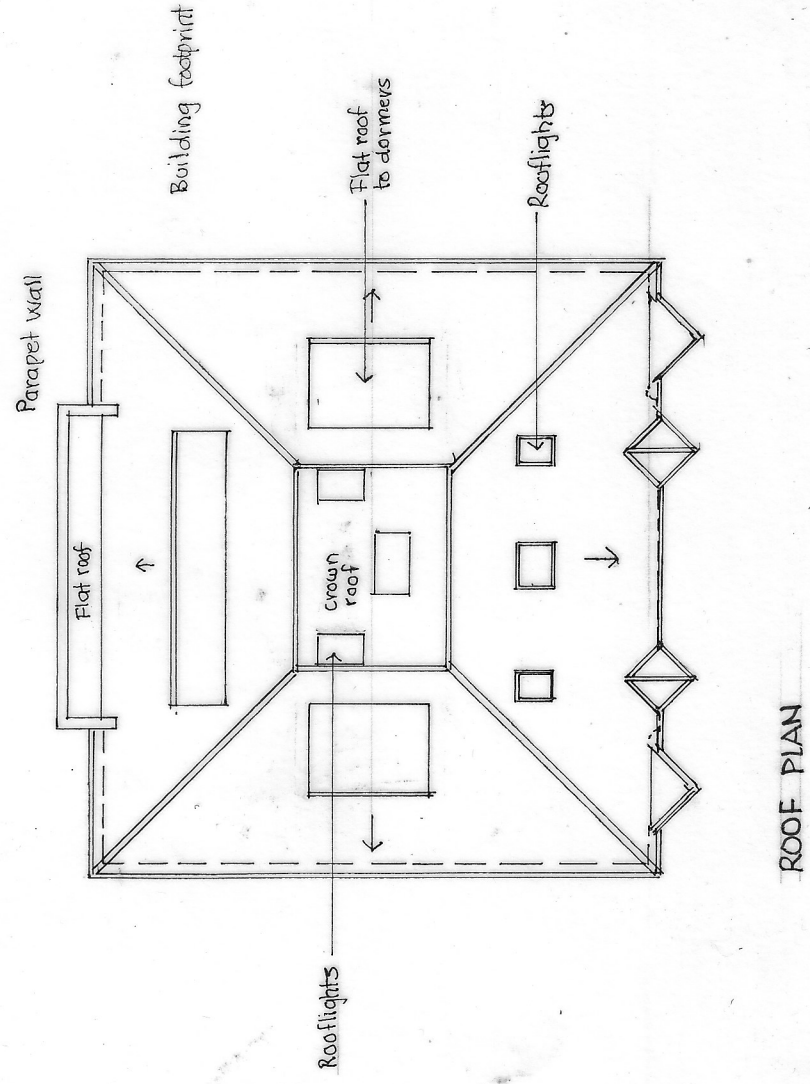
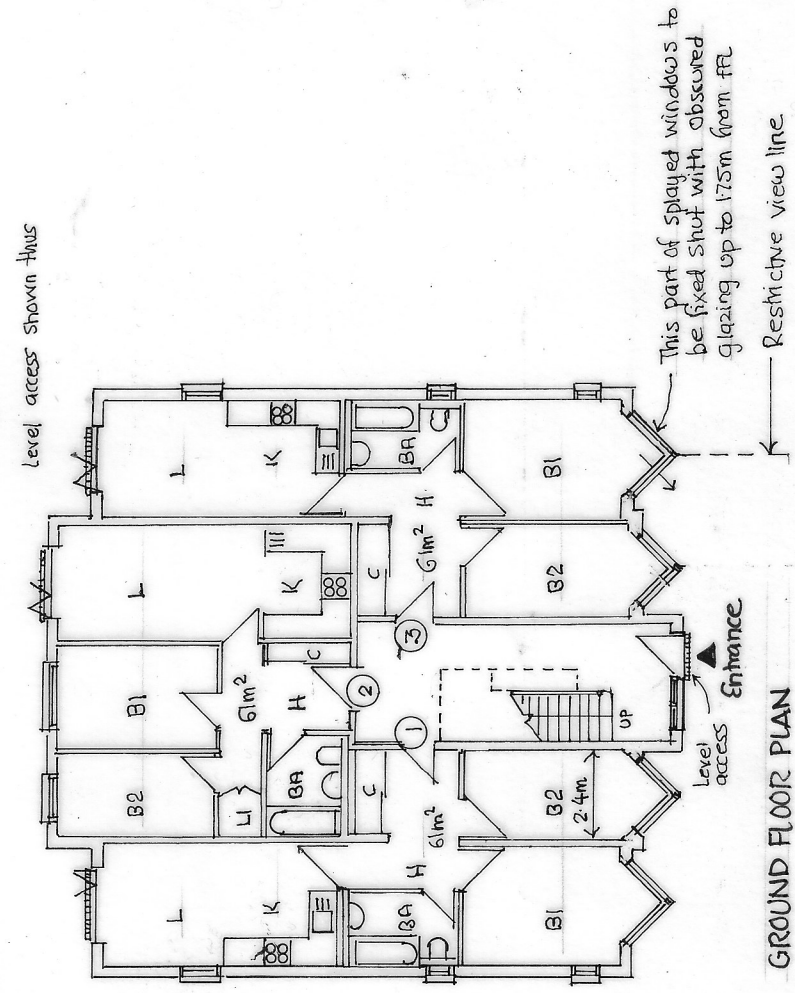
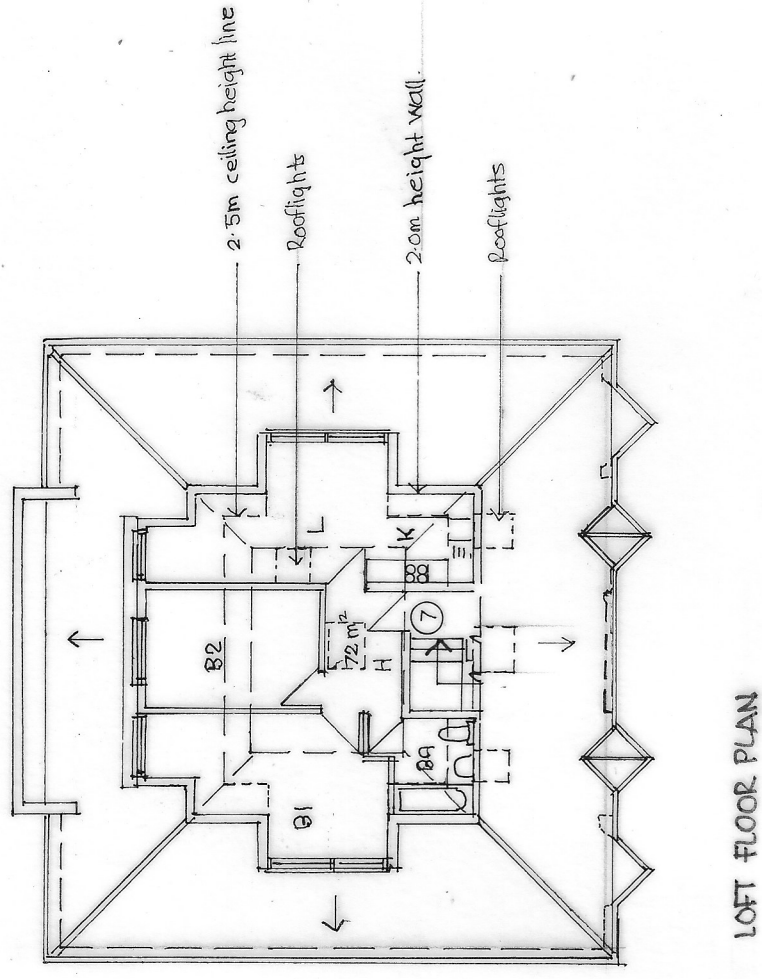


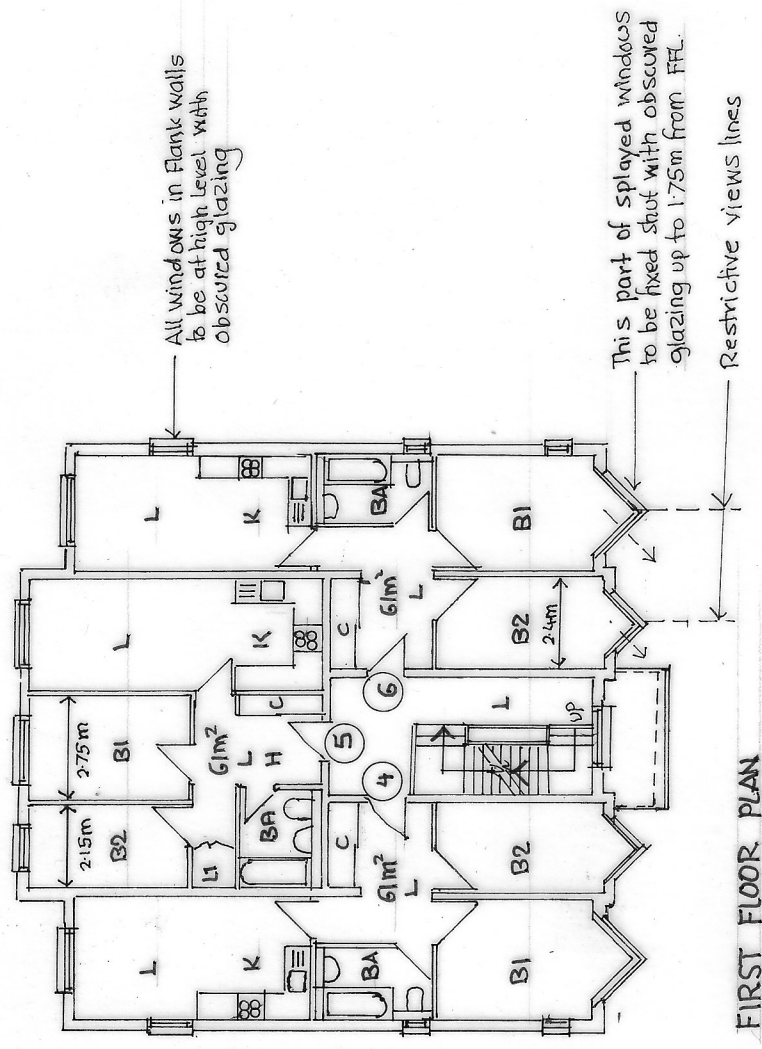

SITE:	42 FIELD HEATH ROAD UXBRIDGE MIDDLESEX UB8 3NP	
SCALE BAR:	 0 1 2 4 6 8 10m	
DESCRIPTION:	PROPOSED FLOOR PLANS & ROOF PLAN	
SCALE:	1:200 @ A3	DATE: SEPT 2022
DRAWING NO.:	555/B/06	REV