


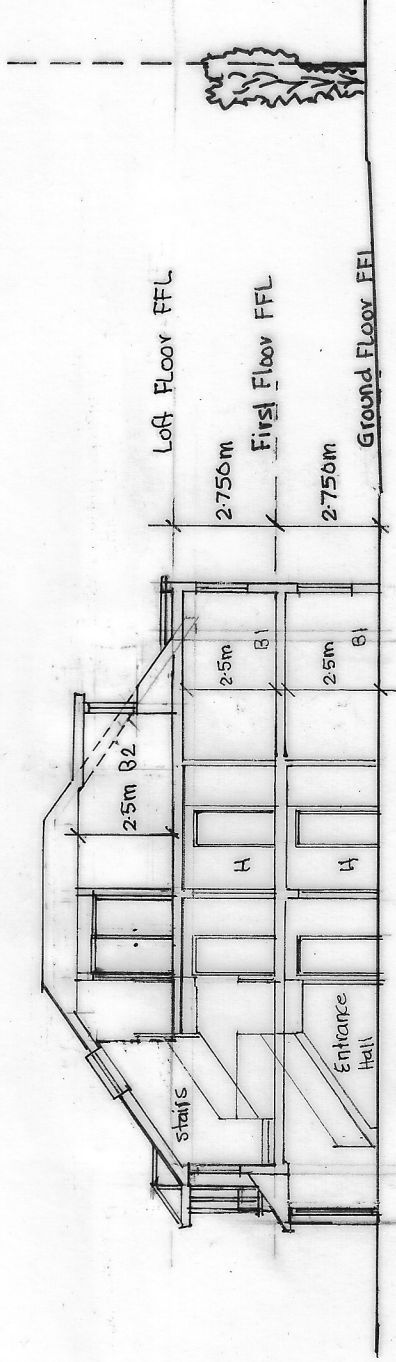

SECTION A-A THRO' FRONT TO BACK

|              |            |                                                      |      |
|--------------|------------|------------------------------------------------------|------|
| SITE:        |            | 42 FIELD HEATH ROAD<br>UXBRIDGE<br>MIDDLESEX UB8 3NG |      |
| SCALE BAR:   |            | 0 1 2 3 4 5 6 7 8 9 10m                              |      |
| DESCRIPTION: |            | SECTION A-A                                          |      |
| SCALE:       | 1:200 @ A3 | DATE:                                                | 2022 |
| DRAWING No:  | 555/B/09   | REV:                                                 |      |