

Mr Harmeet Minhas
Consilio Town Planning
Brook House
Office 2
54a Cowley Mill Road
Uxbridge
UB8 2FX

Application Ref: 298/APP/2022/3639

Date of Decision: 25th January 2023

TOWN AND COUNTRY PLANNING ACT 1990 (AS AMENDED)

GRANT OF PLANNING PERMISSION

The Council of the London Borough of Hillingdon as the Local Planning Authority within the meaning of the above Act and associated Orders **GRANTS** permission for the following:-

Application number:	298/APP/2022/3639
Date your planning application was submitted:	30th November 2022
Site location:	38 St George'S Drive Ickenham
Description:	Erection of a two storey rear and first floor side extension
Application submitted by:	Mr Harmeet Minhas
Plans that this decision was based on:	See attached Schedule of Plans

Permission is subject to the condition(s) listed below:-

1. The development hereby permitted shall be begun before the expiration of three years from the date of this permission.

REASON

To comply with Section 91 of the Town and Country Planning Act 1990.

2. The development hereby permitted shall not be carried out except in complete accordance with the details shown on the submitted plans, number 003 (existing and proposed elevations and sections), number 003 (existing and proposed ground, first floor and roof plans) received by the Local Planning

Authority on 30-11-22.

REASON

To ensure the development complies with the provisions of the Hillingdon Local Plan Part 1 (2012) and Part 2 (2020), and the London Plan (2021).

3. The materials to be used in the construction of the external surfaces of the development hereby permitted shall match those used in the existing building and shall thereafter be retained as such.

REASON

To safeguard the visual amenities of the area and to ensure that the proposed development does not have an adverse effect upon the appearance of the existing building in accordance with Policy DMHB 11 of the Hillingdon Local Plan Part 2 (2020)

4. Notwithstanding the provisions of the Town and Country Planning (General Permitted Development) Order 2015 (as amended) (or any order revoking and re-enacting that Order with or without modification), no additional windows, doors or other openings shall be constructed in the walls or roof slopes of the development hereby approved.

REASON

To prevent overlooking to adjoining properties in accordance with policy DMHB 11 of the Hillingdon Local Plan Part 2 (2020).

5. The new first floor side elevation window(s) shall be glazed with permanently obscured glass to at least scale 4 on the Pilkington scale and be non-opening below a height of 1.8 metres taken from internal finished floor level for so long as the development remains in existence.

REASON

To prevent overlooking to adjoining properties in accordance with policy DMHB 11 of the Hillingdon Local Plan Part 2 (2020).

INFORMATIVES

1. On this decision notice policies from the Councils Local Plan: Part 1 - Strategic Policies appear first, then relevant Local Plan Part 2 (2020), then London Plan Policies (2016). Hillingdon's Full Council adopted the Hillingdon Local Plan: Part 1 - Strategic Policies on 8 November 2012 and the Hillingdon Local Plan Part 2 on 16 January 2020.
2. The Council will recover from the applicant the cost of highway and footway repairs, including damage to grass verges.

Care should be taken during the building works hereby approved to ensure no damage occurs to the verge or footpaths during construction. Vehicles delivering materials to this development shall not override or cause damage to the public footway. Any damage will require to be made good to the satisfaction of the Council and at the applicant's expense.

For further information and advice contact - Highways Maintenance Operations, Central Depot - Block K, Harlington Road Depot, 128 Harlington Road, Hillingdon, Middlesex, UB3 3EU (Tel: 01895 277524).

For Private Roads: Care should be taken during the building works hereby approved to ensure no damage occurs to the verge of footpaths on private roads during construction. Vehicles delivering

materials to this development shall not override or cause damage to a private road and where possible alternative routes should be taken to avoid private roads. The applicant may be required to make good any damage caused.

3. The site lies in a Critical Drainage Area (CDA) as identified in the Surface Water Management Plan (SWMP) for Hillingdon. A CDA is the catchment area from which surface water drains and contributes to drainage problems. All developments in this area must contribute to managing the risk of flooding from surface water by reducing surface water runoff from the site. Therefore the applicant should minimise the water from your site entering the sewers. No drainage to support the extension should be connected to any existing surface water sewer, other than as an overflow. Water run off from any roof or hard paving associated with the development should be directed to a soakaway, or tank or made permeable. This includes any work to front gardens not part of the planning application, which must be permeable or be collected and directed to a permeable area, otherwise it would need an additional permission. A water butt should be incorporated.

STANDARD INFORMATIVES

1. The decision to **GRANT** planning permission has been taken having regard to all relevant planning legislation, regulations, guidance, circulars and Council policies, including The Human Rights Act (1998) (HRA 1998) which makes it unlawful for the Council to act incompatibly with Convention rights, specifically Article 6 (right to a fair hearing); Article 8 (right to respect for private and family life); Article 1 of the First Protocol (protection of property) and Article 14 (prohibition of discrimination).

Part 1 Policies

PT1.BE1 (2012) Built Environment

Part 2 Policies

DMHB 11 Design of New Development

DMHB 12 Streets and Public Realm

DMHB 18 Private Outdoor Amenity Space

DMHD 1 Alterations and Extensions to Residential Dwellings

DMT 6 Vehicle Parking

DMEI 9 Management of Flood Risk

LPP D6 (2021) Housing quality and standards

2. The decision to **GRANT** planning permission has been taken having regard to all relevant planning legislation, regulations, guidance, circulars and Council policies, including The Human Rights Act (1998) (HRA 1998) which makes it unlawful for the Council to act incompatibly with Convention rights, specifically Article 6 (right to a fair hearing); Article 8 (right to respect for private and family life); Article 1 of the First Protocol (protection of property) and Article 14 (prohibition of discrimination).
3. You are advised this permission is based on the dimensions provided on the approved drawings as numbered above. The development hereby approved must be constructed precisely in accordance with

the approved drawings. Any deviation from these drawings requires the written consent of the Local Planning Authority.

4. You are advised that if any part of the development hereby permitted encroaches by either its roof, walls, eaves, gutters, or foundations, then a new planning application may have to be submitted. The validity of this planning permission may be challengeable by third parties if the development results in any form of encroachment onto land outside the applicant's control for which the appropriate Notice under Article 13 of the Town and Country Planning (Development Management Procedure) (England) Order 2015 has not been served.
5. Your attention is drawn to the need to comply with the relevant provisions of the Building Regulations, the Building Acts and other related legislation. These cover such works as - the demolition of existing buildings, the erection of a new building or structure, the extension or alteration to a building, change of use of buildings, installation of services, underpinning works, and fire safety/means of escape works. Notice of intention to demolish existing buildings must be given to the Council's Building Control Service at least 6 weeks before work starts. A completed application form together with detailed plans must be submitted for approval before any building work is commenced. For further information and advice, contact - Residents Services, Building Control, 3N/01 Civic Centre, Uxbridge (Telephone 01895 558170).
6. You have been granted planning permission to build a residential extension. When undertaking demolition and/or building work, please be considerate to your neighbours and do not undertake work in the early morning or late at night or at any time on Sundays or Bank Holidays. Furthermore, please ensure that all vehicles associated with the construction of the development hereby approved are properly washed and cleaned to prevent the passage of mud and dirt onto the adjoining highway. You are advised that the Council does have formal powers to control noise and nuisance under The Control of Pollution Act 1974, the Clean Air Acts and other relevant legislation. For further information and advice, please contact - Environmental Protection Unit, 4W/04, Civic Centre, High Street, Uxbridge, UB8 1UW (Tel. 01895 250190).
7. The Party Wall Act 1996 requires a building owner to notify, and obtain formal agreement from, any adjoining owner, where the building owner proposes to:
 - carry out work to an existing party wall;
 - build on the boundary with a neighbouring property;
 - in some circumstances, carry out groundworks within 6 metres of an adjoining building.Notification and agreements under this Act are the responsibility of the building owner and are quite separate from Building Regulations, or Planning Controls. The Building Control Service will assume that an applicant has obtained any necessary agreements with the adjoining owner, and nothing said or implied by the Council should be taken as removing the necessity for the building owner to comply fully with the Party Wall Act. Further information and advice is to be found in "the Party Walls etc. Act 1996 - explanatory booklet" published by the ODPM, available free of charge from the Residents Services Reception Desk, Level 3, Civic Centre, Uxbridge, UB8 1UW.
8. Your attention is drawn to the fact that the planning permission does not override property rights and any ancient rights of light that may exist. This permission does not empower you to enter onto land not in your ownership without the specific consent of the owner. If you require further information or advice, you should consult a solicitor.
9. Nuisance from demolition and construction works is subject to control under The Control of Pollution Act 1974, the Clean Air Acts and other related legislation. In particular, you should ensure that the following are complied with:-

A. Demolition and construction works which are audible at the site boundary shall only be carried out

between the hours of 08.00 and 18.00 hours Monday to Friday and between the hours of 08.00 hours and 13.00 hours on Saturday. No works shall be carried out on Sundays, Bank or Public Holidays.

B. All noise generated during such works shall be controlled in compliance with British Standard Code of Practice BS 5228:2009.

C. Dust emissions shall be controlled in compliance with the Mayor of London's Best Practice Guidance 'The Control of dust and emissions from construction and demolition.

D. No bonfires that create dark smoke or nuisance to local residents.

You are advised to consult the Council's Environmental Protection Unit (www.hillingdon.gov.uk/noise Tel. 01895 250155) or to seek prior approval under Section 61 of the Control of Pollution Act if you anticipate any difficulty in carrying out construction other than within the normal working hours set out in (A) above, and by means that would minimise disturbance to adjoining premises.

10. You are advised that care should be taken during the building works hereby approved to avoid spillage of mud, soil or related building materials onto the pavement or public highway. You are further advised that failure to take appropriate steps to avoid spillage or adequately clear it away could result in action being taken under the Highways Act 1980.
11. To promote the development of sustainable building design and construction methods, you are encouraged to investigate the use of renewable energy resources which do not produce any extra carbon dioxide (CO₂) emissions, including solar, geothermal and fuel cell systems, and use of high quality insulation.
12. The Council will recover from the applicant the cost of highway and footway repairs, including damage to grass verges.

Care should be taken during the building works hereby approved to ensure no damage occurs to the verge or footpaths during construction. Vehicles delivering materials to this development shall not override or cause damage to the public footway. Any damage will require to be made good to the satisfaction of the Council and at the applicant's expense.

For further information and advice contact - Highways Maintenance Operations, Central Depot - Block K, Harlington Road Depot, 128 Harlington Road, Hillingdon, Middlesex, UB3 3EU (Tel: 01895 277524).

For Private Roads: Care should be taken during the building works hereby approved to ensure no damage occurs to the verge of footpaths on private roads during construction. Vehicles delivering materials to this development shall not override or cause damage to a private road and where possible alternative routes should be taken to avoid private roads. The applicant may be required to make good any damage caused.

Date of Decision: 25th January 2023

END OF SCHEDULE



Julia Johnson
Interim Director of Planning, Regeneration & Public Realm

Address:
Development Management
Directorate of Place
Hillingdon Council
3 North, Civic Centre, High Street, Uxbridge UB8 1UW
www.hillingdon.gov.uk


TOWN AND COUNTRY PLANNING ACT 1990 (AS AMENDED)

GRANT OF PLANNING PERMISSION


Application Ref: 298/APP/2022/3639

SCHEDULE OF PLANS


003 Location Plan.	Received	30-11-2022
003 Existing and proposed elevations and section.	Received	30-11-2022
003 Existing and proposed ground floor, first floor and roof plans.	Received	30-11-2022

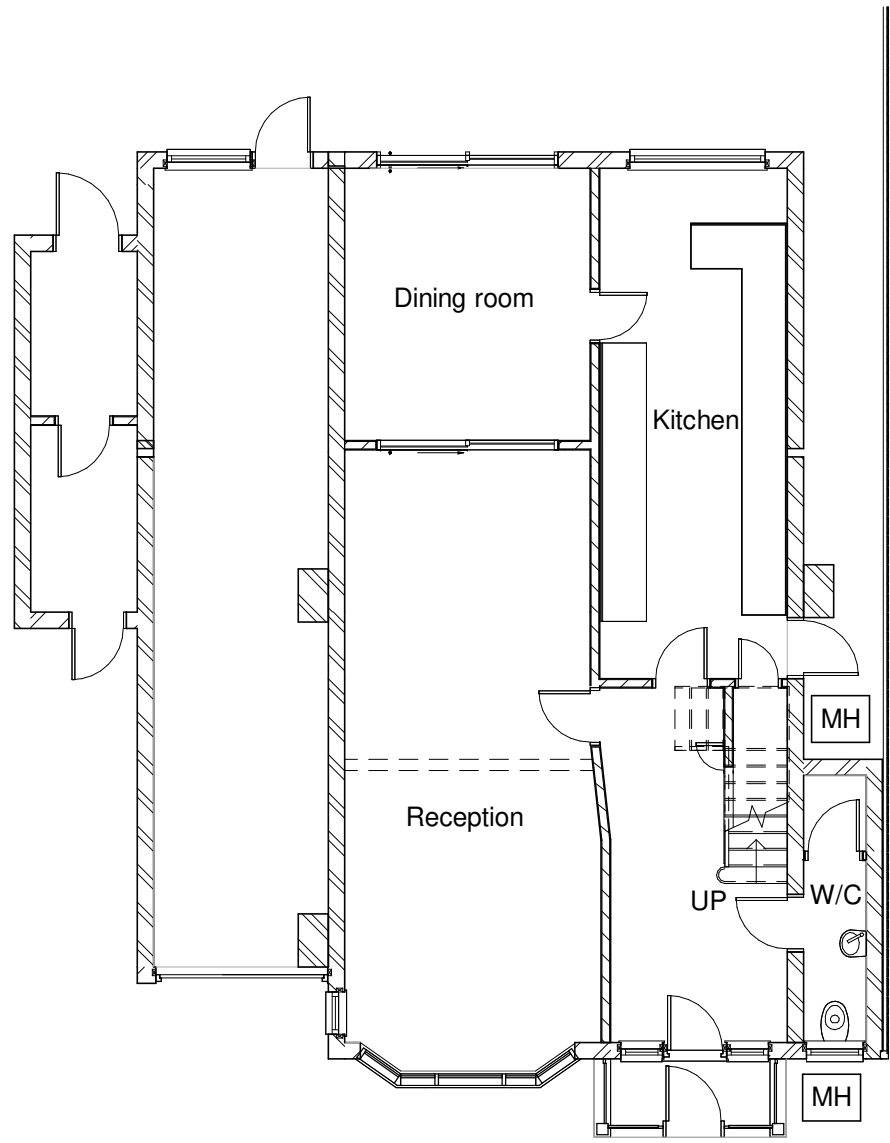


00 - Existing
1 : 100

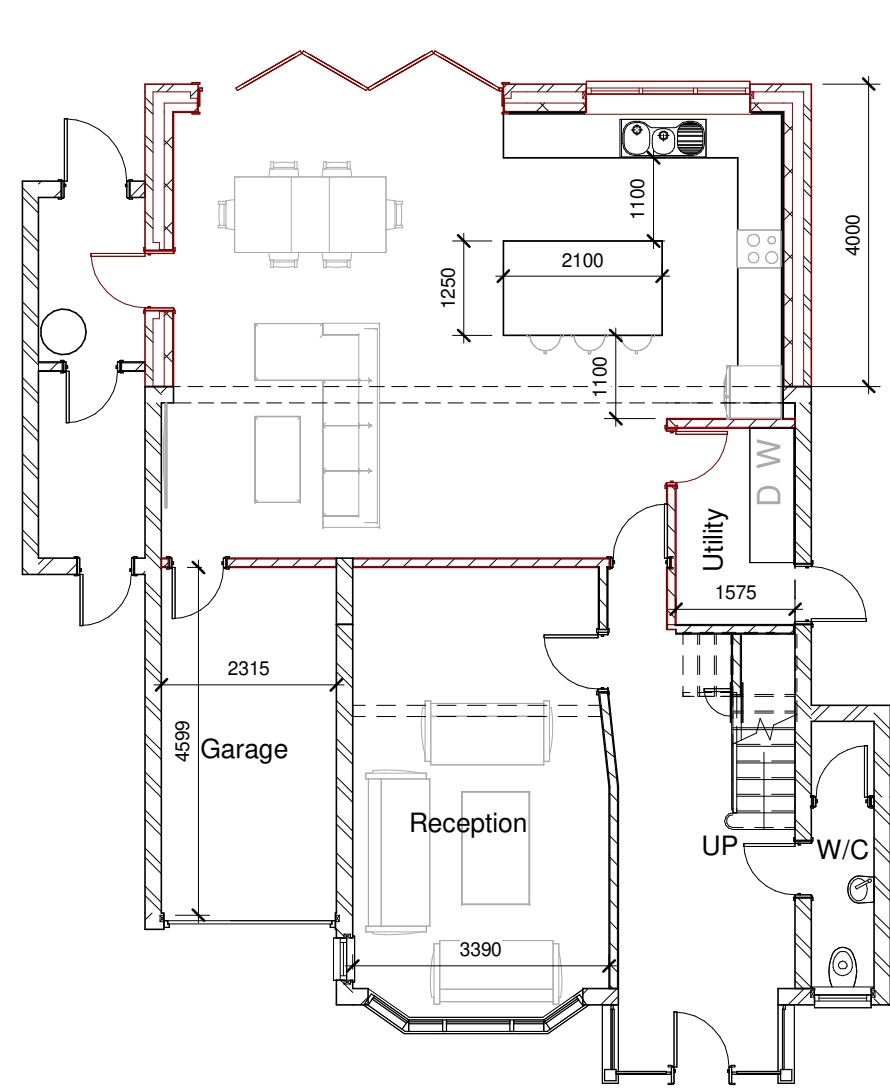


00 - Proposed
1 : 100

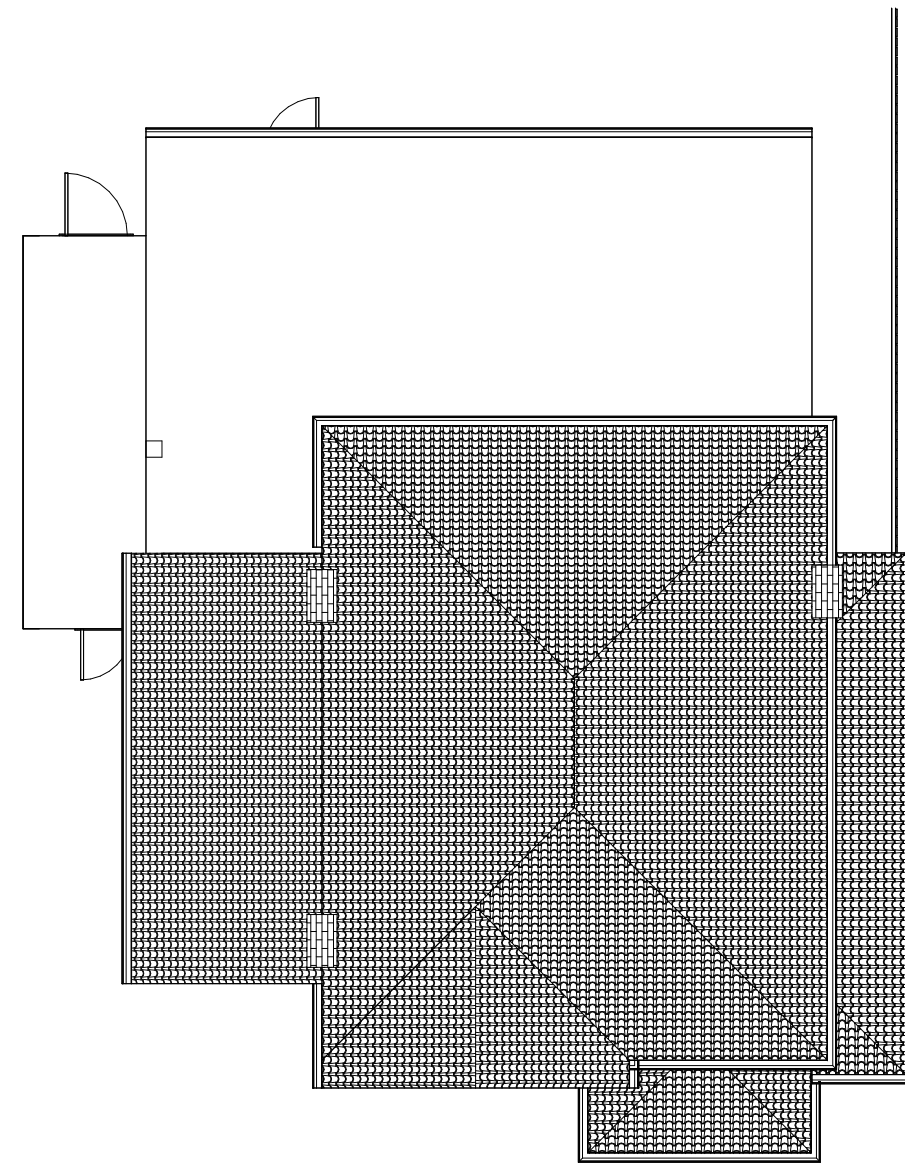


Roof - Existing
1 : 100

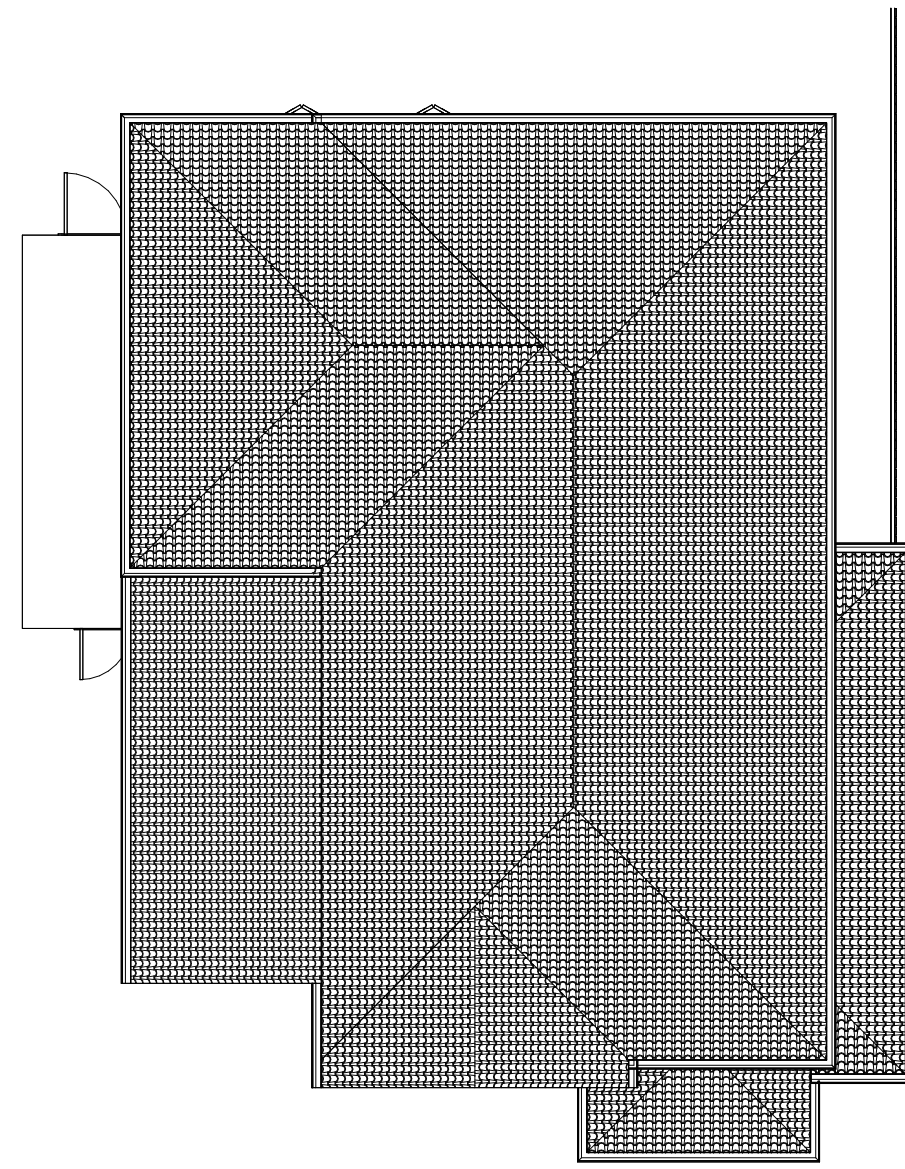


Roof - Proposed
1 : 100

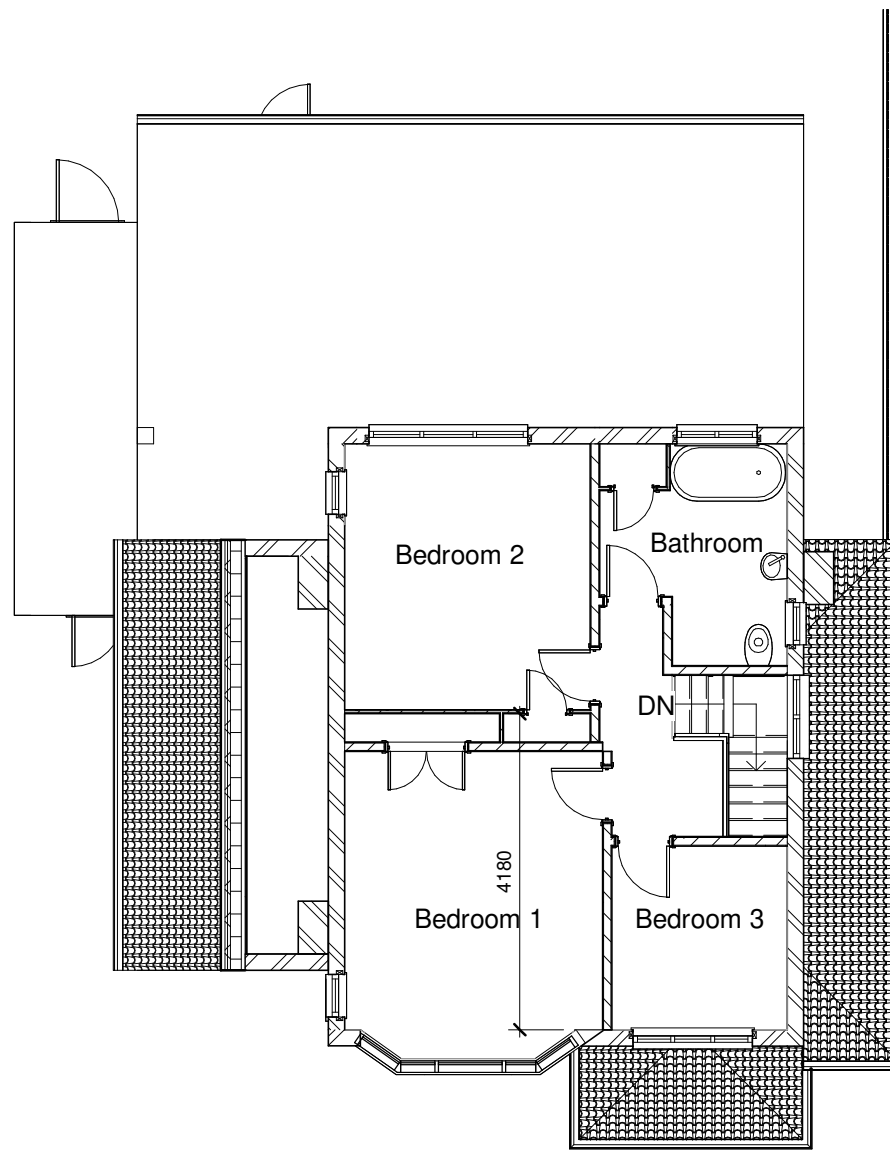

01- Existing
1 : 100

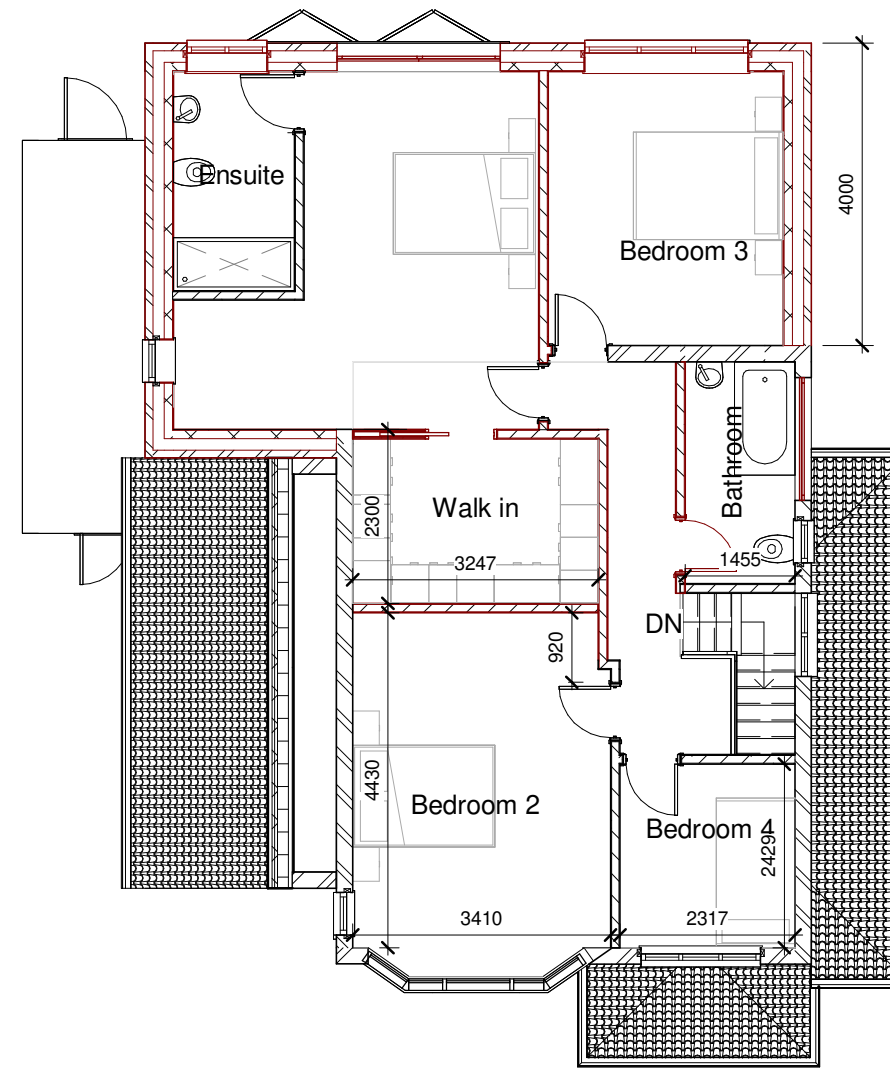

01- Proposed
1 : 100

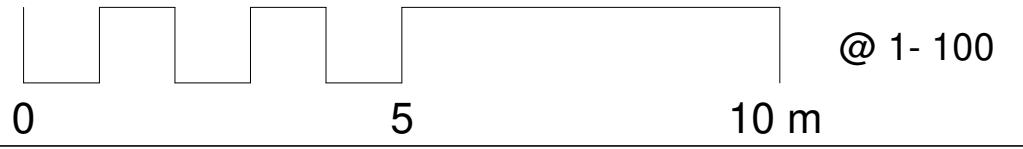

NOTE
This drawing must not be reissued, loaned or copied without the written consent of Consilio Town Planning Ltd. (the originator). All errors, omissions, discrepancies should be reported to the originator immediately. All dimensions to be checked before site fabrication by the contractor, his sub-contractor or supplier. Do not scale plans - use figure or grid dimensions where given. Any deviation from the drawing to be reported to the originator immediately. The Principal Contractor shall carry out a risk assessment of the proposed work and liaise with the principal designer before works commence if there is any doubt as to being able to complete the project in a safe manner compliant with the Construction Design and Management Regulations 2015. All works to comply with the relevant British Standards, Codes of Practice and the Building Regulations.



TELEPHONE
01494932288

EMAIL
INFO@CONSILIOTOWNPLANNING.CO.UK

WEB
WWW.CONSILIOTOWNPLANNING.CO.UK

CONSILIO TOWN PLANNING LTD.

BROOK HOUSE, 54A COWLEY MILL ROAD
UXBRIDGE
MIDDLESEX
UB8 2FX

CLIENT
MR CHADDHA

ADDRESS
38 ST GEORGES DRIVE
ICKENHAM
UB10 8HP

TITLE
DOUBLE STOREY REAR
EXTENSION

SCALE 1:100 @A1

DATE NOV 2022

DRAWN AH

CHECKED HM

JOB NO. 38-22 **DRAWING NO.** 003 **REV:**




Front elevation - Existing
1 : 100



Front elevation - Proposed
1 : 100



Section - Existing
1 : 100

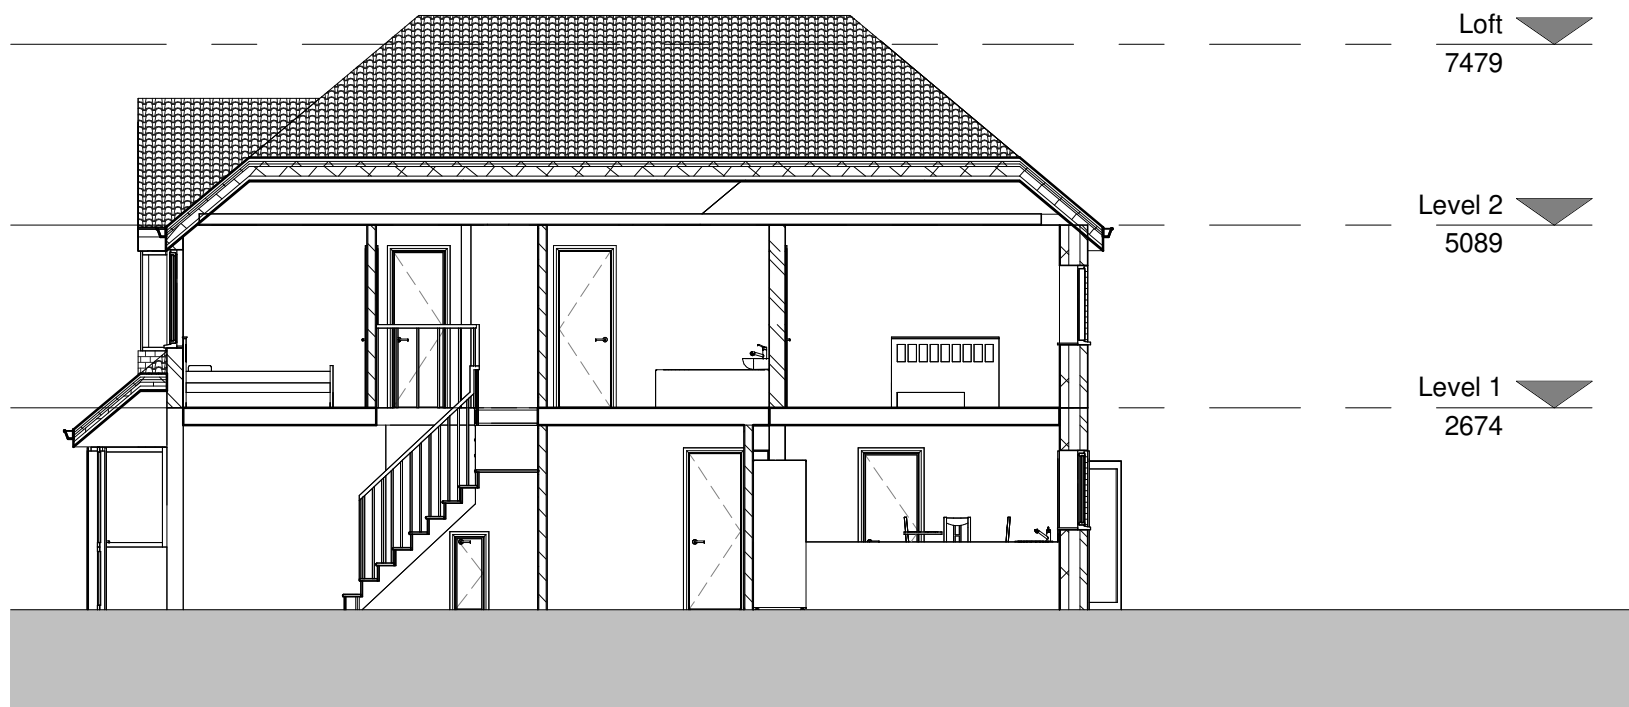

Section - Proposed
1 : 100




Rear elevation - Existing
1 : 100




Rear elevation - Proposed
1 : 100




East elevation - Existing
1 : 100

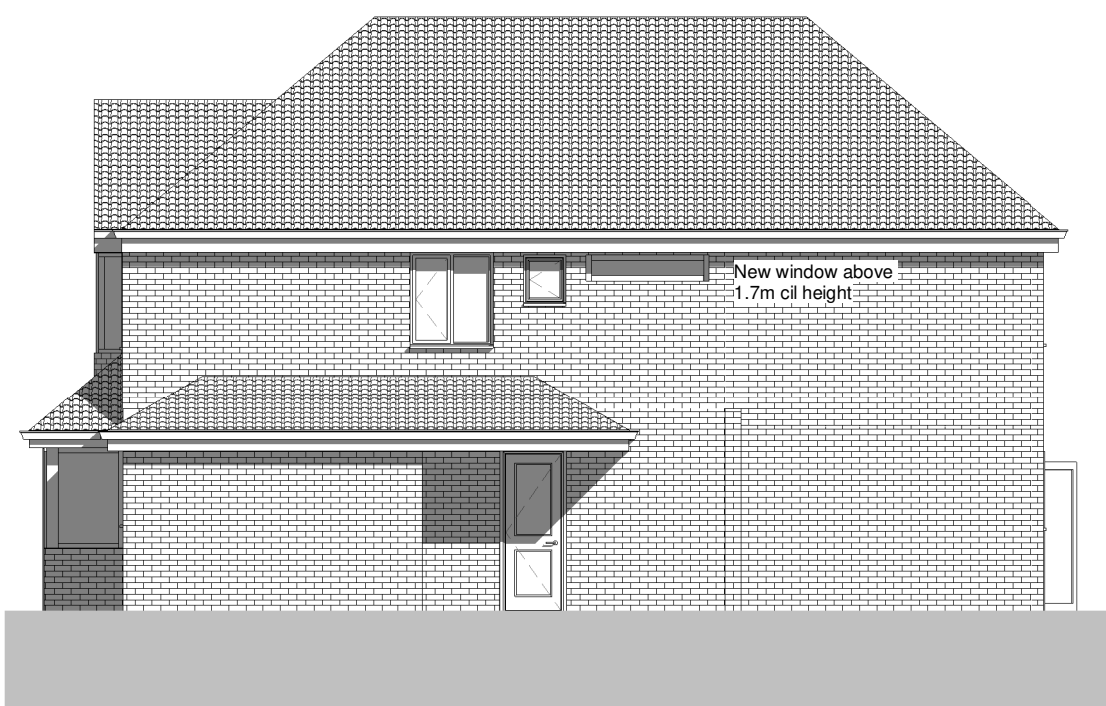


East elevation - Proposed
1 : 100

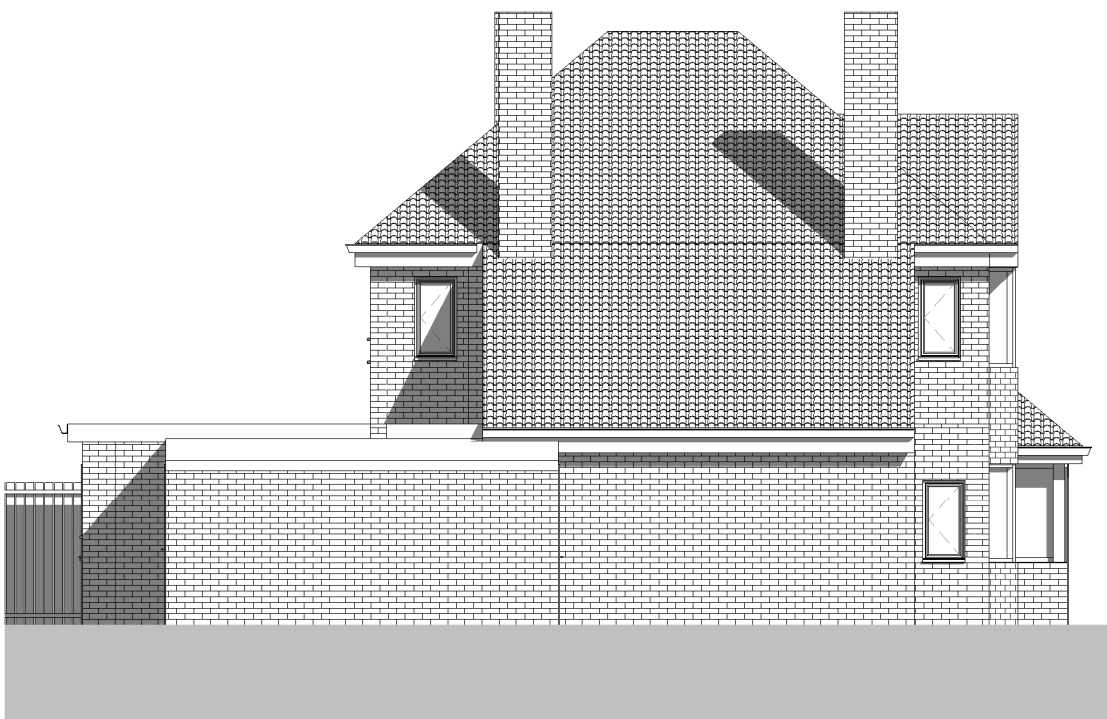

West elevation - Existing
1 : 100

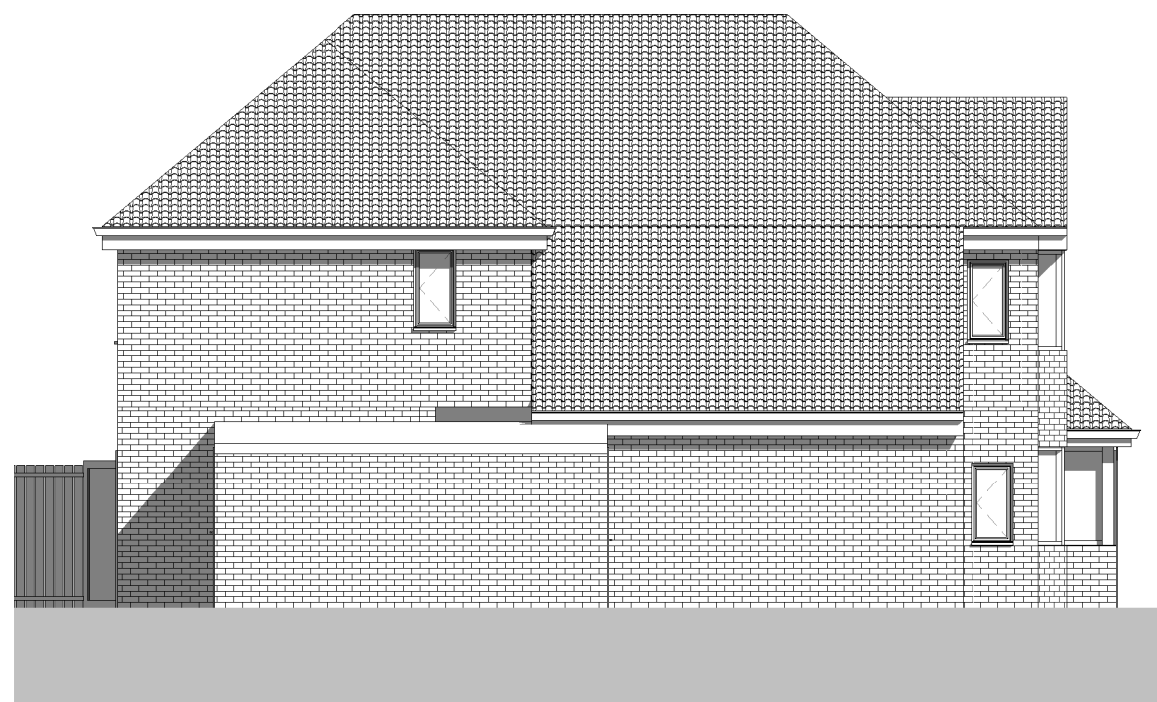

West elevation - Proposed
1 : 100

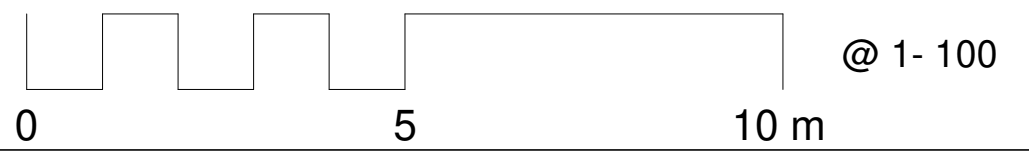

NOTE
This drawing must not be reissued, loaned or copied without the written consent of Consilio Town Planning Ltd. (the originator). All errors, omissions, discrepancies should be reported to the originator immediately. All dimensions to be checked before site fabrication by the contractor, his sub-contractor or supplier. Do not scale plans - use figure or grid dimensions where given. Any deviation from the drawing to be reported to the originator immediately. The Principal Contractor shall carry out a risk assessment of the proposed work and liaise with the principal designer before works commence if there is any doubt as to being able to complete the project in a safe manner compliant with the Construction Design and Management Regulations 2015. All works to comply with the relevant British Standards, Codes of Practice and the Building Regulations.



TELEPHONE
01494932288

EMAIL
INFO@CONSILIOTOWNPLANNING.CO.UK

WEB
WWW.CONSILIOTOWNPLANNING.CO.UK

CONSILIO TOWN PLANNING LTD.

BROOK HOUSE, 54A COWLEY MILL ROAD
UXBRIDGE
MIDDLESEX
UB8 2FX

CLIENT
MR CHADDHA

ADDRESS
38 ST GEORGES DRIVE
ICKENHAM
UB10 8HP

TITLE
DOUBLE STOREY REAR
EXTENSION


SCALE 1:100 @A1

DATE NOV 2022

DRAWN AH

CHECKED HM


JOB NO. 38-22 **DRAWING NO.** 003 **REV:**

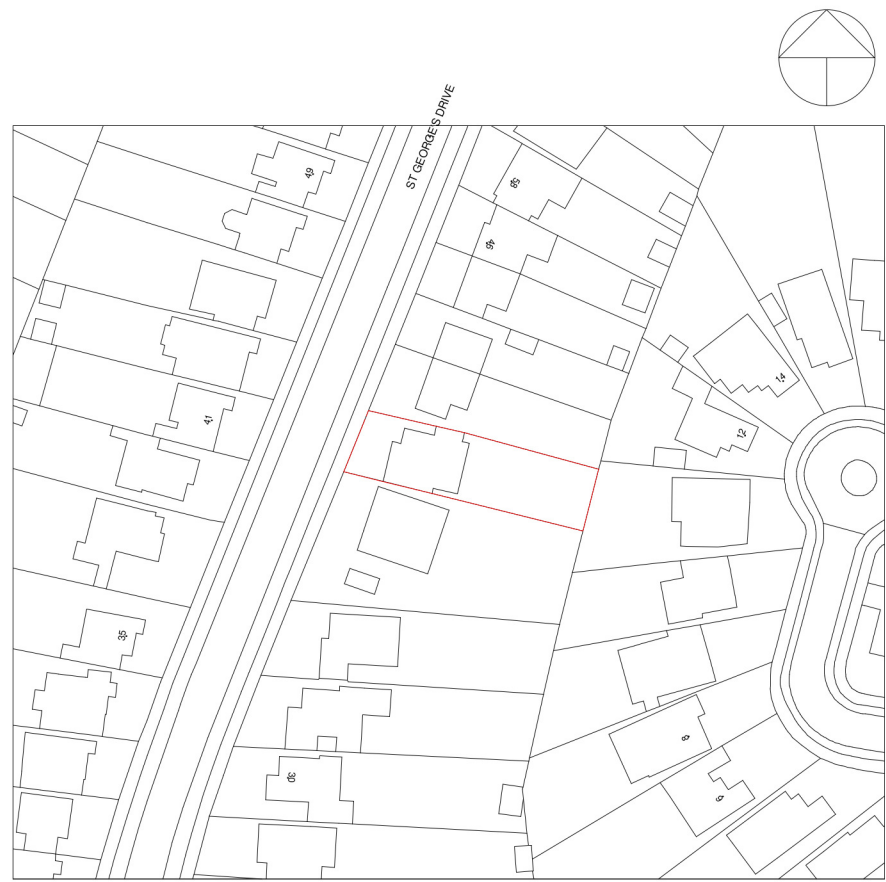

Location Plan
1 : 1250



Site Plan
1 : 500

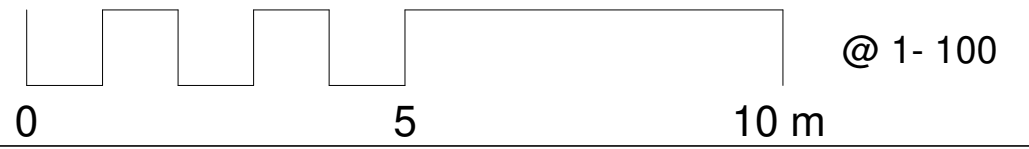

NOTE
This drawing must not be reissued, loaned or copied without the written consent of Consilio Town Planning Ltd. (the originator). All errors, omissions, discrepancies should be reported to the originator immediately. All dimensions to be checked before site fabrication by the contractor, his sub-contractor or supplier. Do not scale plans - use figure or grid dimensions where given. Any deviation from the drawing to be reported to the originator immediately. The Principal Contractor shall carry out a risk assessment of the proposed work and liaise with the principal designer before works commence if there is any doubt as to being able to complete the project in a safe manner compliant with the Construction Design and Management Regulations 2015. All works to comply with the relevant British Standards, Codes of Practice and the Building Regulations.



TELEPHONE
01494932288

EMAIL
INFO@CONSILIOTOWNPLANNING.CO.UK

WEB
WWW.CONSILIOTOWNPLANNING.CO.UK

CONSILIO TOWN PLANNING LTD.

BROOK HOUSE, 54A COWLEY MILL ROAD
UXBRIDGE
MIDDLESEX
UB8 2FX

CLIENT
MR CHADDHA

ADDRESS
38 ST GEORGES DRIVE
ICKENHAM
UB10 8HP

TITLE
DOUBLE STOREY REAR
EXTENSION

SCALE 1:100 @A1

DATE NOV 2022

DRAWN AH

CHECKED HM

JOB NO. 38-22 DRAWING NO.003 REV: