


(Owner); Mr. Aman Gosal;
(Site); 191-193, & 193A,
Horton Road, Middx;
UB7 8HP.

(Proposal);
Rest. & Eat & Take
Away + Shisha
Lounge


(Dwg No);
G/191-193/A.

Date;
17/09/2017


Scale;
As
Shown

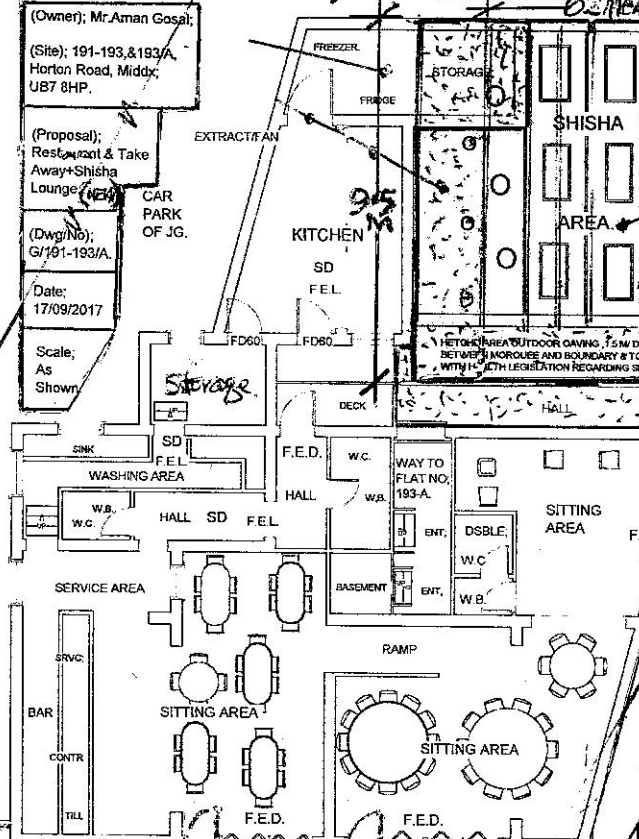


PROPOSED ROOF FLOOR PLAN (1:200)

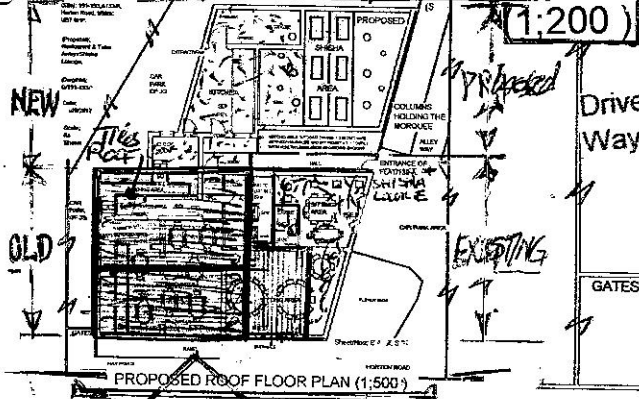


PROPOSED ROOF FLOOR PLAN (1:500)

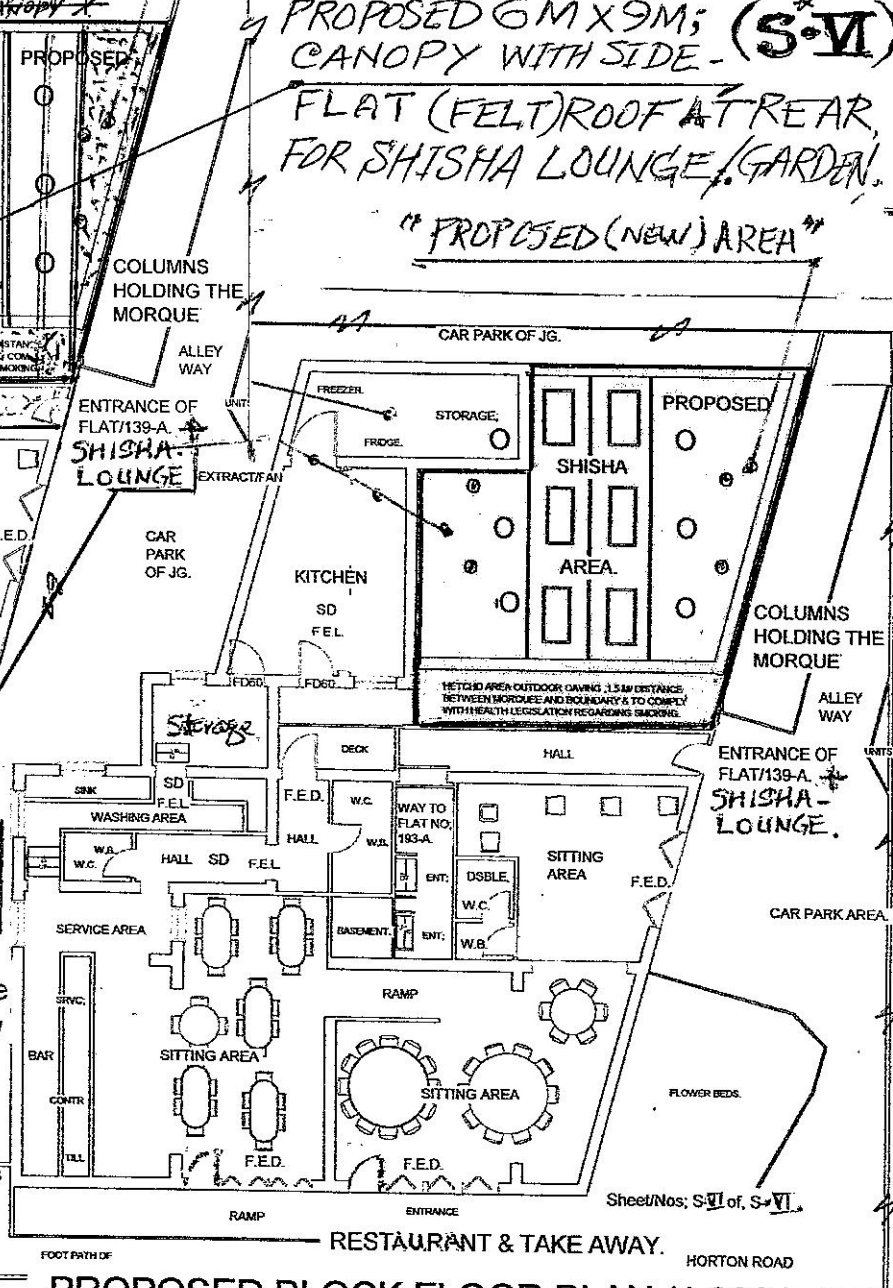

PROPOSED BLOCK FLOOR PLAN (1:200)

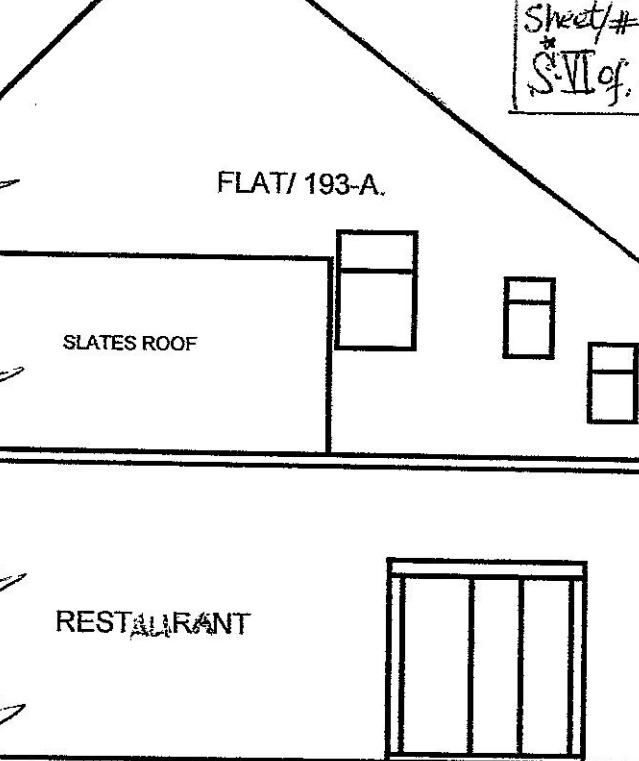

PROPOSED (L-R) SIDE ELEVATION (1:100)

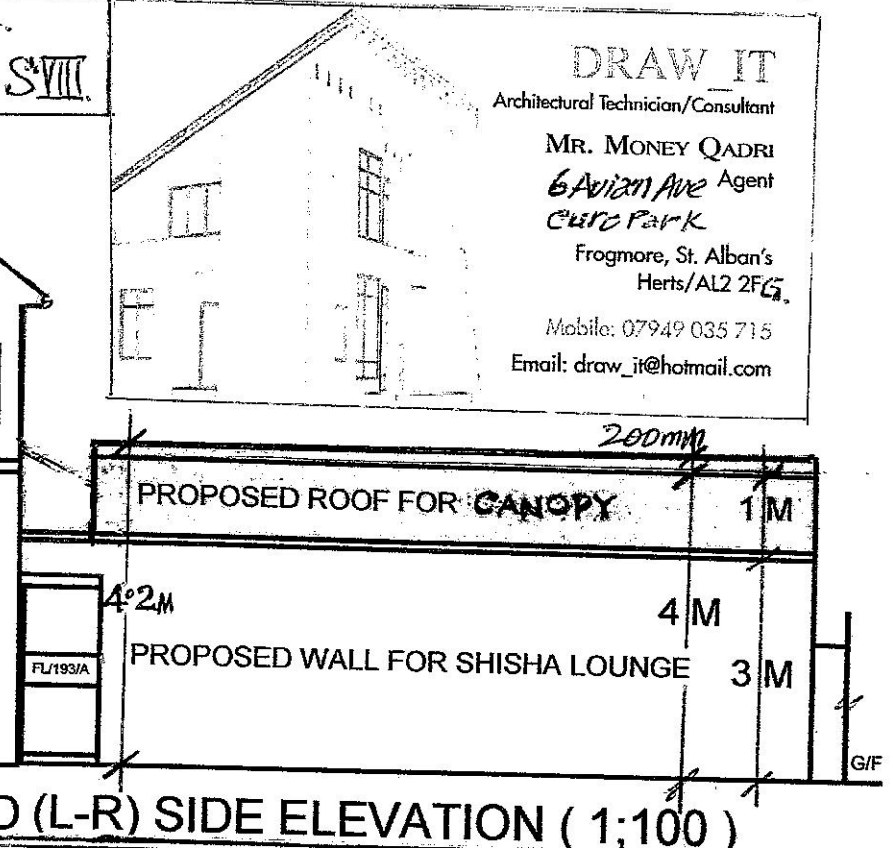

PROPOSED (L-R) SIDE ELEVATION (1:100)

Sheet/#.
S.VI of S.VIII

DRAW IT

Architectural Technician/Consultant

MR. MONEY QADRI

6 Avian Ave Agent


CURC PARK

Frogmore, St. Alban's

Herts/AL2 2FG.

Mobile: 07949 035 715

Email: draw_it@hotmail.com

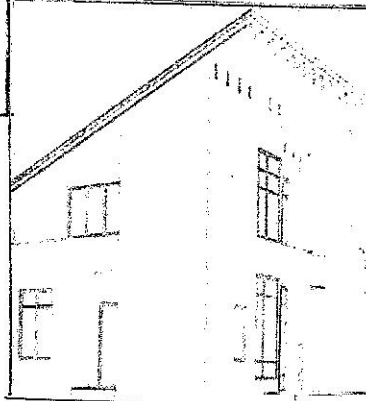

PROPOSED ROOF FOR CANOPY

1 M

PROPOSED WALL FOR SHISHA LOUNGE

3 M

PROPOSED (L-R) SIDE ELEVATION (1:100)