



Elevation 01 - North - Proposed

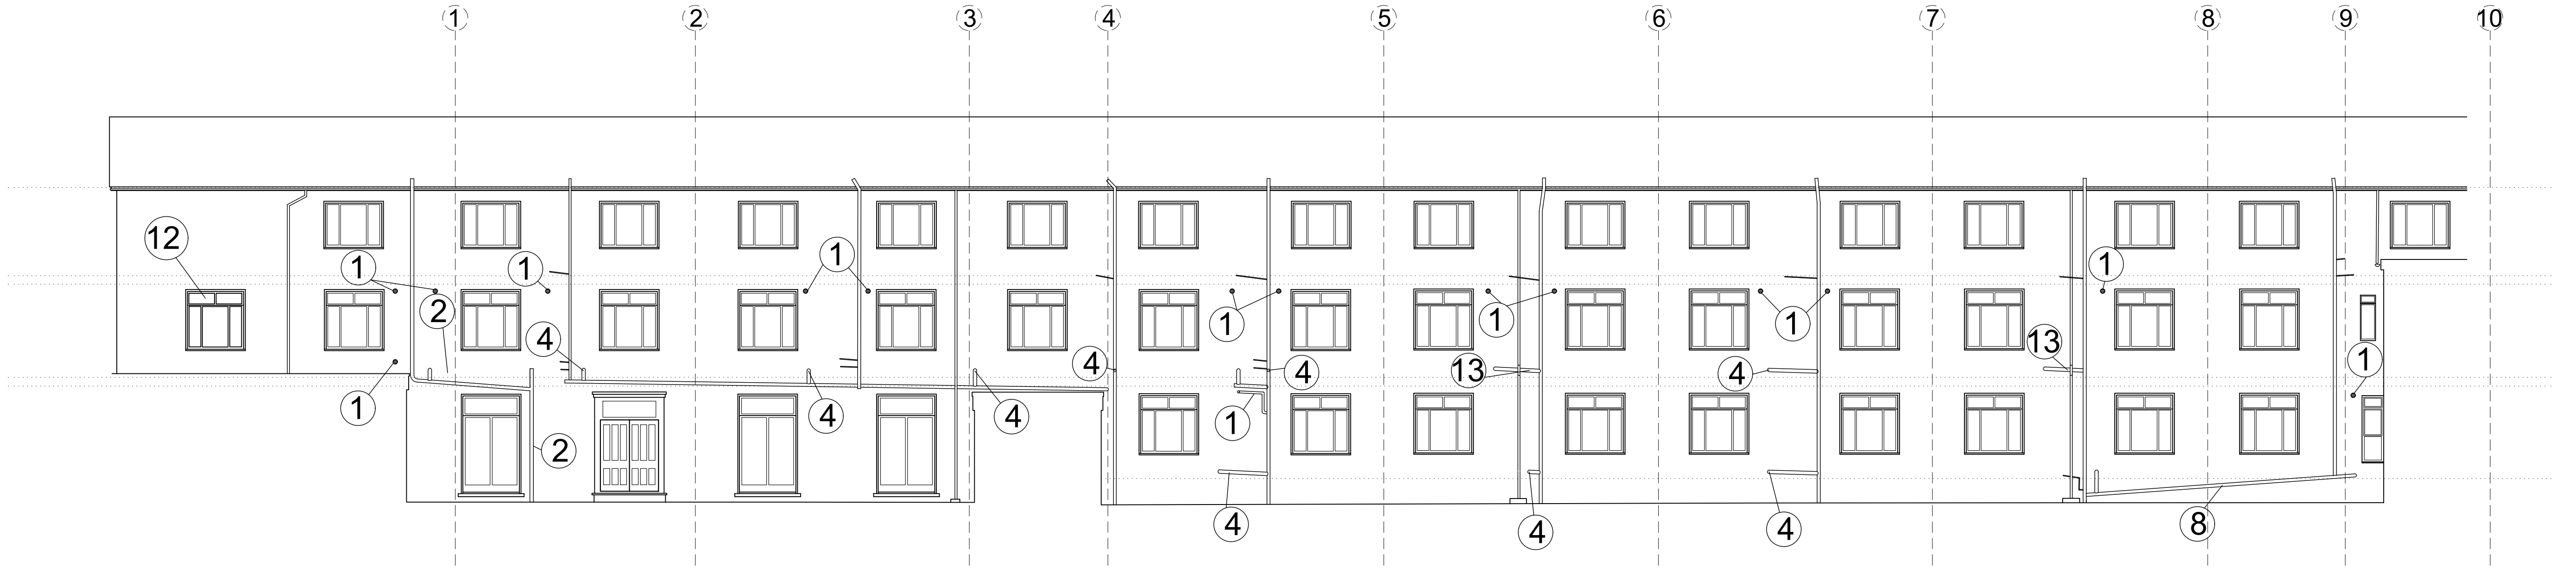

Elevation 02 - South - Proposed

New windows installed throughout to all floors as note 9 opposite.

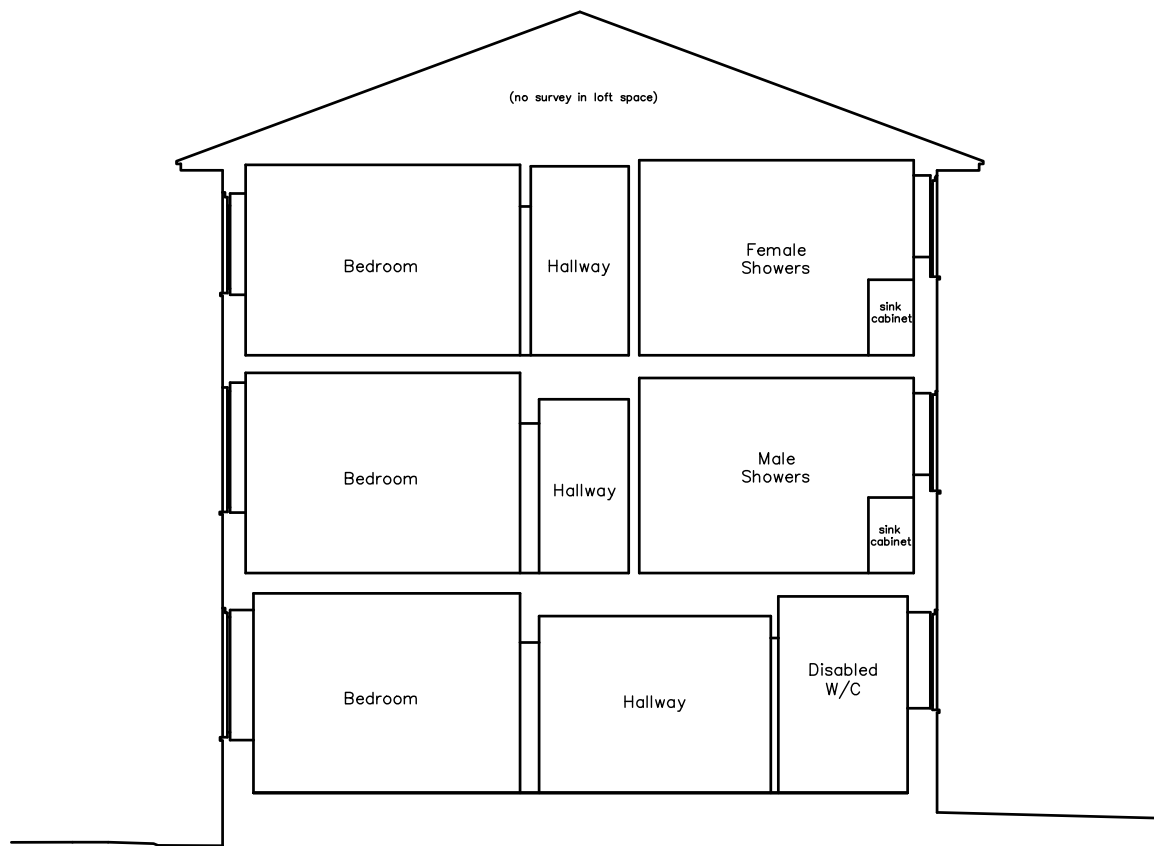


Section AA - Proposed - Note. Section remains as existing

NOTES	
① New 125mm dia circular ventilation louvres. To match existing brickwork. Provides termination to new bathroom mechanical extract.	⑧ Existing window openings enlarged with new SAPA glazed metal screen to match style and colour of existing.
② New Soil Vent Pipe.	⑨ New SAPA double glazed metal windows installed throughout to all floors with white frames to match existing configuration complete with trickle vents and glazing to meet Part L of Building Regulations.
③ Existing waste drains into new downpipe.	⑩ New waste pipes in plastic to match existing.
④ New connection to existing stack.	⑪ 215 x 215 ventilation termination. To match existing brickwork. Provides termination to communal WC / shower facilities.
⑤ Redundant pipework removed and brickwork made good	⑫ 1700w x 1745h mm new window opening and glazed screen to match existing.
⑥ Existing horizontal pipe removed and diverted to new stack. Existing pipework diverted to new stack	⑬ New connection to existing stack. Existing RWP adapted locally.
⑦ Existing pipework altered to facilitate new run and connection.	

REV	ISSUE	DATE
P0	Planning Issue	29.03.17

GENERAL NOTES.	
a.	New SAPA double glazed metal windows installed throughout to all floors with white frames to match existing configuration complete with trickle vents and glazing to meet Part L of Building Regulations.
b.	New waste pipes in plastic to match existing.

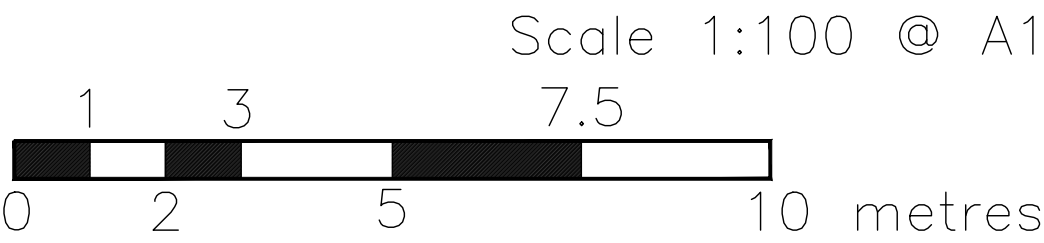

thomas&thomas Chartered Building Surveyors

48 Charlotte Street, London, W1T 2NS.
0203 701 0572

Client: London School of Theology
Project: Student Block Refurbishment

Proposed Section & Elevations

DWG No. 87 L(--) 200 Status. Planning

Revision. P0 Scale. 1:100 Paper. A1