



Revision A - New boiler flue

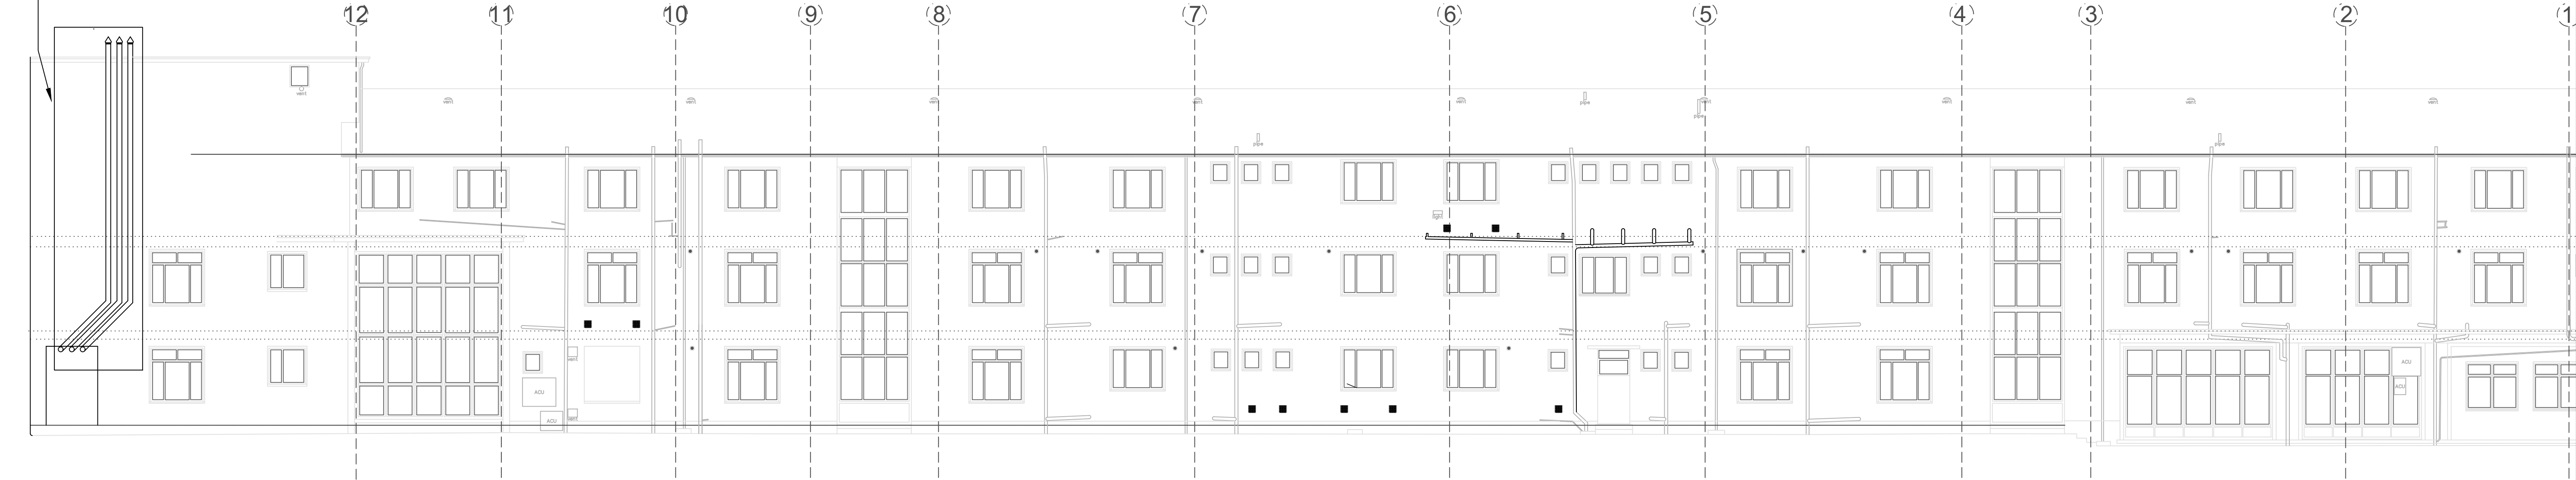

Elevation 01 - North - Proposed



Elevation 02 - South - Proposed

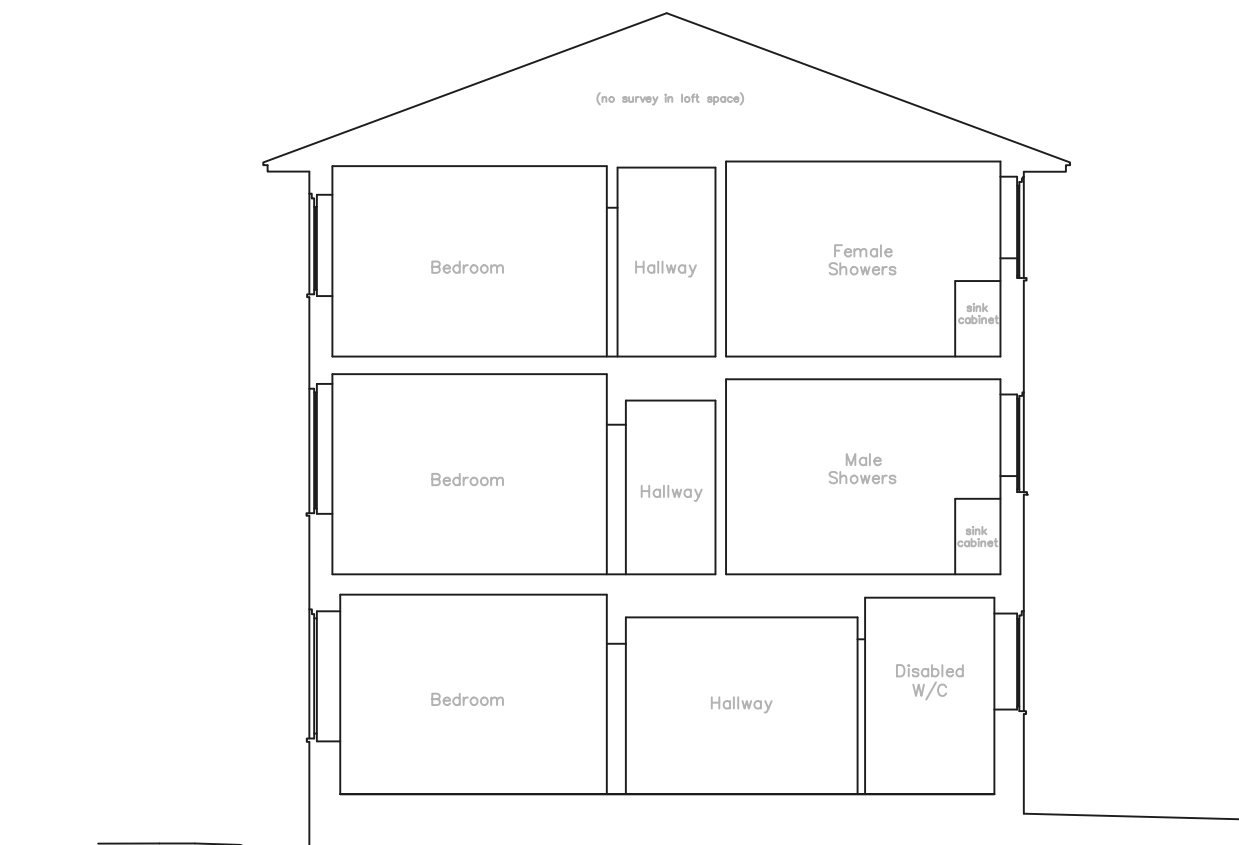


Section AA - Proposed - *Note. Section remains as existing*

REV	ISSUE	DATE
P0	Planning Issue	29.03.17
P1	Planning Issue	06.04.17

- GENERAL NOTES.**
- a. Works to include the installation of a boiler flue only. Location indicated on item 1. To be fitted in accordance with Building Regulations Part J. .
 - b. New pipes to be PVC.

Scale 1:100 @ A1

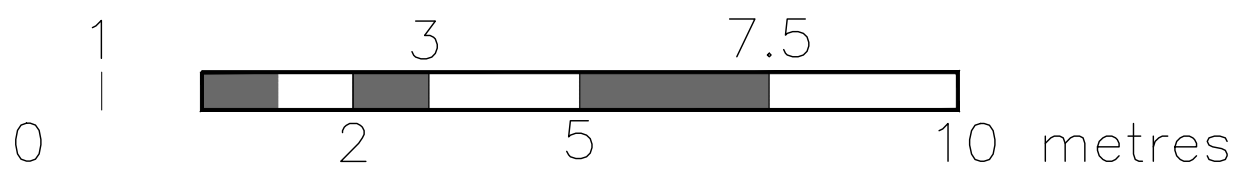

48 Charlotte Street, London, W1T 2NS.
0203 701 0572

Client: London School
of Theology
Project: Student Block
Refurbishment

Proposed Section &
Elevations

DWG No. 87 L(--) 200 Status. Planning

Revision. P1 Scale. 1:100 Paper. A1