




APPLICATION SITE

241 PARK ROAD

PLANNING

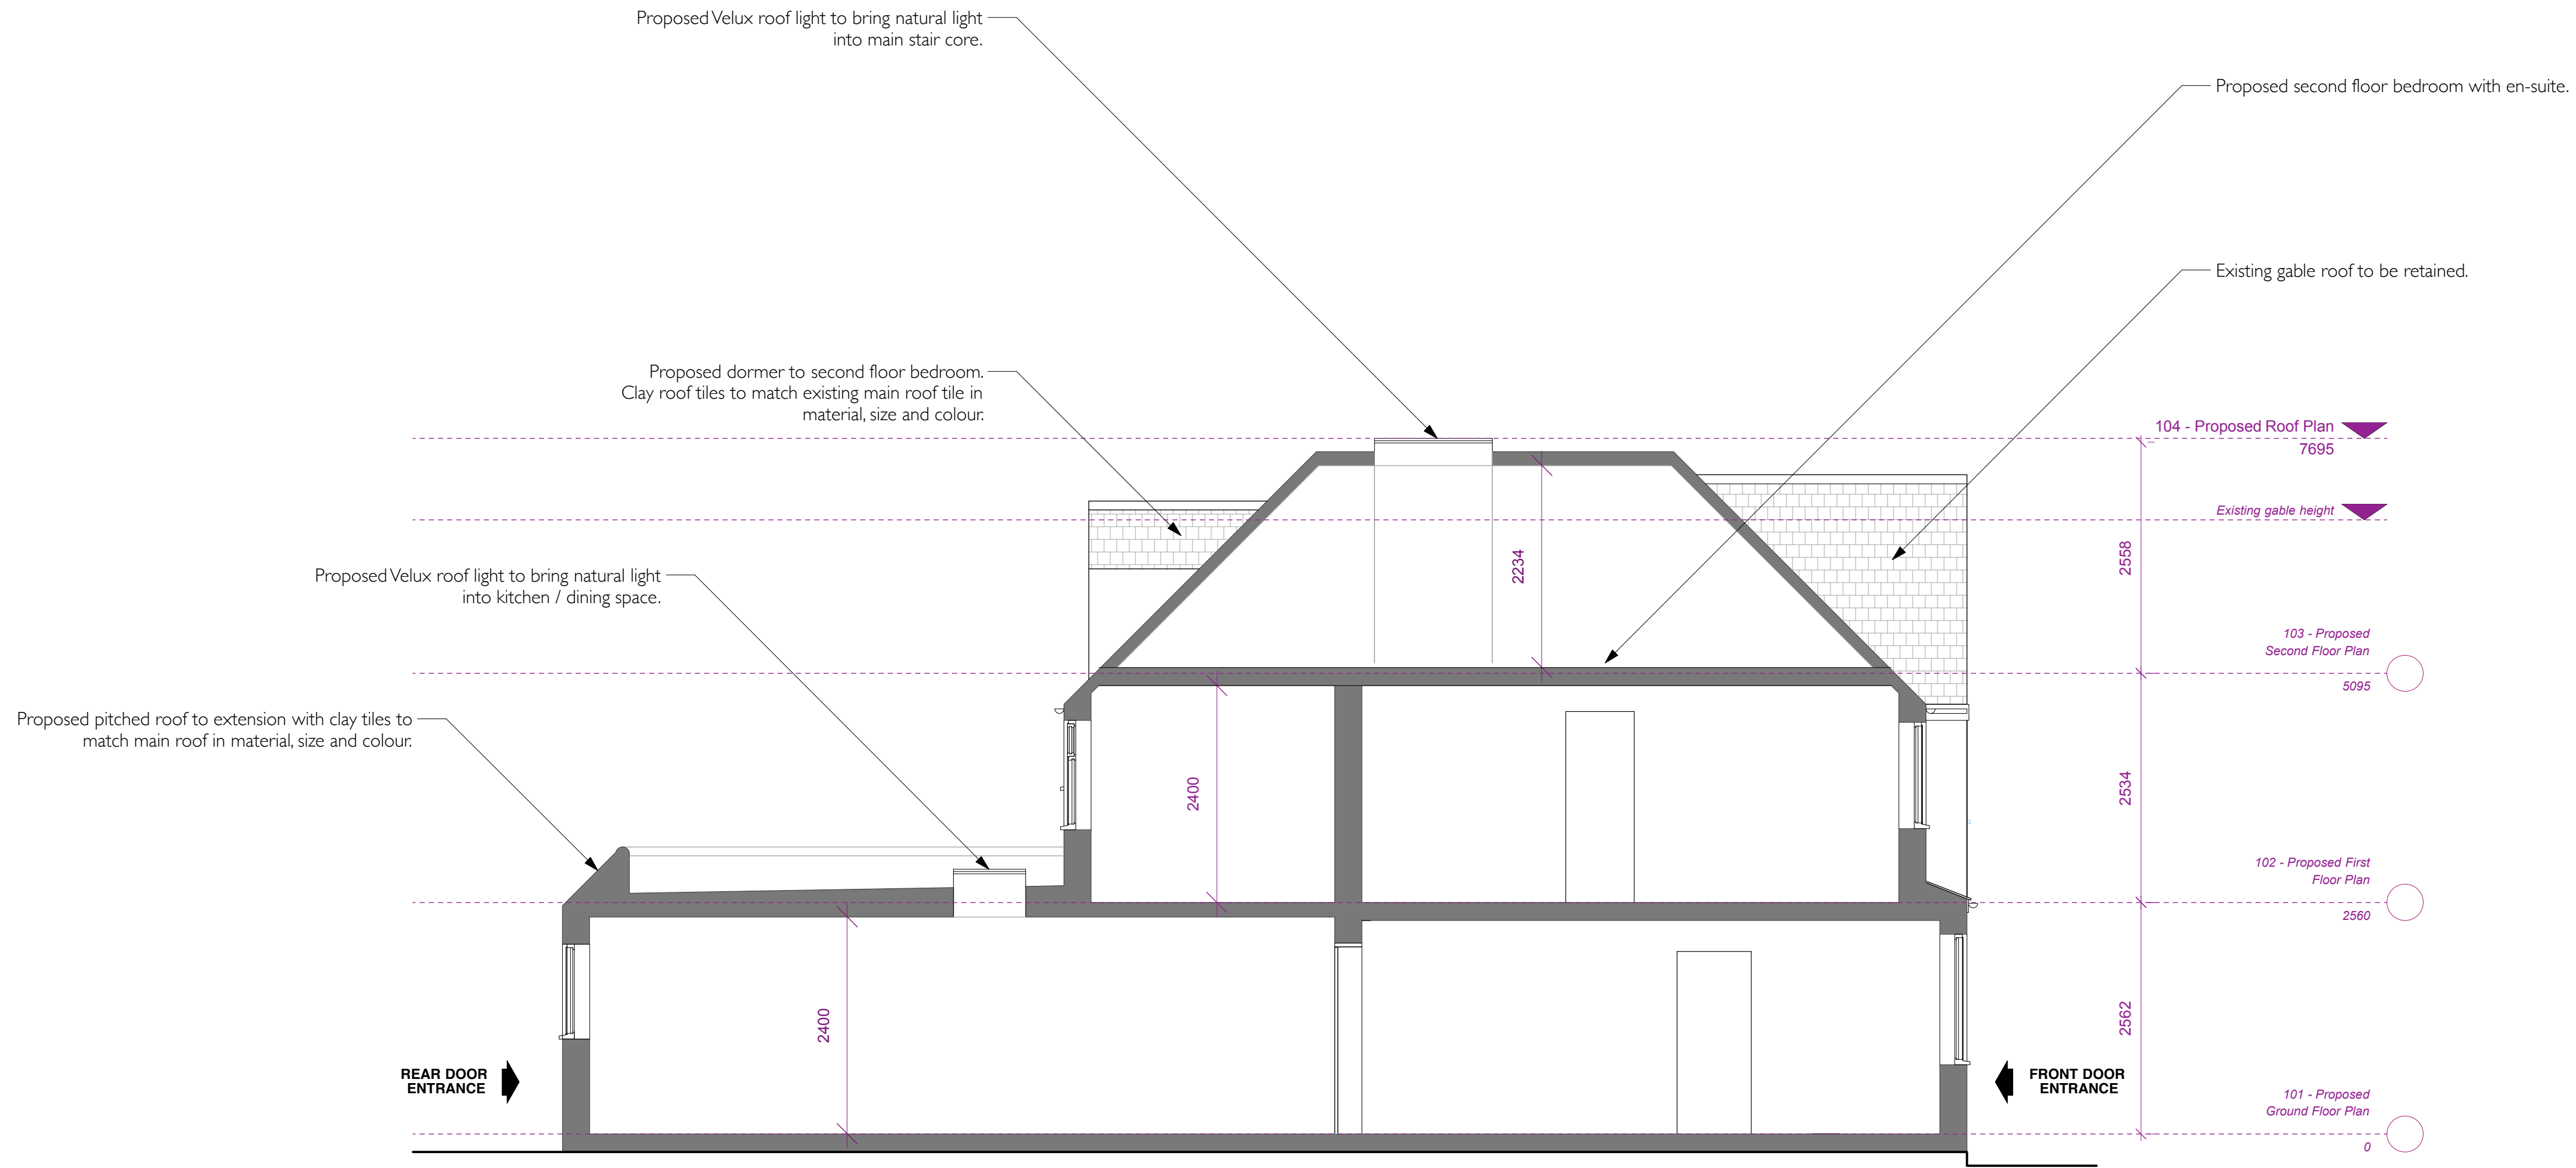

PROPOSED SECTION AA

			PROJECT 241 PARK ROAD UXBRIDGE MIDDLESEX, UB8 1NS.				DRAWING TITLE PROPOSED SECTION AA	
			CLIENT MR & MRS S JOSHI				SKETCH STUDIO ARCHITECTS 45 Drysdale Avenue Chingford London E4 7NL T: 07940 007838 E: simon.fancourt@gmail.com	
			SCALE 1 : 50 @ A1					
--	24/05/19	First Issue for Information	CHKD. -		DWG NO. 004-10-200	DATE 24/05/19	DWG BY SF	REV. - -
This drawing is the copyright of Sketch Studio Architects. Not to be reproduced, related or disclosed to any unauthorised person either wholly or in part without written permission. Do not scale off this drawing. All indicated dimensions to be checked and verified on site by the contractor before commencement of any fabrication drawings or work whatsoever on site. Report any discrepancies to the Architect immediately. Drawings to be read in conjunction with relevant drawings and specification.			© Sketch Studio Architects 2019					