

No.239
PARK ROAD

Proposed rear roof dormers to provide dual aspect and provide natural light and ventilation to bedroom.

Proposed clay roof tiles to match that of the existing roof in colour and size.

Proposed roof gable to match that of the existing right hand roof.

FLAT ROOF
(Below)

Ensuite

Bedroom 4

Hall
30 Minute
Fire Lobby

Walk-In-Wardrobe

Break-out
Lounge

Storage

Study

Drainage to connect into existing SVP and to discharge to mains sewer.

No.243
PARK ROAD

Existing roof gable to be retained.

Boundary Line


Boundary Line

APPLICATION SITE

239 PARK ROAD

241 PARK ROAD

243 PARK ROAD

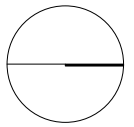

0 1m 2m 3m

PROPOSED LOFT PLAN

PLANNING

			PROJECT	241 PARK ROAD UXBRIDGE MIDDLESEX, UB8 1NS.				DRAWING TITLE	PROPOSED LOFT PLAN		
			CLIENT	MR & MRS S JOSHI				SKETCH STUDIO ARCHITECTS 45 Drysdale Avenue Chingford London E4 7NL T: 07940 007838 E: simon.fancourt@gmail.com			
A	30/07/19	Revised to reflect elevation window dimensions									
- -	24/05/19	First Issue for Information									
This drawing is the copyright of Sketch Studio Architects. Not to be reproduced, related or disclosed to any unauthorised person either wholly or in part without written permission. Do not scale off this drawing. All indicated dimensions to be checked and verified on site by the contractor before commencement of any fabrication drawings or work whatsoever on site. Report any discrepancies to the Architect immediately. Drawings to be read in conjunction with relevant drawings and specification.			SCALE	1 : 50 @ A1		DATE	24/05/19		DWG BY	SF	REV.
© Sketch Studio Architects 2019			CHKD.	-	DWG NO.	004-10-102		A			