

Proposed double glazed powder coated roof lights to kitchen / living space in grey colour: Anthracite Grey (RAL 7016) to achieve a U-value of 1.4 W/m2K.

No.239
PARK ROAD

Proposed roof dormers to be finished with clay roof tiles to match existing roof in colour and size.

Proposed clay roof tiles to match that of the existing roof in colour and size.

Proposed gable roof to match existing right hand side in form to provide symmetry and balanced elevation.

FLAT ROOF
(Below)

FLAT ROOF

Roof
Light

Proposed double glazed powder coated roof light over main stair to provide natural light to stairs finished in grey colour: Anthracite Grey (RAL 7016) to achieve a U-value of 1.4 W/m2K.

No.243
PARK ROAD

Boundary Line


Boundary Line

APPLICATION SITE

239 PARK ROAD

241 PARK ROAD

243 PARK ROAD

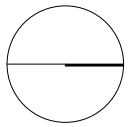

0 1m 2m 3m

PROPOSED ROOF PLAN

PLANNING

			PROJECT 241 PARK ROAD UXBRIDGE MIDDLESEX, UB8 1NS.				DRAWING TITLE PROPOSED ROOF PLAN	
			CLIENT MR & MRS S JOSHI				SKETCH STUDIO ARCHITECTS 45 Drysdale Avenue Chingford London E4 7NL T: 07940 007838 E: simon.fancourt@gmail.com	
A	03/10/19	External wall moved inward 1m of boundary line	SCALE	1 : 50 @ A1	DATE	24/05/19	DWG BY	SF
- -	24/05/19	First Issue for Information	CHKD.	-	DWG NO.	004-10-103		
This drawing is the copyright of Sketch Studio Architects. Not to be reproduced, retained or disclosed to any unauthorized person either wholly or in part without written permission. Do not scale off this drawing. All indicated dimensions to be checked and verified on site by the contractor before commencement of any foundation drawings or work whatsoever on site. Report any discrepancies to the Architect immediately. Drawings to be read in conjunction with relevant drawings and specification.			© Sketch Studio Architects 2019				A	