



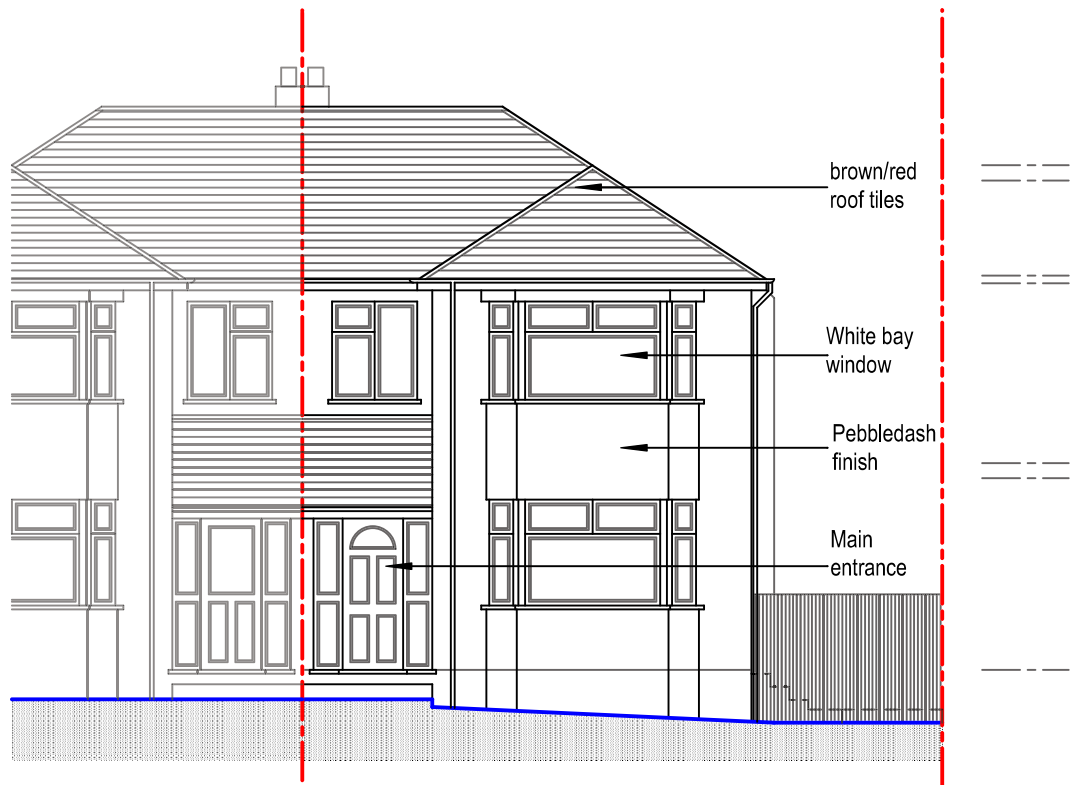

FRONT ELEVATION

Existing materials

Roof	- Red/brown hanging roof tiles	Windows	- White uPVC
Walls	- Pebbledash	Doors	- White uPVC
		RWP & Gutters	- Black uPVC

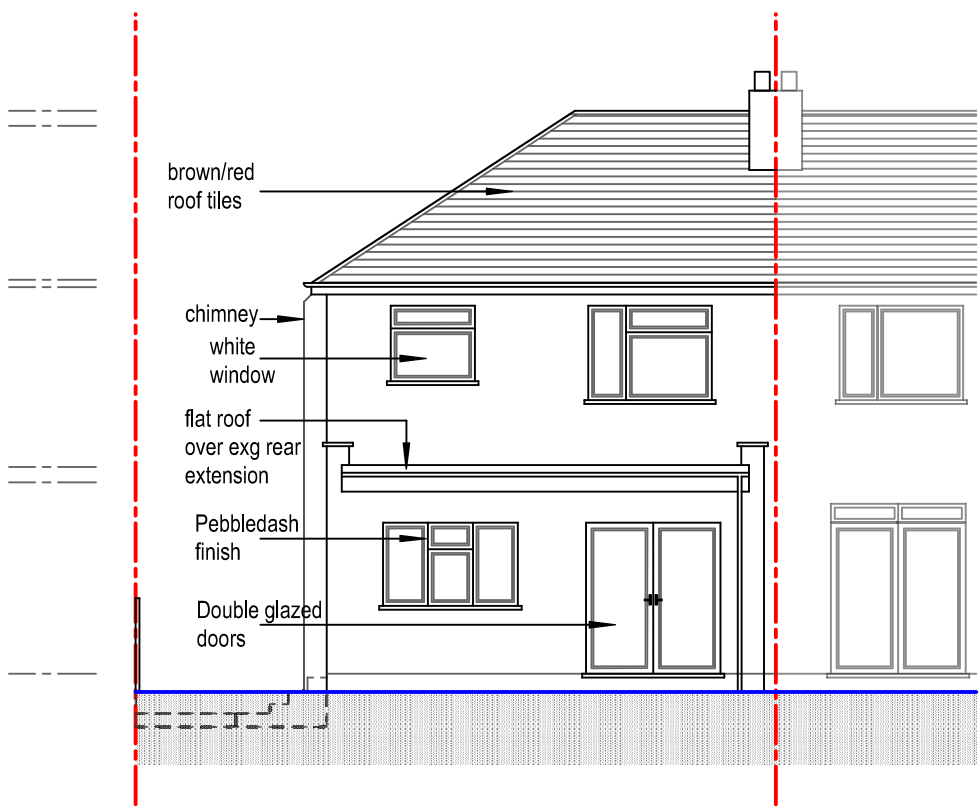

REAR ELEVATION

EXISTING

Purpose - Certificate of lawful development application

All dimensions to be checked on site. All omissions & discrepancies to be reported to the designer. © SSK architects owns the copyright of this drawing which must not be reproduced in whole or part without the written permission.	PROJECT: 34 Norwich Road, Northwood, HA6 1NE	DATE: 10/12/2021
	DWG NO: 06 EXG ELEVS	REVISION: