


- By using this drawing the user and his or her employer signify their agreement of the above terms and conditions.

Ordnance Survey (c) Crown Copyright 2014. All rights reserved. Licence number 100022432

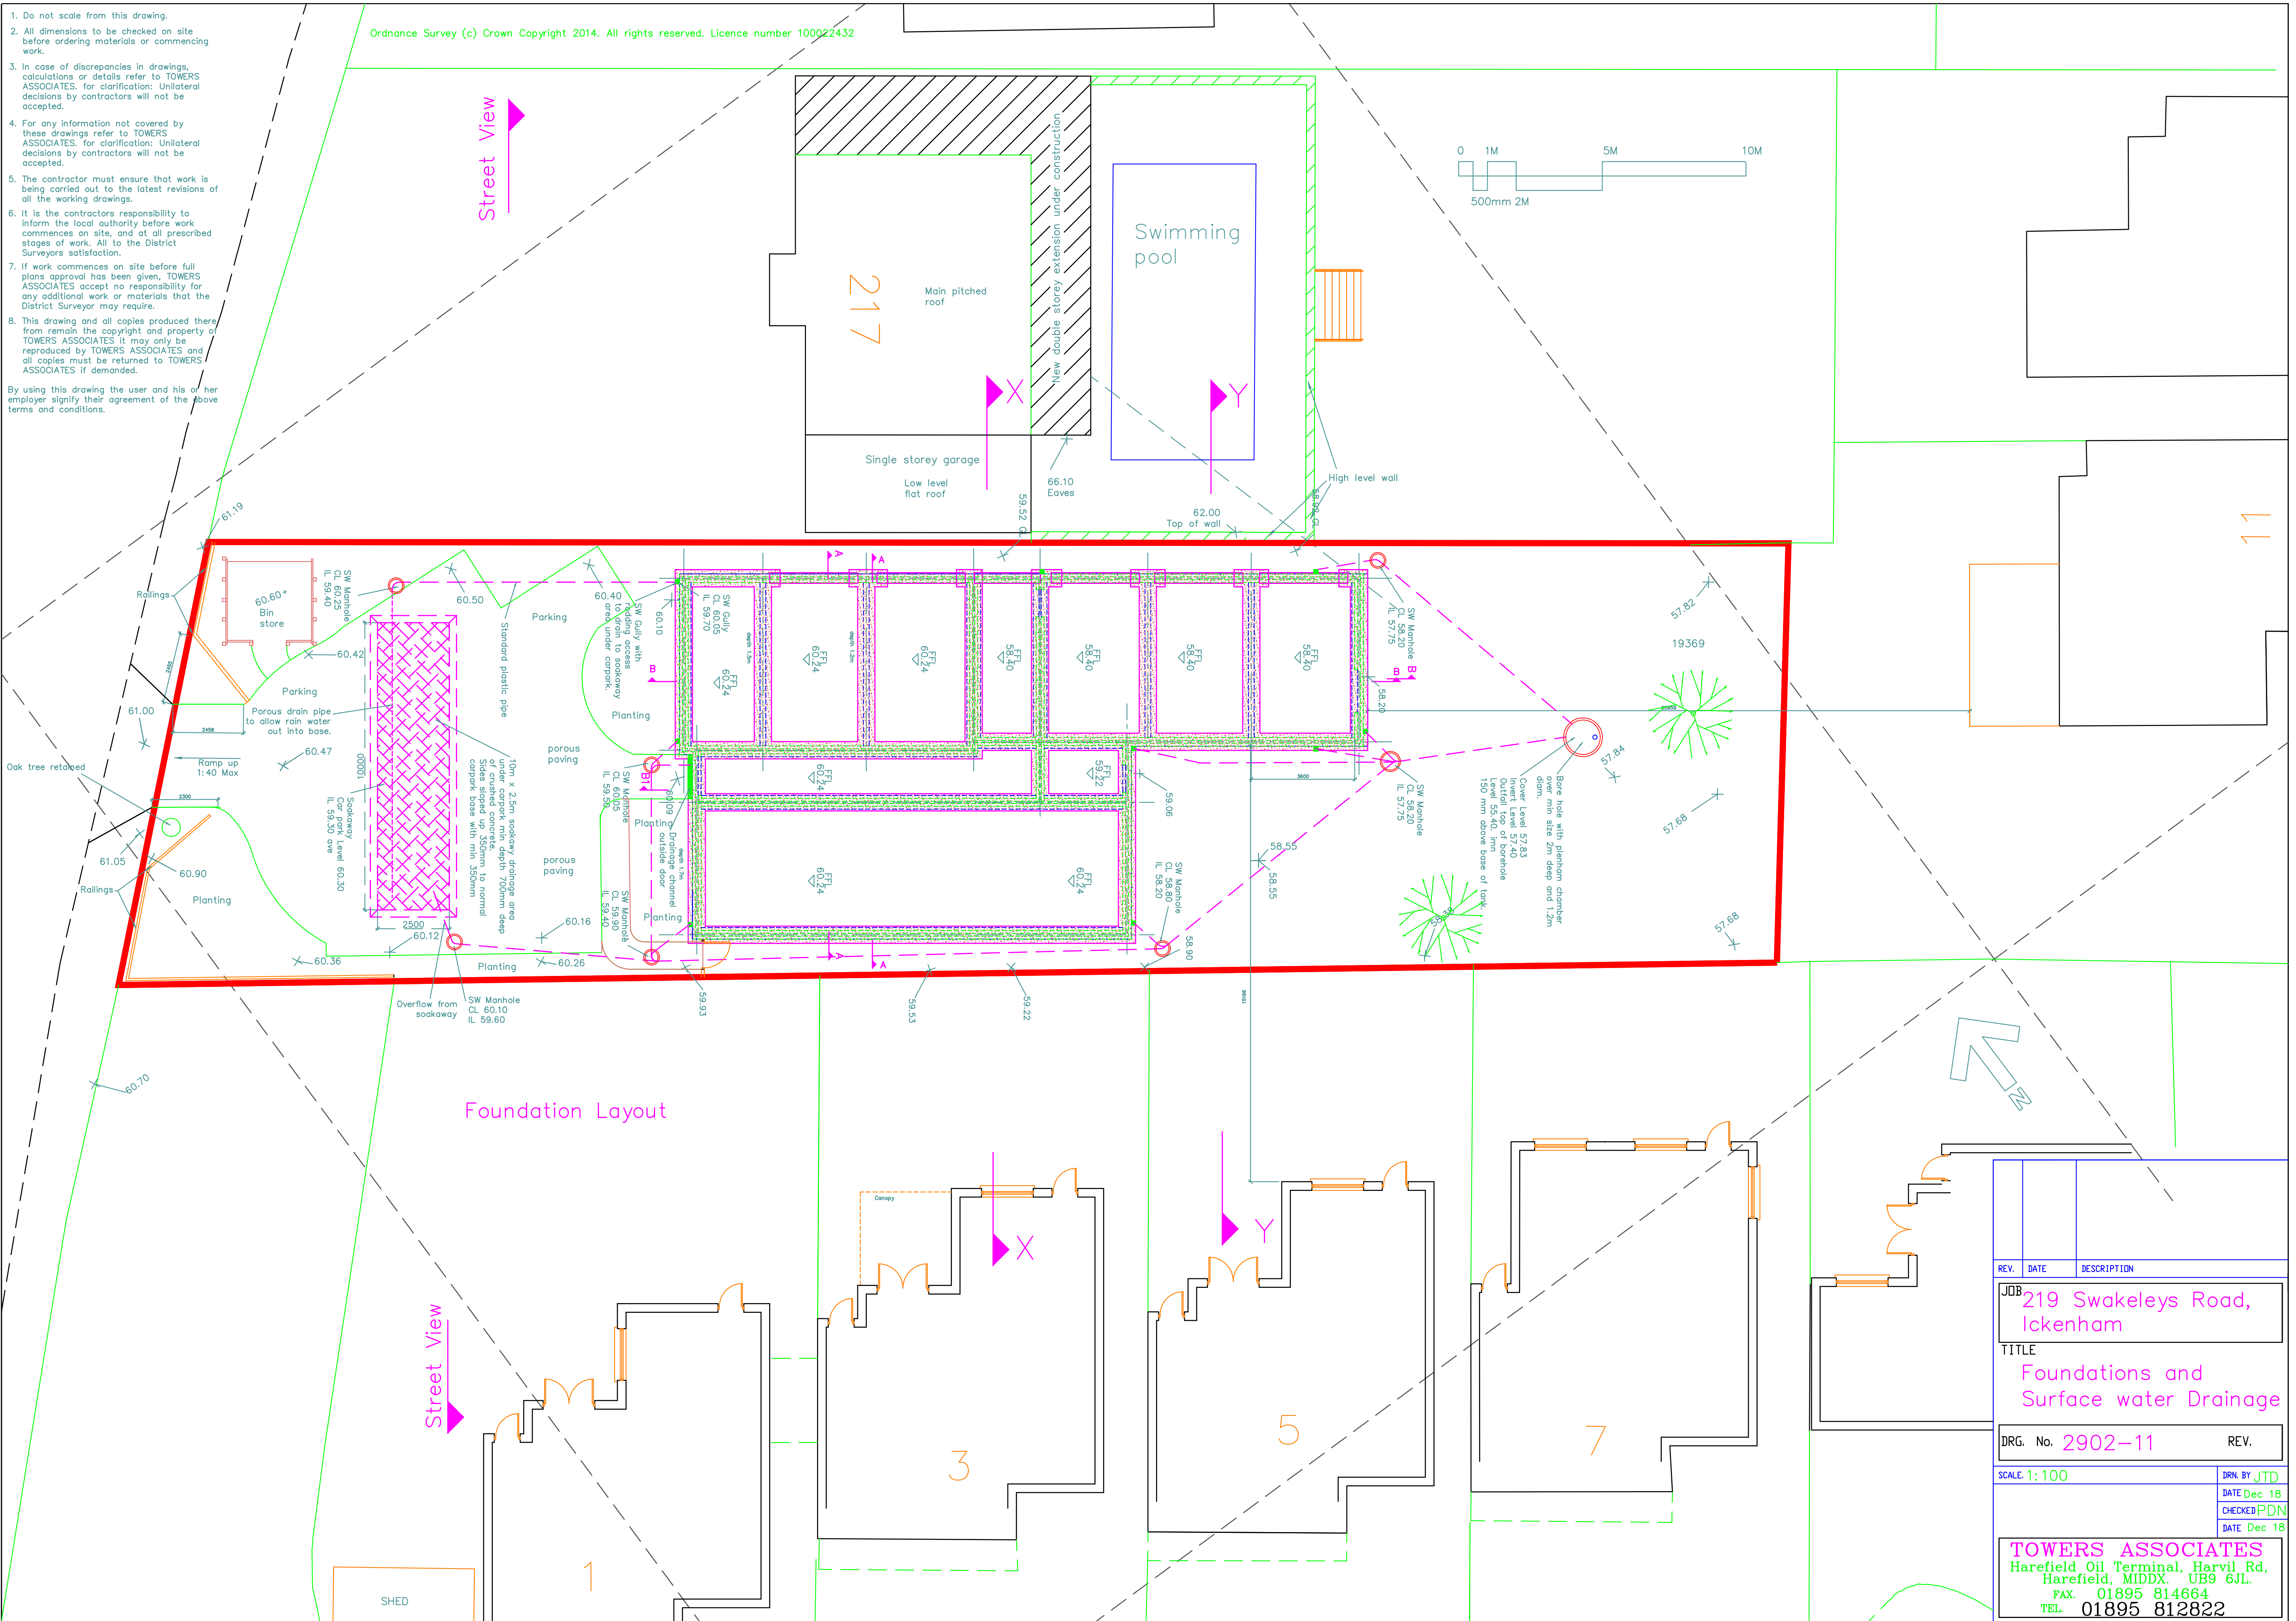

REV.	DATE	DESCRIPTION
JOB 19 Swakeleys Road, Ickenham TITLE Foundations and Surface water Drainage		
DRG. No. 2902-11		REV.
SCALE 1: 100		DRN. BY JTD
		DATE Dec 1981
		CHECKED PDN
		DATE Dec 1981
TOWERS ASSOCIATES Herefield Oil Terminal, Harvil Rd, Herefield, MIDDXX. UB9 6JL. FAX. 01895 814664 TEL. 01895 812822		