

NOTES

Existing Materials:

Brickwork / Walls - Red brick and white painted pebbledash

Pitched roof - Clay tiles and polycarbonate conservatory roof

Flat roof - felt

Windows - White painted timber casement windows

Doors - Timber glazed doors and white uPVC sliding doors

RWPS / Gates / Fences - Black uPVC compound, existing black and white painted timber fences

Revision

Rev	Notes	Date
A	Planning Issue	10/06/2021

KEY

--- Boundary line
--- Level line
□ Neighbouring context

JOB TITLE

Proposed ground floor rear and side extension, facade alterations, floor plan redesign and all associated works at 8 Hamlin Crescent

STATUS

Planning Drawings

DRAWING TITLE

Existing Elevations

CLIENT

Narshi Bala

SCALE

1 : 100 at A3

DATE


June 2021

DRAWING NO.

B71381 - 01 - A



Front Elevation

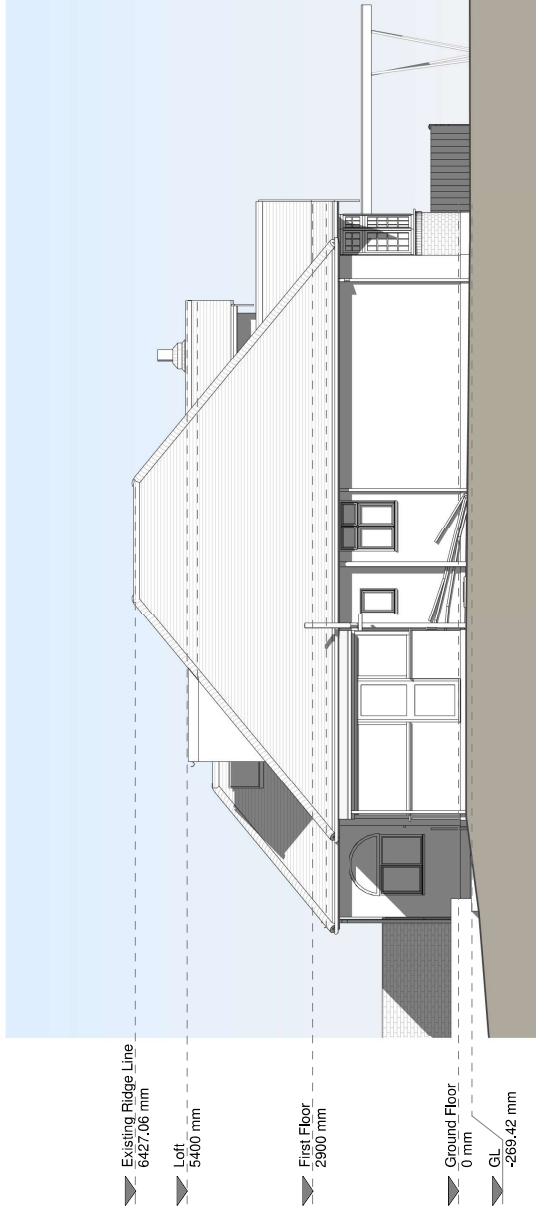

Left Side Elevation

